


Top view of work to be done

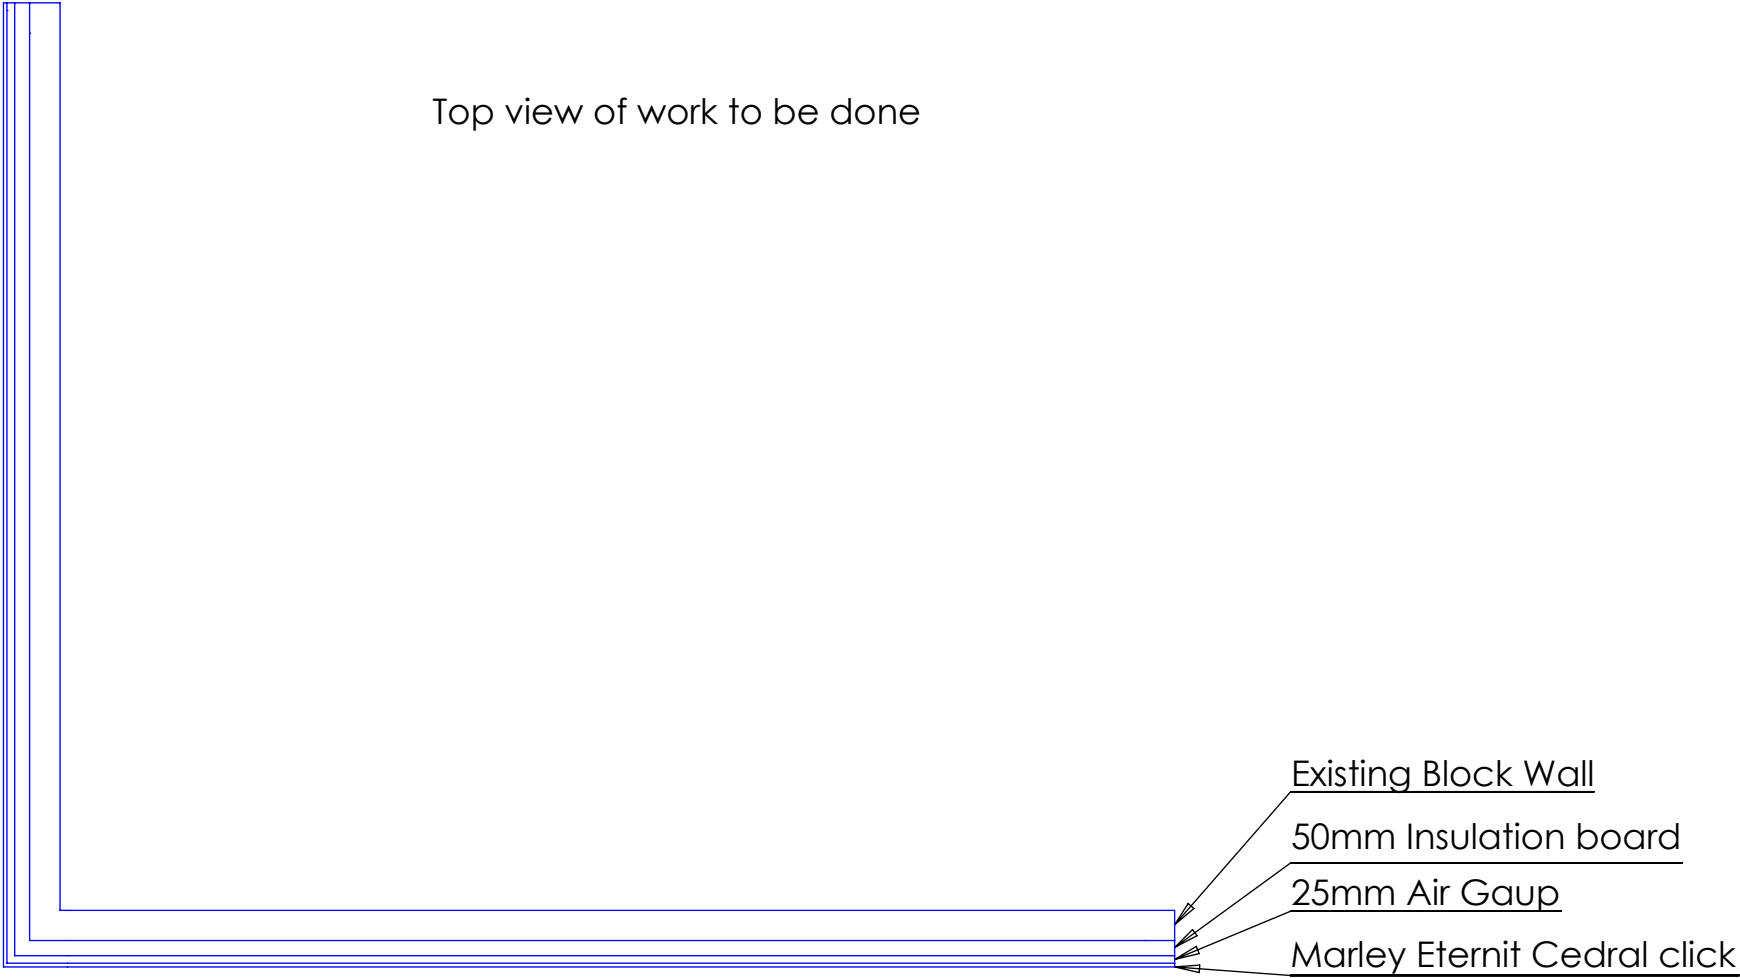

|                     |                     |
|---------------------|---------------------|
| Planning Ref:       | PP-07554047         |
| Drawing Number:     | 3752019-01          |
| Date: 20/01/2019    | 1 Church Cottage    |
| Issue: 1            | 375 Chichester Road |
| Scale. 1:25mm at A4 | PO21 5AT            |