ARUN DISTRICT COUNCIL BE/12/22/HH

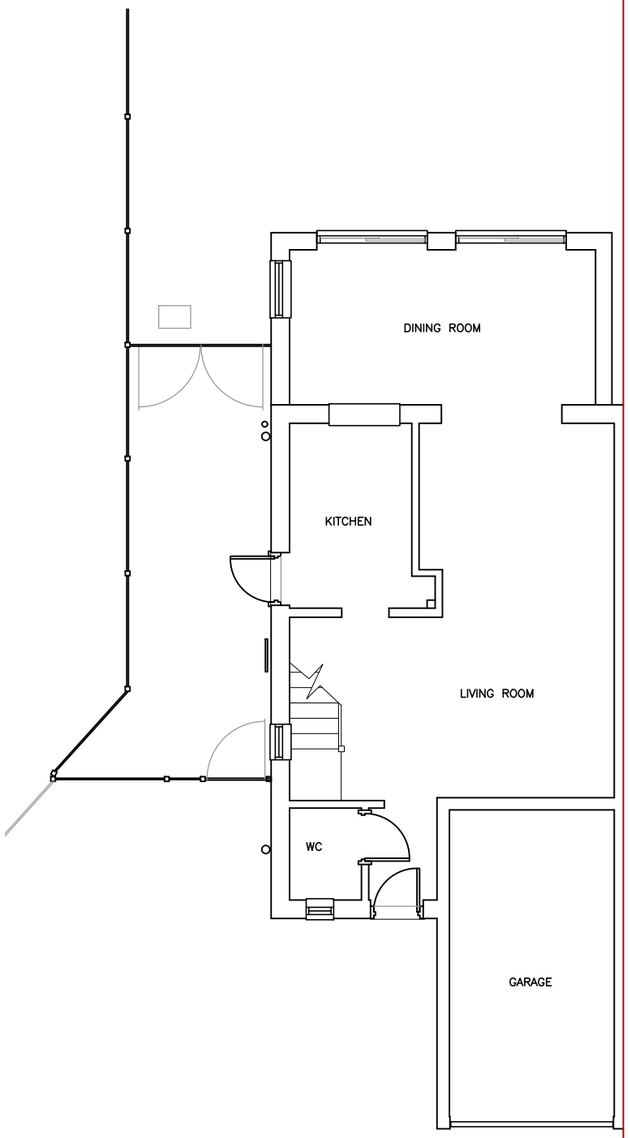

EXISTING GROUND FLOOR PLAN 1:100

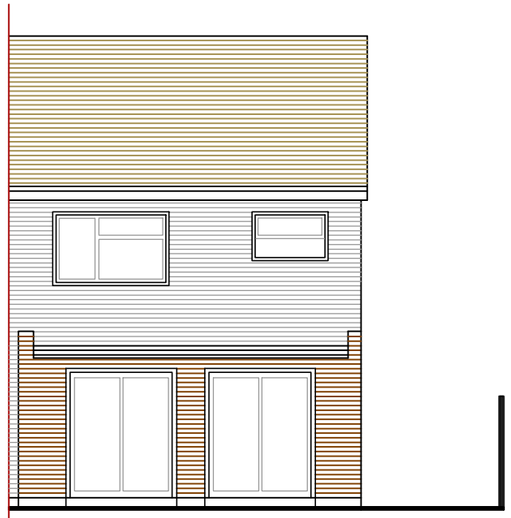

EXISTING SOUTH ELEVATION 1:100

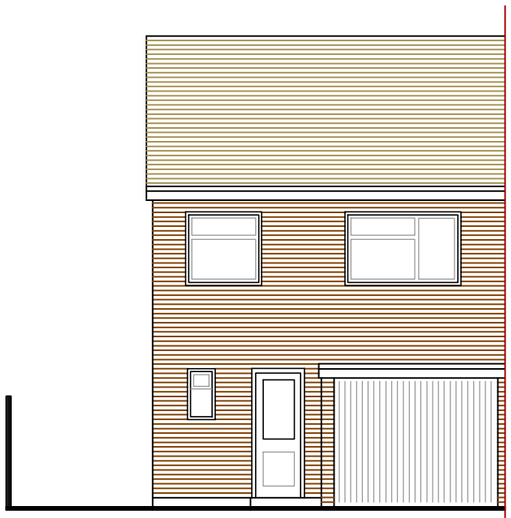

EXISTING NORTH ELEVATION 1:100

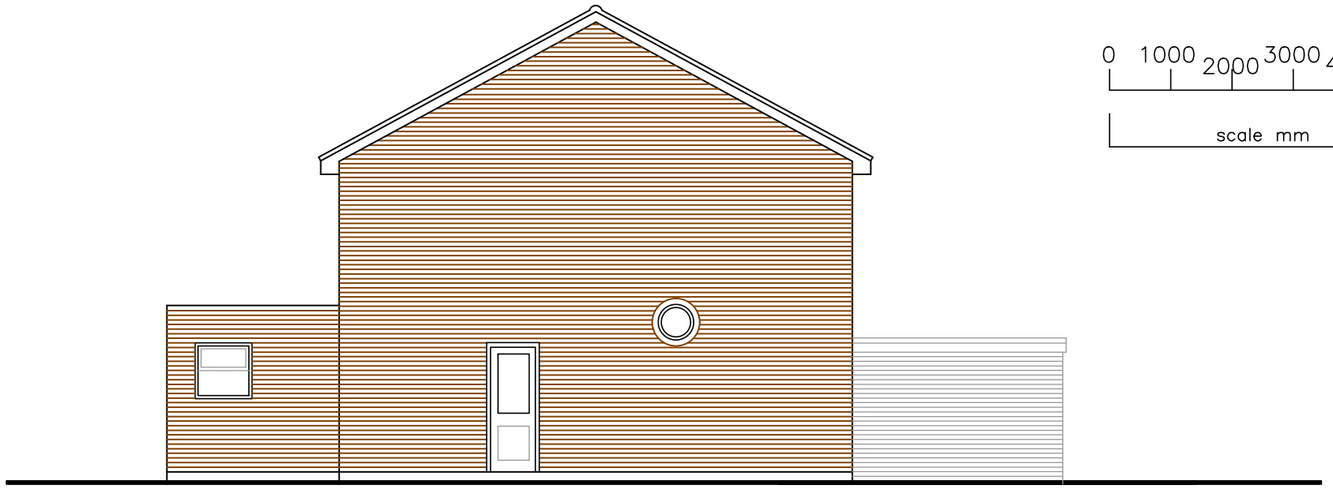

EXISTING EAST ELEVATION 1:100

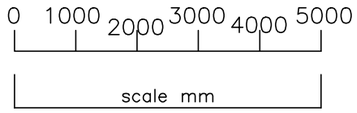

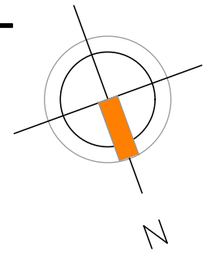

AMdesign
ARCHITECTURE DESIGN DEVELOPMENT
Leeza Aldis-Hobbs ARB RIBA SPAB
Mob: 07756 329400
e-mail: leeza@amdesignltd.co.uk

PROJECT
18 ADDISON WAY
BOGNOR REGIS
WEST SUSSEX
PO22 9HY
PROJECT STAGE
PLANNING

DRAWING
EXISTING PLANS
DRAWING No 377/02
REVISION

SCALE 1:100 DRAWN LA
DATE JAN 2022 CHECKED

LETTER	REVISION	DATE
	paper size A3	

This scheme is subject to town planning and all other necessary consents. All dimesions and levels to be checked on site. This drawing is to be read in conjunction with other relevant drawings and documents. Report all discrepancies to the Architect before work commences.
AM Design is the trading name of AM Design Ltd © AM Design Ltd. All rights reserved.