


PLAN OF PROPOSED EXTENSION
37 HAZEL ROAD

2cm = 1m

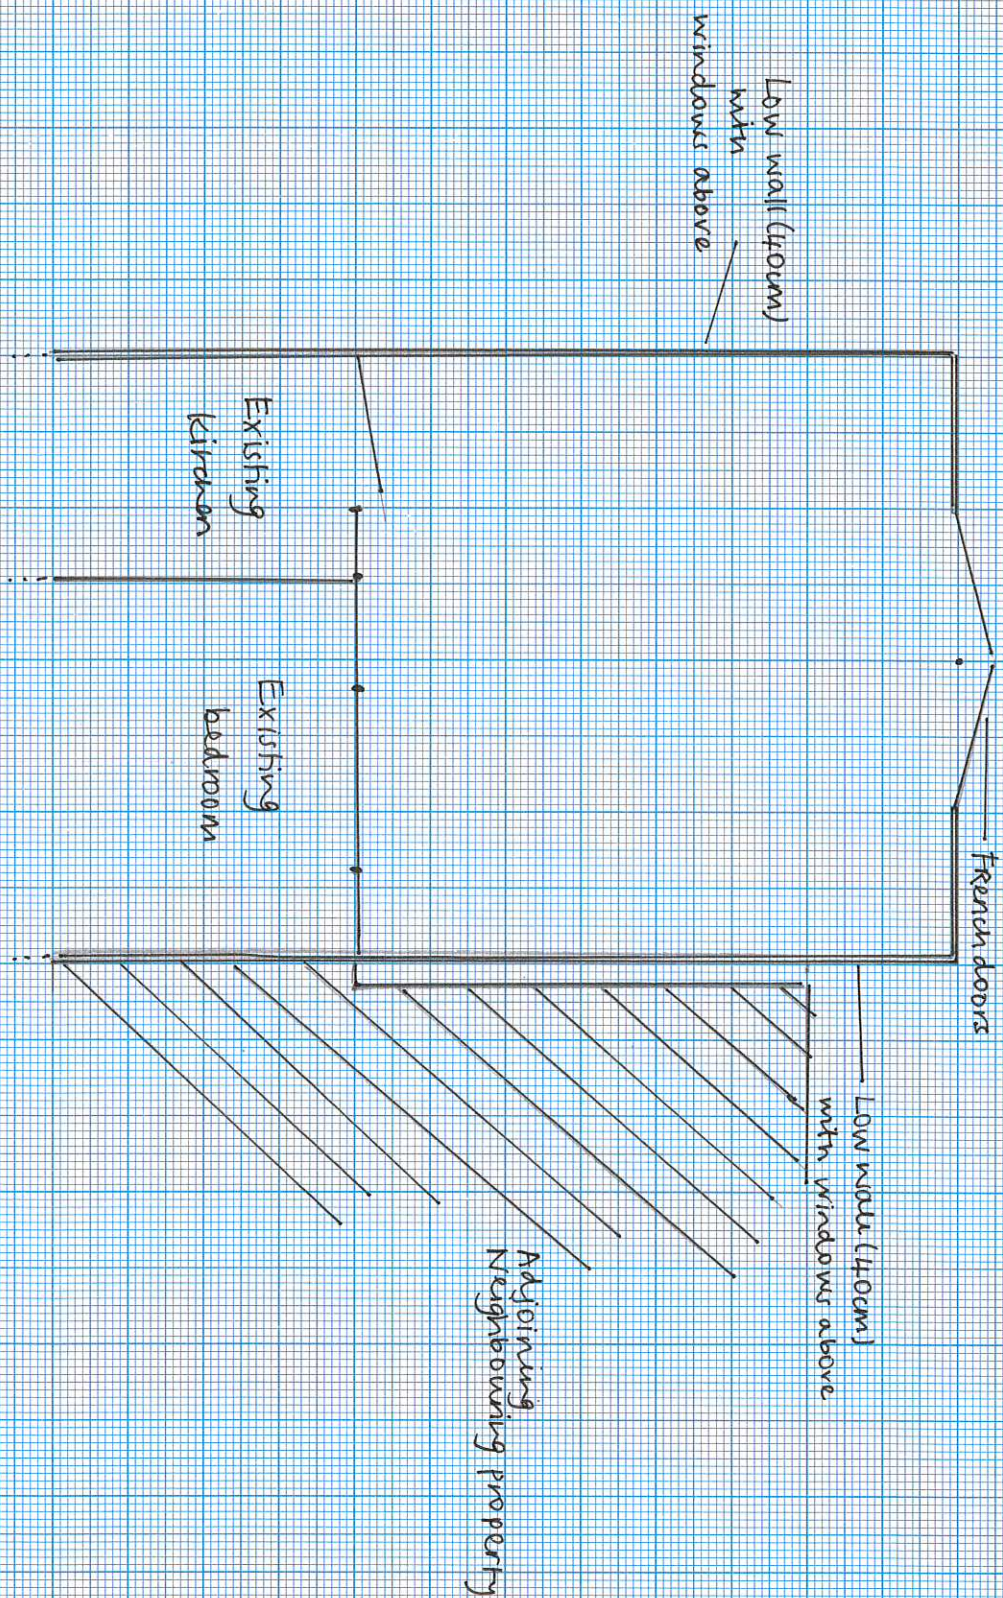

VIEW OF PROPOSED EXTENSION FROM
BACK GARDEN
37 HAZEL ROAD

2cm = 1m

