

Julie Grieves

From: Daun Johnson
Sent: 24 August 2015 08:12
To: Julie Grieves
Subject: FW: Notification for prior approval for a proposed larger home extension
Attachments: Location plan of 37 Hazel Road showing proposed extension in blue.pdf;
notification_of_a_proposed_larger_home_extension.pdf

Follow Up Flag: Follow up
Flag Status: Flagged

Your PDH



Sent: 22 August 2015 09:20
To: Daun Johnson
Cc: Nick Ahier
Subject: RE: Notification for prior approval for a proposed larger home extension

Dear Mrs Johnson

Please find attached an updated 1:1250 location plan, showing the proposed work in blue. I also attach an updated notification, which details all the adjoining properties.

Regards

Karen Slack on behalf of Nick Ahier




Subject: FW: Notification for prior approval for a proposed larger home extension
Date: Tue, 11 Aug 2015 14:37:35 +0000

Good afternoon,

Further to my below email, also, on the location plan, please clearly (highlight/hatch) show the proposed works.

Thank you,
Mrs Johnson

 



Fro

m: Daun Johnson

Sent: 10 August 2015 10:44

To: 'kazslack@outlook.com'

Subject: FW: Notification for prior approval for a proposed larger home extension

In Mrs Grieve's absence, I have taken over the validation of this application.

Please provide all adjoining properties to the site.

If you have any question, please let me know.

Thank you,
Mrs Johnson

[Redacted]

[Redacted]

[Redacted]

Sent: 08 August 2015 10:51

To: Planning

Subject: Fwd: Notification for prior approval for a proposed larger home extension

Sent from my iPhone

Begin forwarded message:

[Redacted]

Subject: RE: Notification for prior approval for a proposed larger home extension

Good morning

Further to your email, please find attached the attached plans as PDFs and also a site plan to a scale of 1:1250. We look forward to hearing from you in due course.

Yours sincerely

Karen Slack

Daun Johnson

To: [REDACTED]
Subject: FW: Notification for prior approval for a proposed larger home extension
Attachments: pdf versions of plans of 37 Hazel Road Bognor.pdf; ATT00001.htm;
OS_MasterMap_Black_and_White_PDF_Location_Plan_318967_418272.pdf;
ATT00002.htm

Good afternoon,

Further to my below email, also, on the location plan, please clearly (highlight/hatch) show the proposed works.

Thank you,
Mrs Johnson

[REDACTED]

[REDACTED]

Subject: FW: Notification for prior approval for a proposed larger home extension

In Mrs Grieve's absence, I have taken over the validation of this application.

Please provide all adjoining properties to the site.

If you have any question, please let me know.

Thank you,
Mrs Johnson

[REDACTED]

[REDACTED]

[REDACTED]
Sent: 03 August 2015 10:31

To: Planning

Subject: Fwd: Notification for prior approval for a proposed larger home extension

Sent from my iPhone

Begin forwarded message:

[REDACTED]
Subject: RE: Notification for prior approval for a proposed larger home extension

Good morning

Further to your email, please find attached the attached plans as PDFs and also a site plan to a scale of 1:1250. We look forward to hearing from you in due course.

Yours sincerely

Karen Slack
[REDACTED]

Subject: RE: Notification for prior approval for a proposed larger home extension

Date: Fri, 31 Jul 2015 11:43:45 +0000

Dear Ms Slack,

Thank you for your Prior Notification.

Before I proceed any further, please can you forward the attachments as PDF files. We cannot accept jpegs as they cannot be scaled from. We also require a site plan showing the position of the proposal. To a scale of 1:1250.

Many thanks

Julie Grieves
[REDACTED]

Sent: 29 July 2015 17:04

To: Planning

Cc: Nick Ahier

Subject: FW: Notification for prior approval for a proposed larger home extension



Subject: Notification for prior approval for a proposed larger home extension

Date: Wed, 29 Jul 2015 12:05:21 +0100

Dear Sirs

Please find attached a notification for prior approval for a proposed larger home extension. I also attach a proposed plan and proposed elevation of the extension; in addition to photos showing the rear of the property as it currently is; the extension to the adjoining property, which demonstrates the building materials that I would propose to use; and the extension to a neighbouring property, which is configured in the way that I would propose my extension to look.

If you require any further information, please do not hesitate to contact me.

Yours sincerely

Nick Ahier

***** IMPORTANT NOTICE: This e-mail is intended exclusively for the addressee and may contain information that is confidential and/or privileged. If you are not the intended recipient (or authorised to receive it for the addressee), please notify the

sender and delete the e-mail immediately; using, copying, or disclosing it to anyone else, is strictly prohibited and may be unlawful. Any views, opinions or options presented are solely those of the author and do not necessarily represent those of Arun District Council. The information in this e-mail may be subject to public disclosure under the Freedom of Information Act 2000, therefore we cannot guarantee that we will not provide the whole or part of this e-mail to a third party. The Council reserves the right to monitor e-mails in accordance with relevant legislation. Whilst outgoing e-mails are checked for viruses, we cannot guarantee this e-mail is virus-free or has not been intercepted or changed and we do not accept liability for any damage caused. Any reference to "e-mail" in this disclaimer includes any attachments. *****

<http://www.arun.gov.uk> : NLPG UPRN 100062237016 : DX 57406 Littlehampton


<http://www.arun.gov.uk>

NLPG UPRN 100062237016

DX 57406 LittlehamptonImportant Notice This e-mail is intended exclusively for the addressee and may contain information that is confidential and/or privileged. If you are not the intended recipient (or authorised to receive it for the addressee), please notify the sender and delete the e-mail immediately; using, copying, or disclosing it to anyone else, is strictly prohibited and may be unlawful. Any views, opinions or options presented are solely those of the author and do not necessarily represent those of Arun District Council. The information in this e-mail may be subject to public disclosure under the Freedom of Information Act 2000, therefore we cannot guarantee that we will not provide the whole or part of this e-mail to a third party. The Council reserves the right to monitor e-mails in accordance with relevant legislation. Whilst outgoing e-mails are checked for viruses, we cannot guarantee this e-mail is virus-free or has not been intercepted or changed and we do not accept liability for any damage caused. Any reference to "e-mail" in this disclaimer includes any attachments.

PLAN OF PROPOSED EXTENSION
37 HAZEL ROAD

20m = 1m

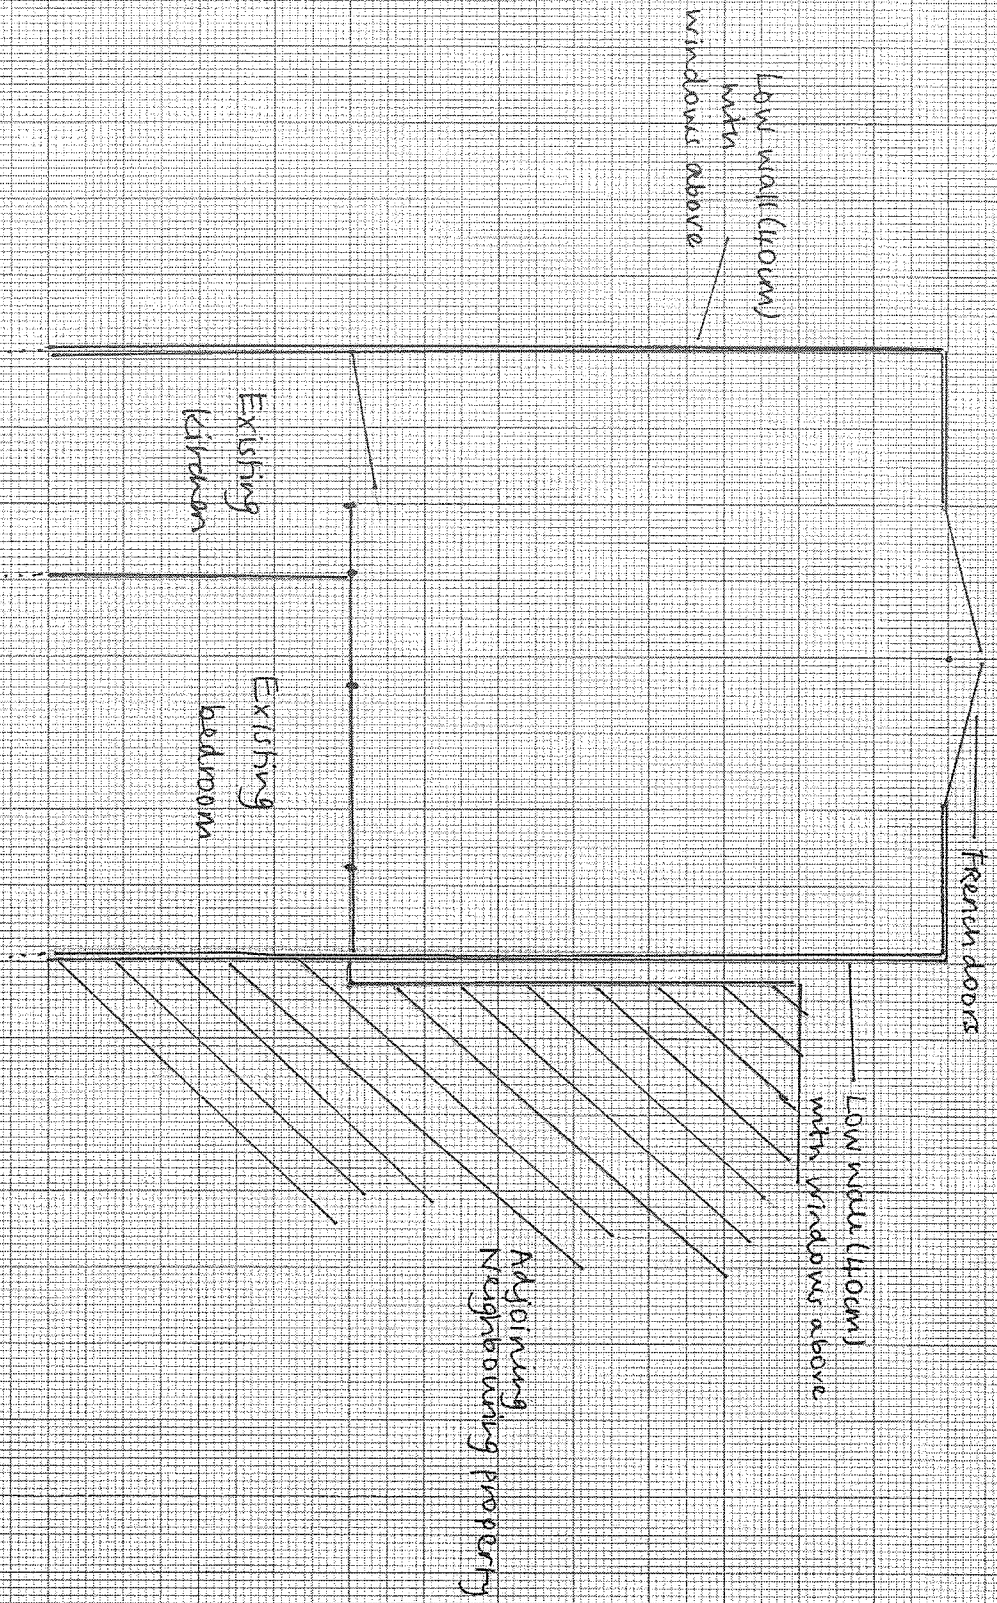

VIEW OF PROPOSED EXTENSION FROM
BACK GARDEN
37 HAZEL ROAD

2cm = 1m

