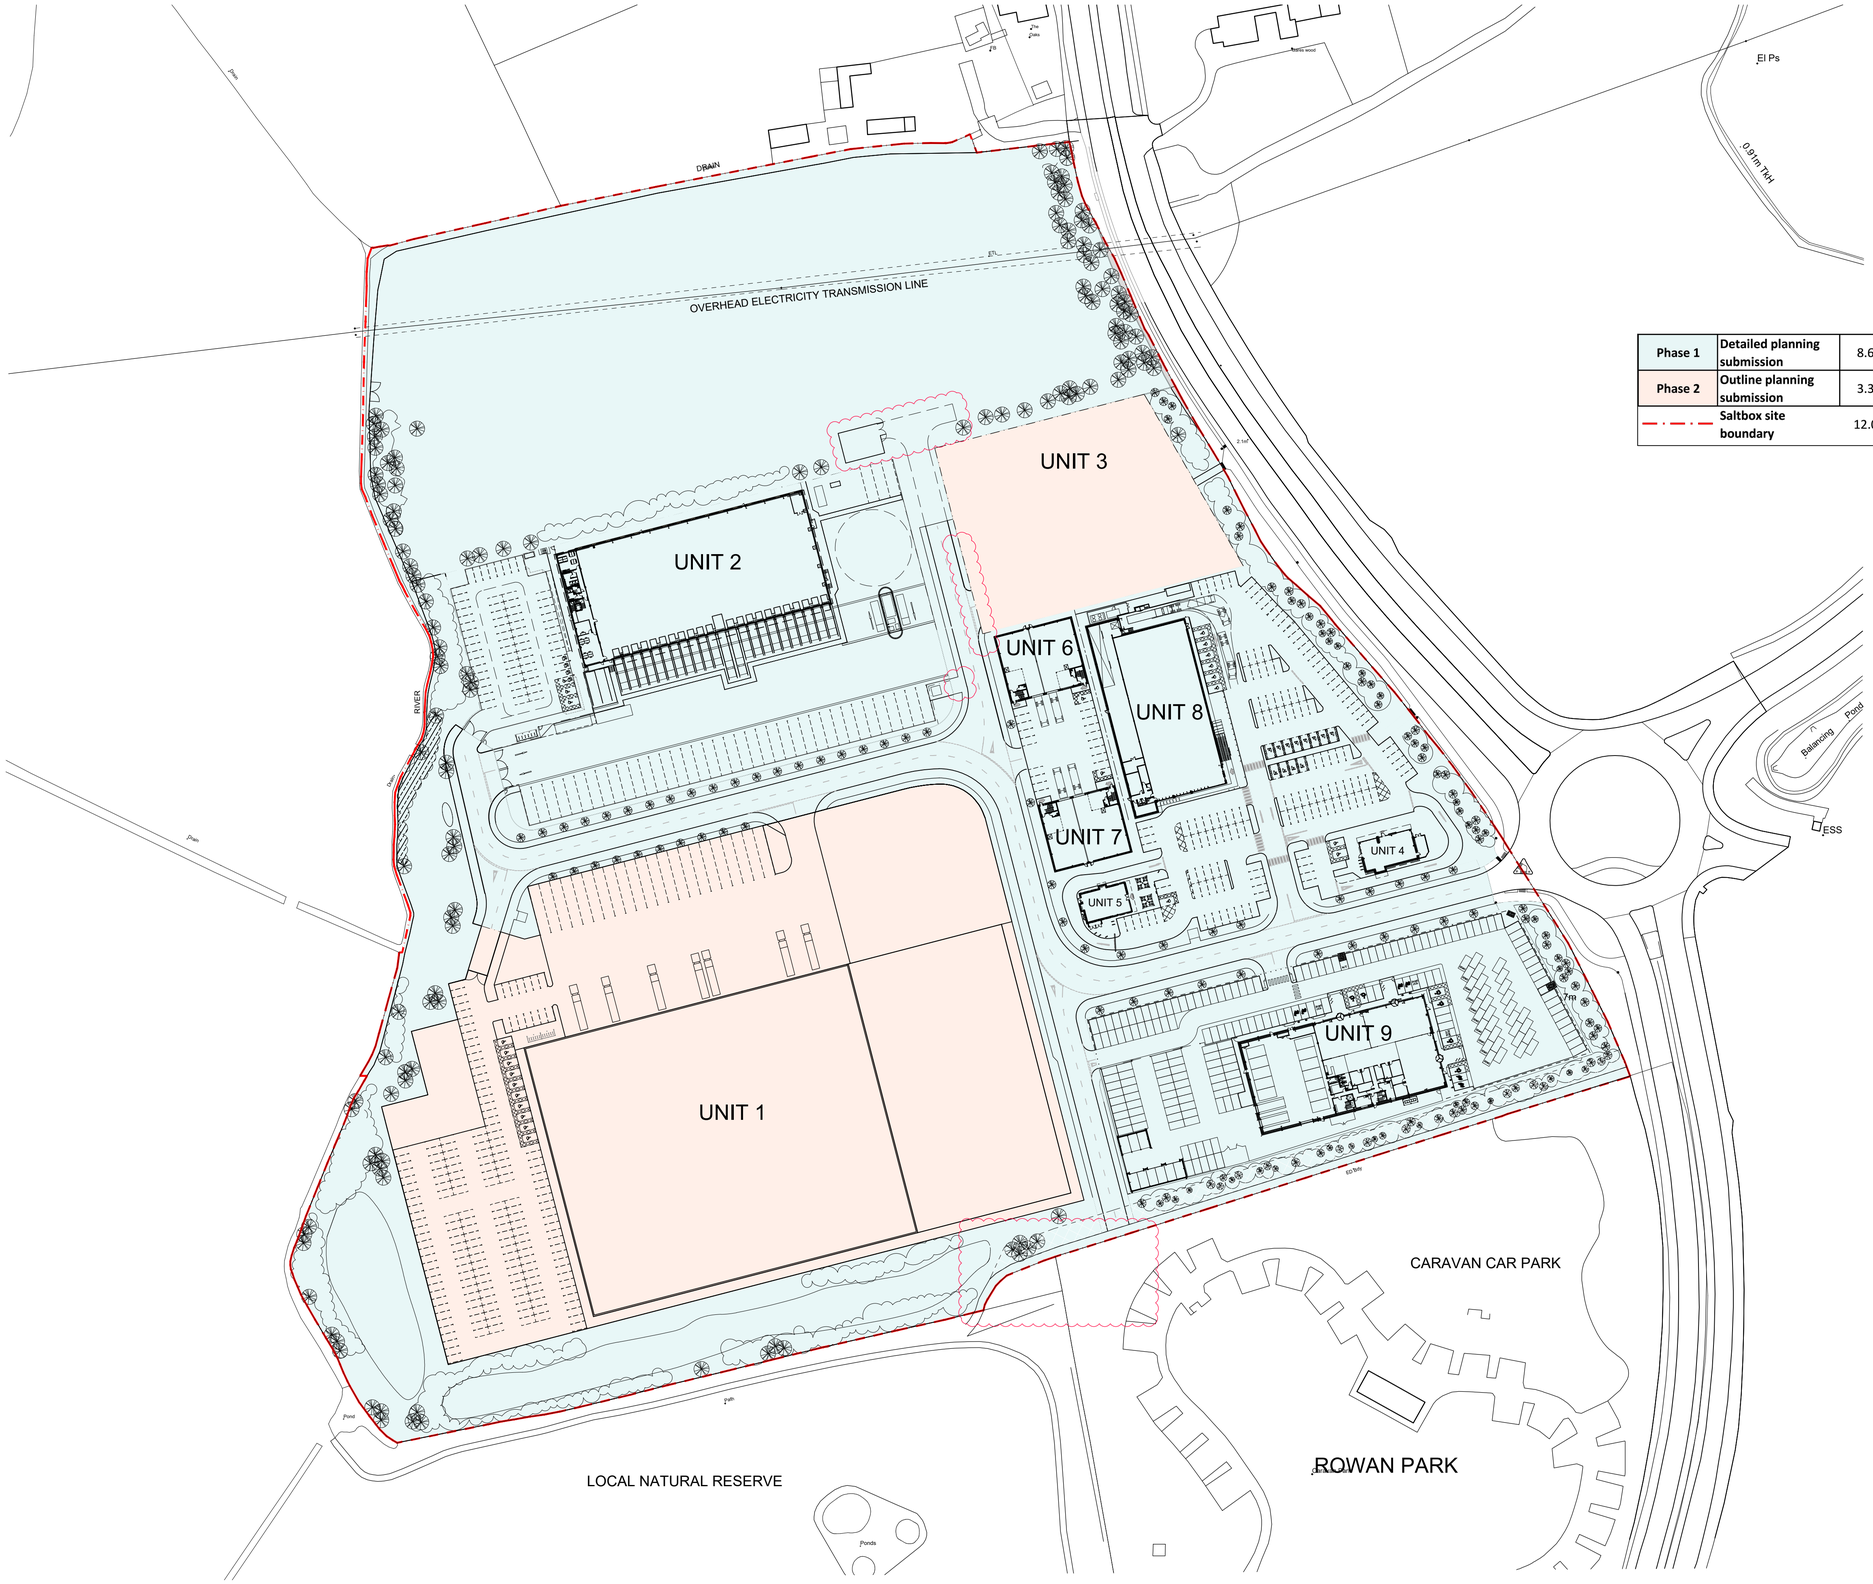

Phase 1	Detailed planning submission	8.618 hectares
Phase 2	Outline planning submission	3.386 hectares
— · — · —	Saltbox site boundary	12.004 hectares

© Mountford Pigott LLP 2018
Reproduction in whole or in part by any means is prohibited without the prior permission of Mountford Pigott LLP.

This drawing is only to the stated scale if it is printed correctly. MPLLP cannot accept responsibility for the incorrect scaling of drawings printed by third parties.

All dimensions are in mm unless otherwise stated.

If this drawing forms part of an application for planning permission on behalf of the applicant named below, it shall not be used for any other purpose without the express permission of Mountford Pigott LLP.

This drawing may incorporate information from other professionals. Mountford Pigott LLP cannot accept responsibility for the integrity and accuracy of such information. Any clarification and/or additions that are required appertaining to such information should be sought from the relevant profession or their appointment representative as listed below.

LIST OF INFORMANTS :

OS MAP
BOYLE & SUMMERS DRAWINGS

REVISIONS	DATE	DRN	REV
UNITS 4 & 5 REVISED, UNIT 7 MOVED NORTH 2M	11.03.19	MW	A
DRAINAGE ROUTES AND DISCHARGE LOCATION REMOVE	30.08.19	MW	B
ATTENUATION PONDS REMOVED	15.10.19	MW	C
UNIT 3 ACCESS ADJUSTED, UNIT 3 PLOT LAYOUT REMOVED, FOUL PUMPING CHAMBER UPDATED, SUBSTATION 3 REMOVED, ACCESS TO SUBSTATION 1 UPDATED, LINK TO NATURE RESERVE ADDED	22.06.21	MW	D

This drawing contains critical information in colour. To ensure this information is legible, only print or copy this drawing in full colour.

North

0m 10m 20m 30m 40m

MountfordPigott
Architecture Masterplanning Design

SITE MASTERPLAN
PHASING PLAN
1744-P02-D

1:1000 @ A1 07.12.18
DRAWN BY MW

SALTBOX - BOGNOR REGIS

ARUN DISTRICT COUNCIL BE/13/021/NMA