






SOUTHERN ELEVATION - FRONT
SCALE- 1:100

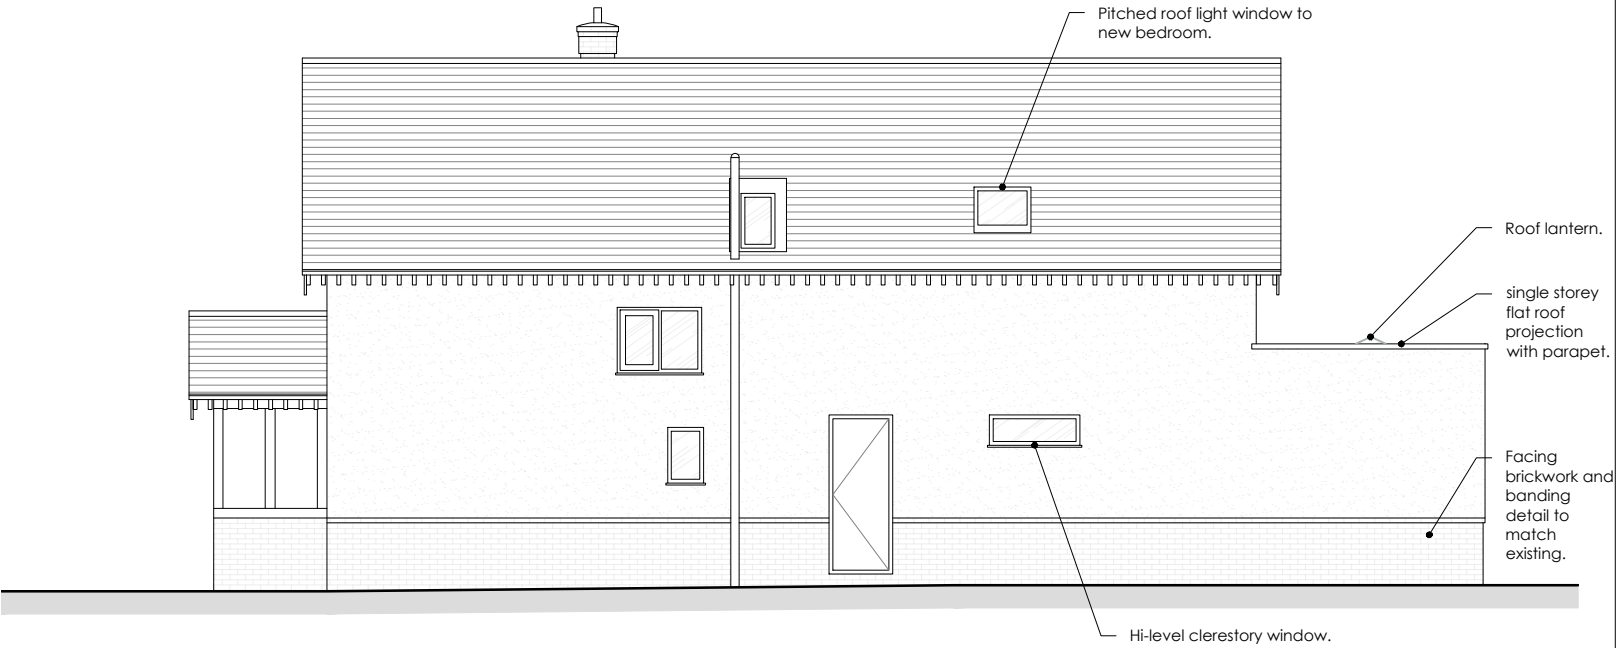

EASTERN ELEVATION - SIDE
SCALE- 1:100

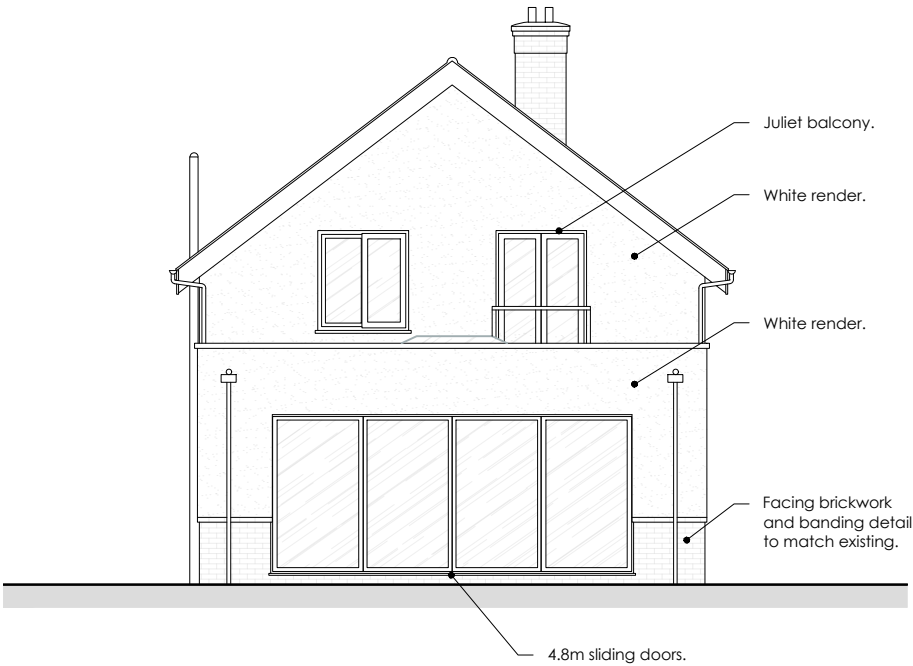

NORTHERN ELEVATION - REAR
SCALE- 1:100

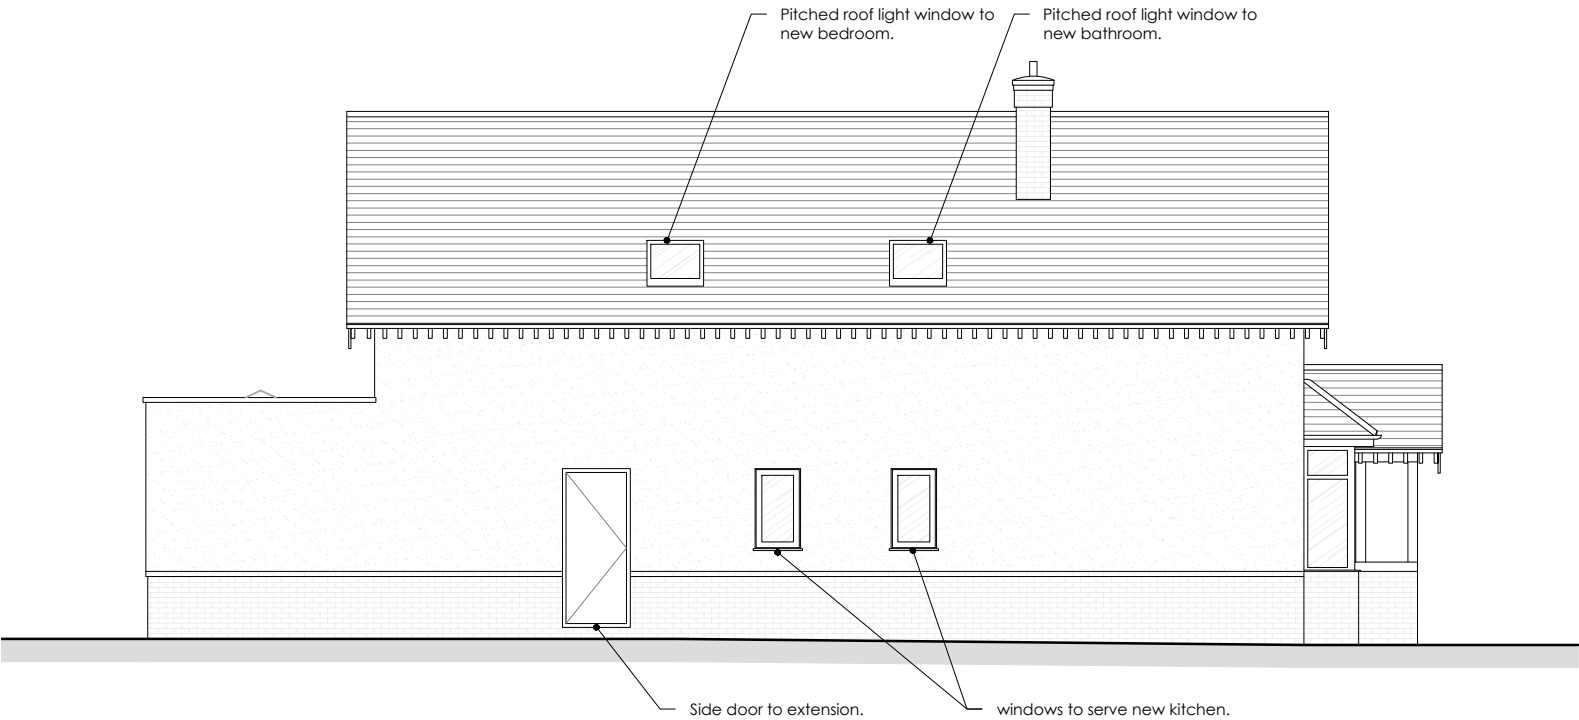

WESTERN ELEVATION - SIDE
SCALE- 1:100



Notes:
This drawing is the copyright of ATP Design Ltd. and is not to be reproduced without prior written consent. Use given dimensions over scaling, do not scale from this drawing unless for planning purposes.

This drawings is to be read in conjunction with other professional drawings/details/ documents where applicable such as SE/M&E.
All dimensions to be checked on site prior to works with any discrepancies reported to PD immediately.

.	.	TKP	.
B	Doors and porch revised.	TKP	19/10/20
A	Gt/Ft extended ..	TKP	13/9/20



ARCHITECTURE FOR THE BUILT ENVIRONMENT
ATP Design Ltd.
24 Bridgemary Grove
Gosport
Hampshire
PO13 0UG
07590 762966
tom@atpdesignltd.co.uk
www.atpdesignltd.co.uk



Status:	PLANNING		
Client:	JOE SEARY		
Site:	394 CHICHESTER ROAD BOGNOR REGIS PO21 5BU		
Designer:	ATP DESIGN		
Drawing:	PROPOSED ELEVATIONS		
Scale @ A3:	Date:	Rev:	
1:100	19/10/2020	B	
Project no.	Drawn:	Checked:	
ATP23	T K PETERS	T K P	
Drawing no.			

A202b