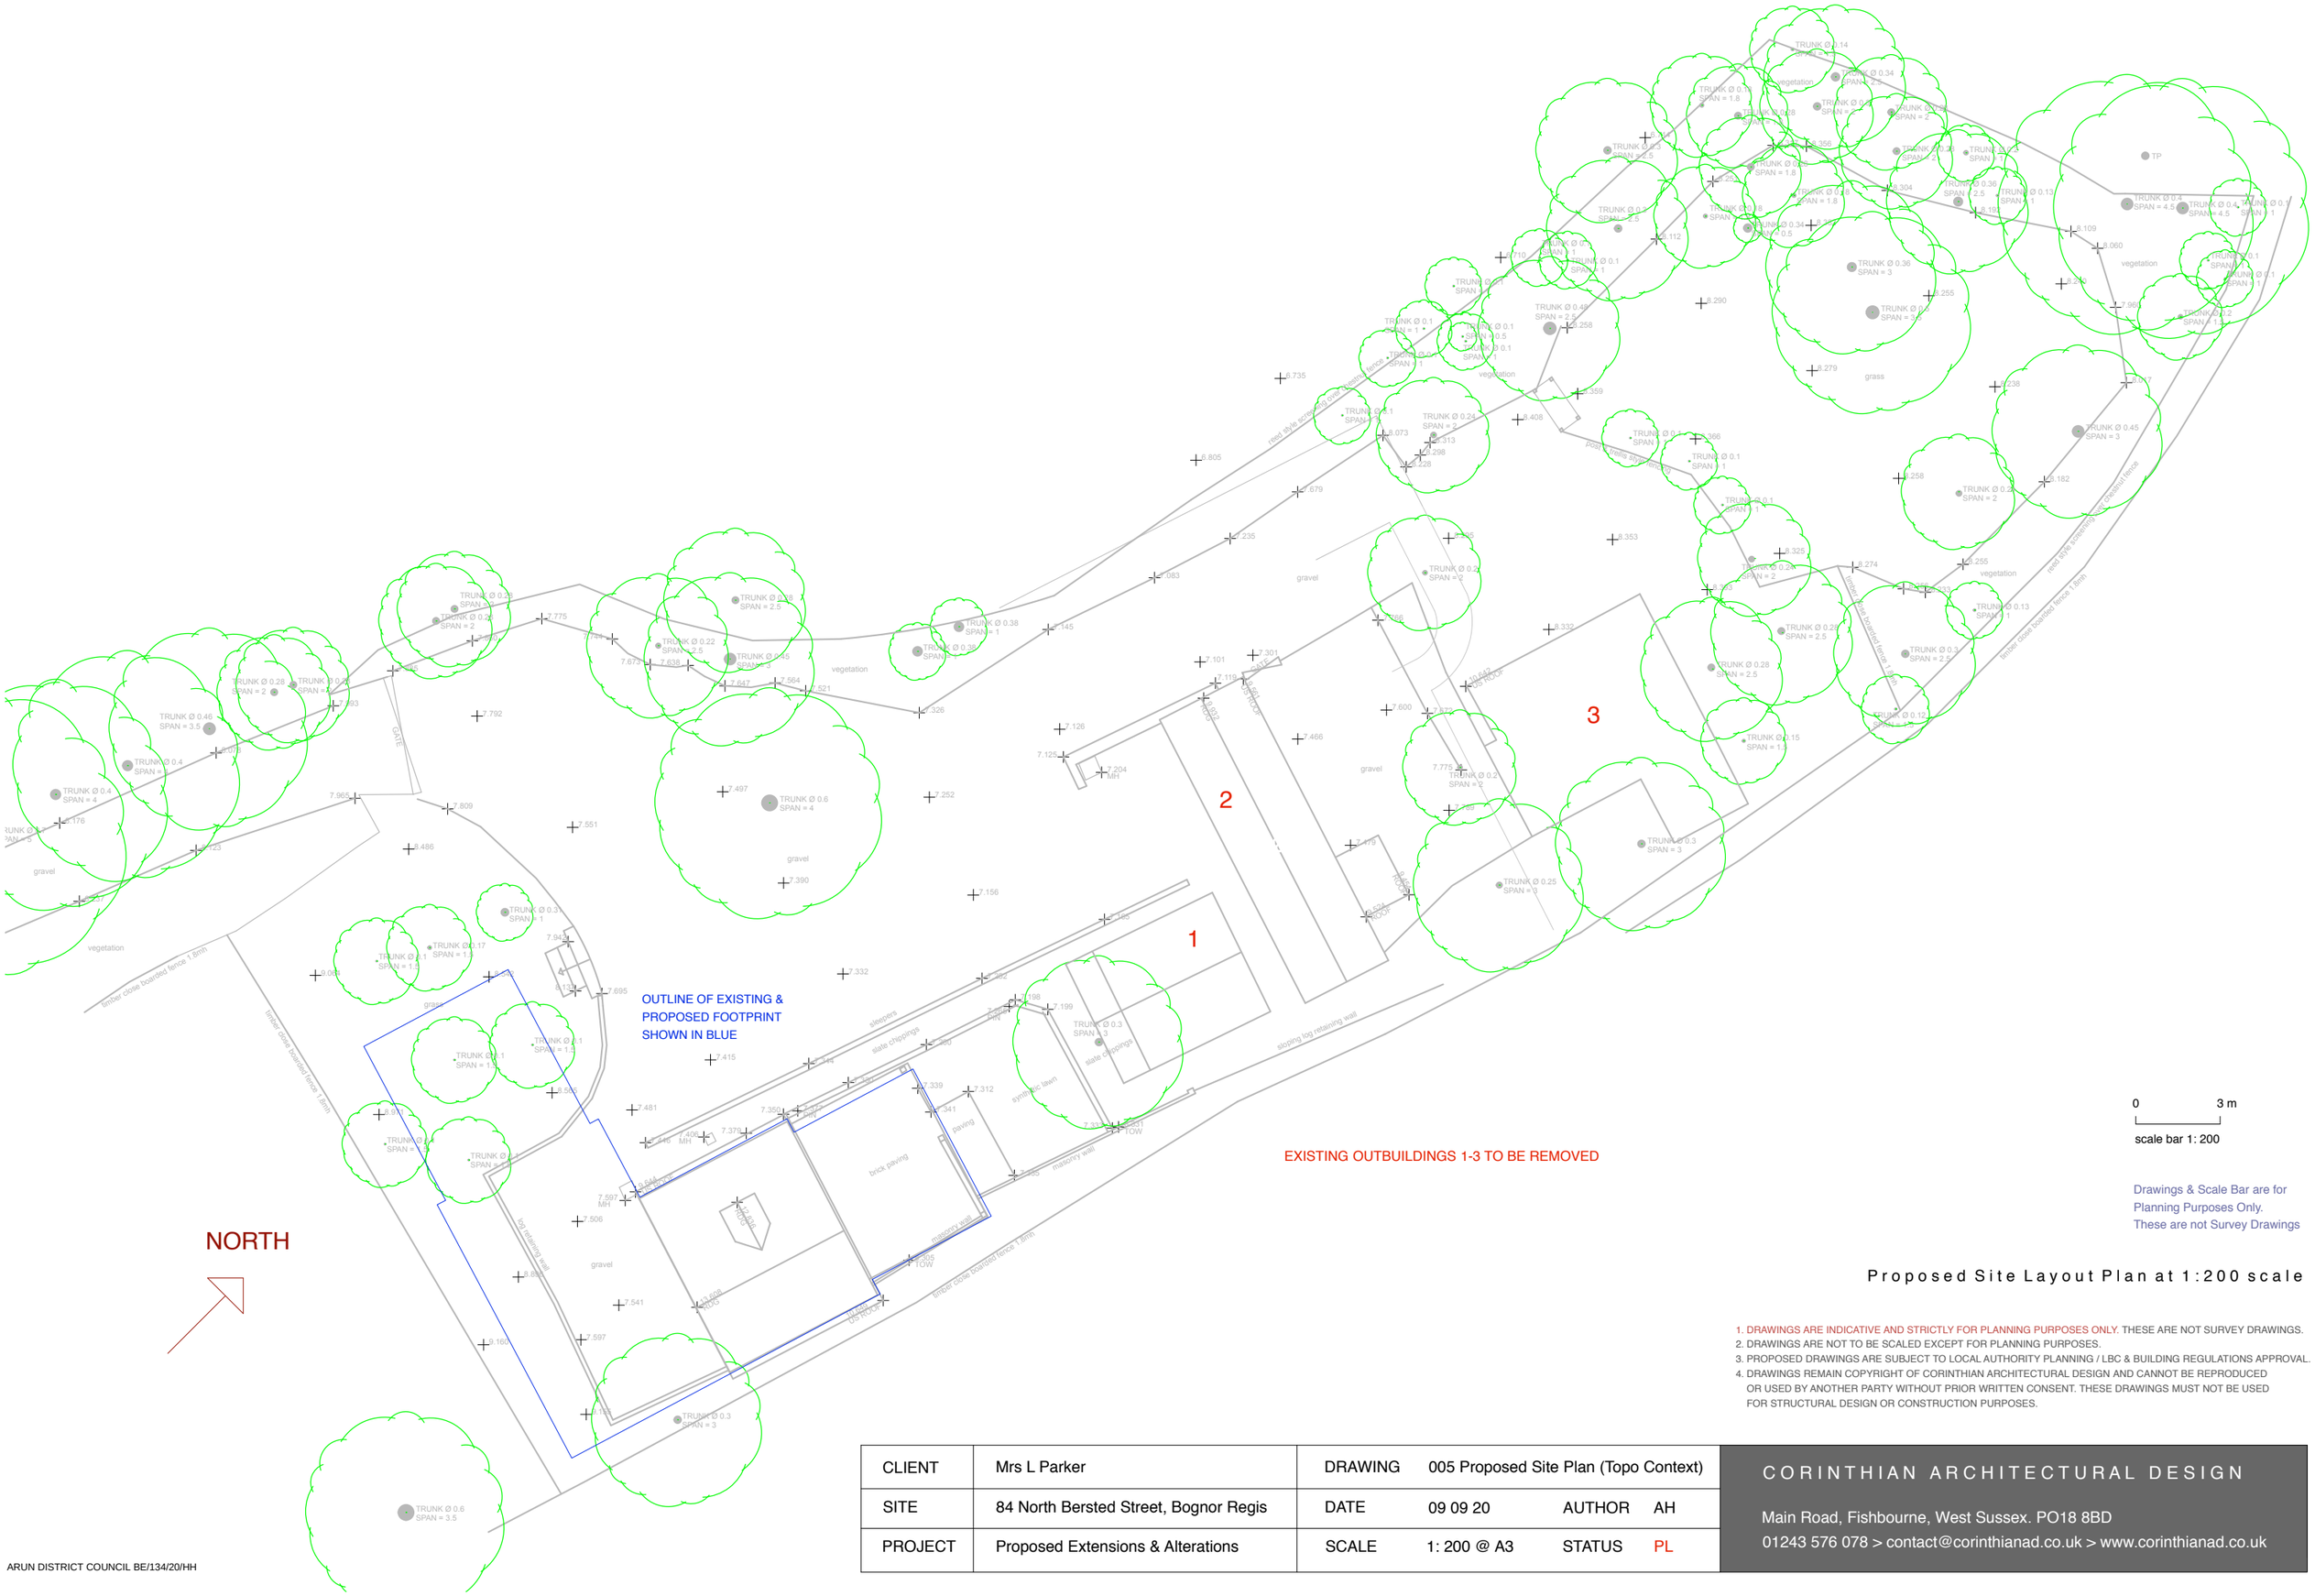

Drawings & Scale Bar are for Planning Purposes Only. These are not Survey Drawings

Proposed Site Layout Plan at 1:200 scale

1. DRAWINGS ARE INDICATIVE AND STRICTLY FOR PLANNING PURPOSES ONLY. THESE ARE NOT SURVEY DRAWINGS.
2. DRAWINGS ARE NOT TO BE SCALED EXCEPT FOR PLANNING PURPOSES.
3. PROPOSED DRAWINGS ARE SUBJECT TO LOCAL AUTHORITY PLANNING / LBC & BUILDING REGULATIONS APPROVAL.
4. DRAWINGS REMAIN COPYRIGHT OF CORINTHIAN ARCHITECTURAL DESIGN AND CANNOT BE REPRODUCED OR USED BY ANOTHER PARTY WITHOUT PRIOR WRITTEN CONSENT. THESE DRAWINGS MUST NOT BE USED FOR STRUCTURAL DESIGN OR CONSTRUCTION PURPOSES.

CLIENT	Mrs L Parker	DRAWING	005 Proposed Site Plan (Topo Context)		
SITE	84 North Bersted Street, Bognor Regis	DATE	09 09 20	AUTHOR	AH
PROJECT	Proposed Extensions & Alterations	SCALE	1: 200 @ A3	STATUS	PL

CORINTHIAN ARCHITECTURAL DESIGN
Main Road, Fishbourne, West Sussex. PO18 8BD
01243 576 078 > contact@corinthianad.co.uk > www.corinthianad.co.uk

ARUN DISTRICT COUNCIL BE/134/20/HH