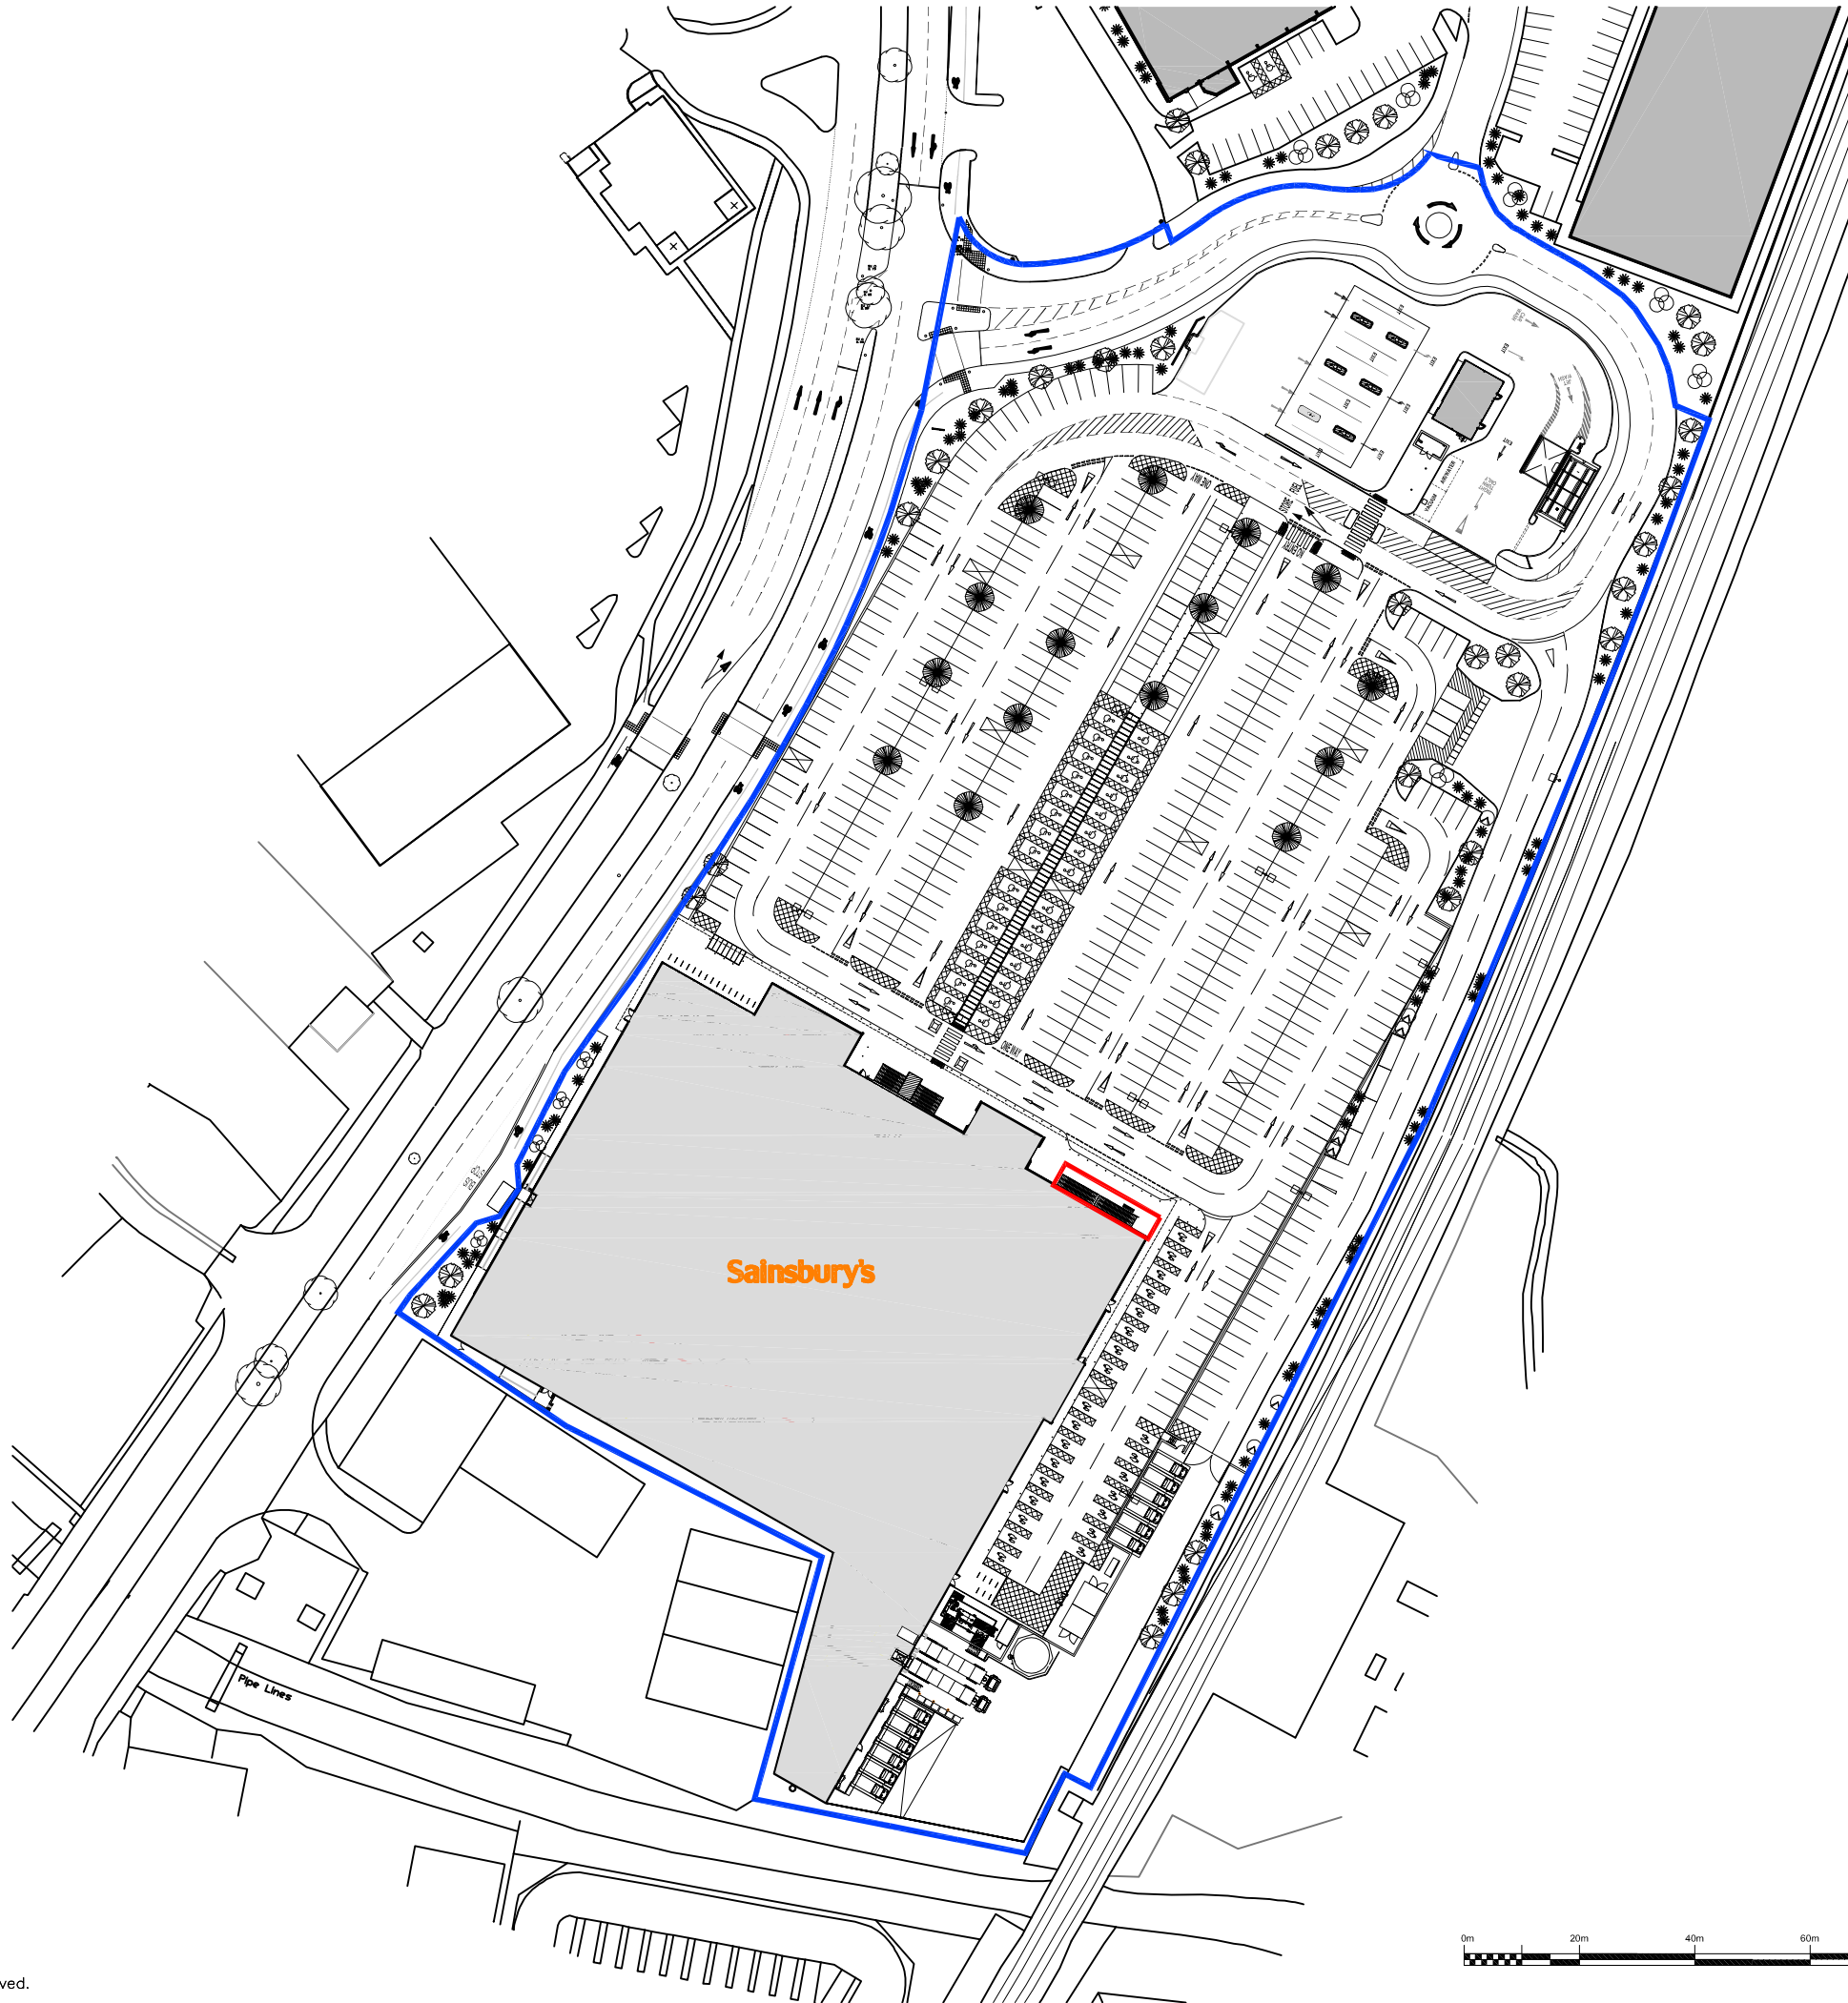


- Area of proposed works  
( proposed Timpson pod )
- Extent of Sainsbury's demise

| REV    | DATE | BY |
|--------|------|----|
| CLIENT |      |    |

Sainsbury's

PROJECT

Shripney Road  
BOGNOR REGIS  
PO22 9FB

DRAWING

Site Location Plan



CHO Partnership Ltd.  
Tannery House, 23 High Street  
Baldock, Hertfordshire SG7 6BE  
Telephone: (01462) 895110  
Facsimile: (01462) 895099  
Email: design@cho-architects.co.uk  
www.cho-architects.co.uk

|       |               |         |    |
|-------|---------------|---------|----|
| DATE  | Sept. 2014    | DRAWN   | JW |
| SCALE | 1 : 1250 @ A3 | CHECKED |    |