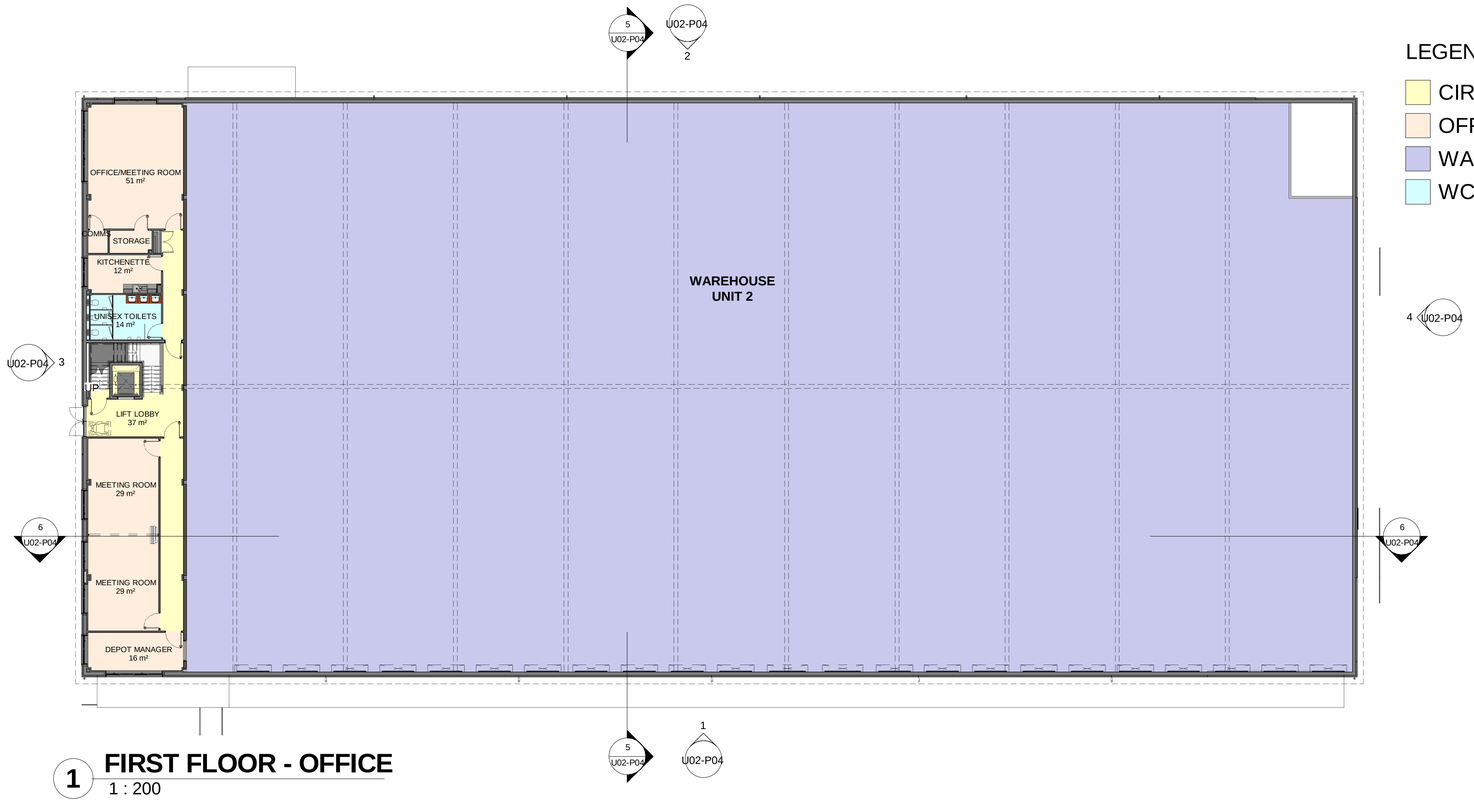

1 FIRST FLOOR - OFFICE

1 : 200

LEGEND:

- CIRCULATION
- OFFICES
- WAREHOUSE
- WCs & SHOWERS

© Mountford Pigott LLP 2012
Reproduction in whole or in part by any means is prohibited without the prior permission of Mountford Pigott LLP.

This drawing is only to the stated scale if it is printed correctly. MPLLP cannot accept responsibility for the incorrect scaling of drawings printed by third parties.

All dimensions are in mm unless otherwise stated.

If this drawing forms part of an application for planning permission on behalf of the applicant named below, it shall not be used for any other purpose without the express permission of Mountford Pigott LLP.

This drawing may incorporate information from other professionals. Mountford Pigott LLP cannot accept responsibility for the integrity and accuracy of such information. Any clarification and/or additions that are required appertaining to such information should be sought from the relevant profession or their appointment representative as listed below.

LIST OF INFORMANTS

REVISIONS	DATE	DRN	REV

NOTES:

- INTERNAL LAYOUTS FOR INFORMATION.
  FINAL SCOPE TO BE REVIEWED & AGREED WITH TENANT
- REFER TO AGREED SPECIFICATION

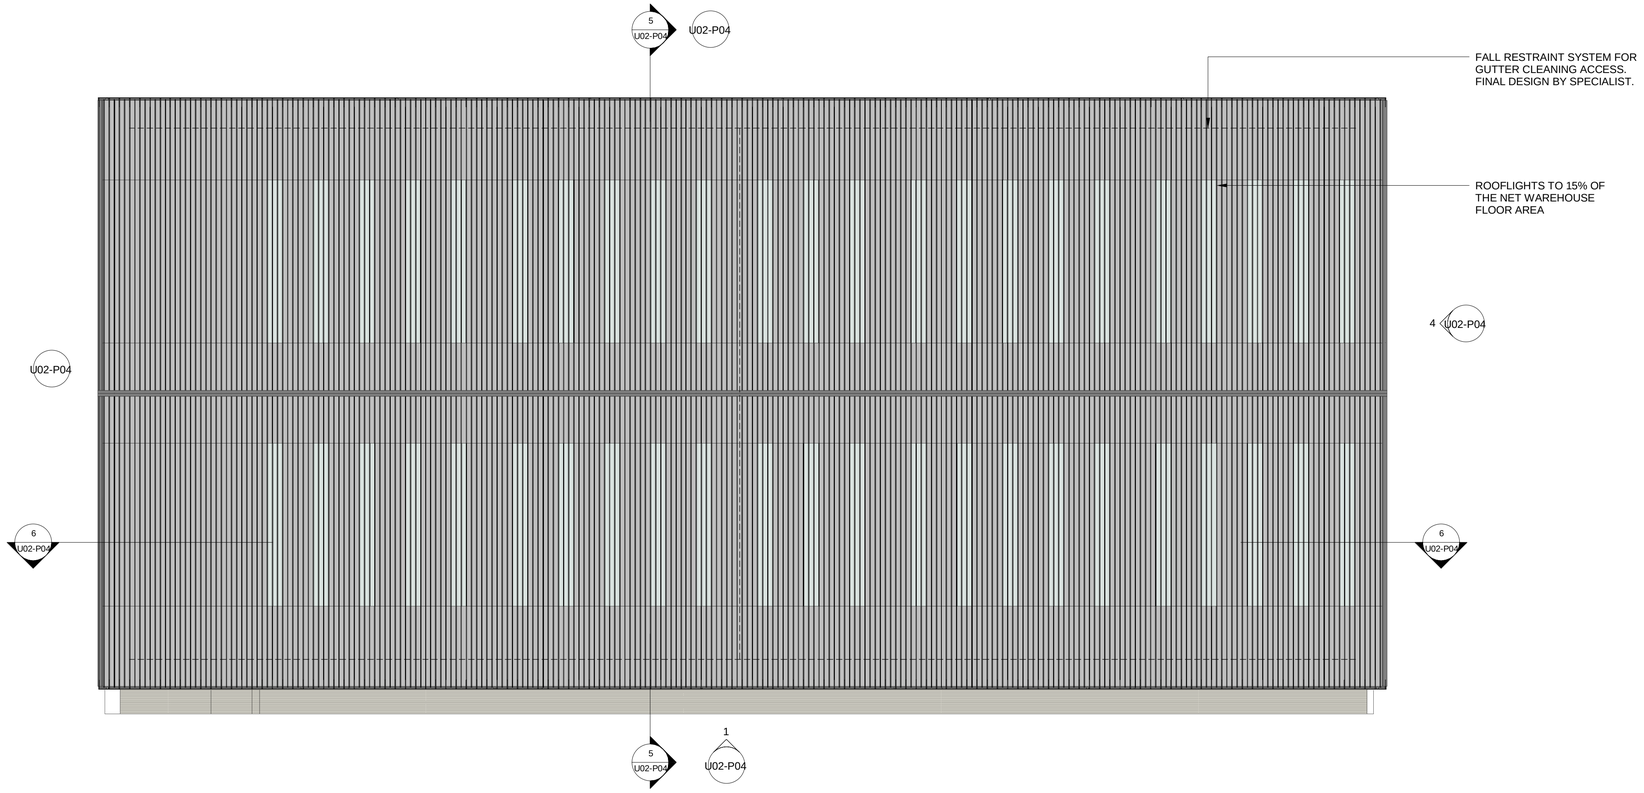

2 PROPOSED ROOF PLAN

1 : 200

SALT BOX SITE- BOGNOR REGIS

North

0m 3m 6m 9m 12m 15m

VISUAL SCALE 1:200 @ A1

MountfordPigott
Architecture · Masterplanning · Design

SALT BOX - UNIT 2
PROPOSED FIRST FLOOR & ROOF PLAN

1744 - U02-P03

1 : 200@ A1 28.11.18

DRAWN BY HR

ARUN DISTRICT COUNCIL BE/135/18/PL