UNIT 6 SOUTH ELEVATION

UNIT 7 NORTH ELEVATION

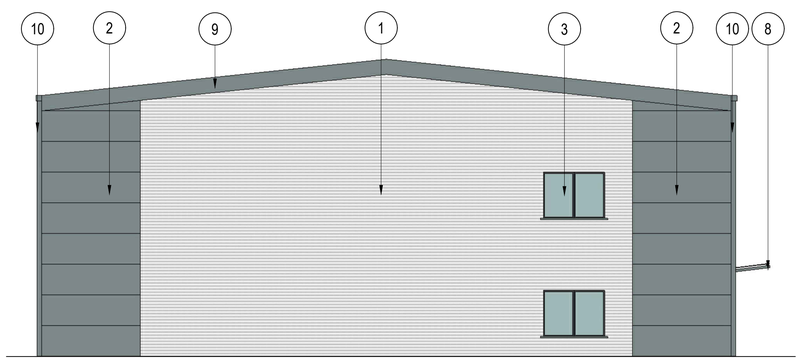

UNIT 6 WEST ELEVATION

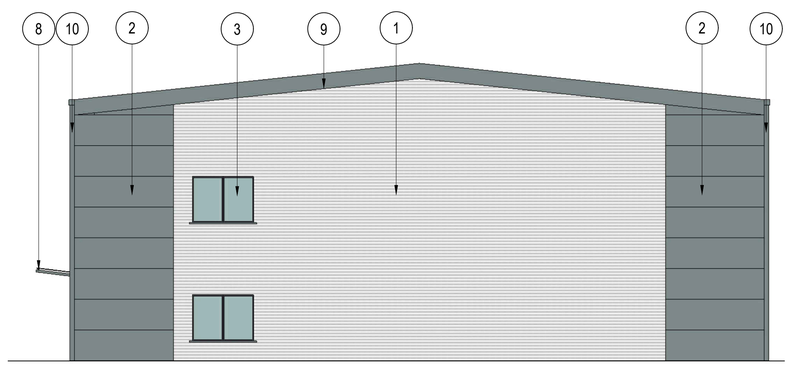

UNIT 7 WEST ELEVATION

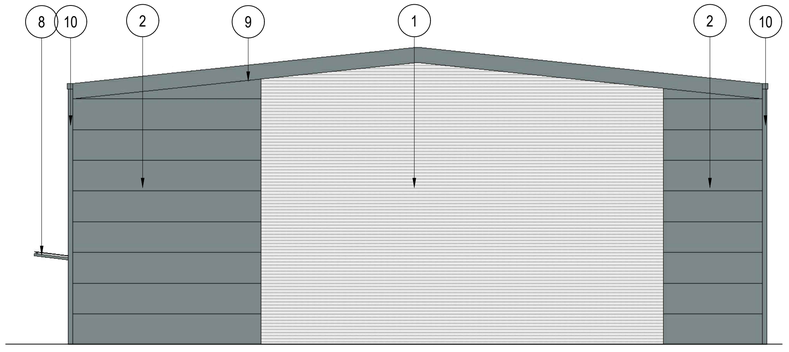

UNIT 6 EAST ELEVATION

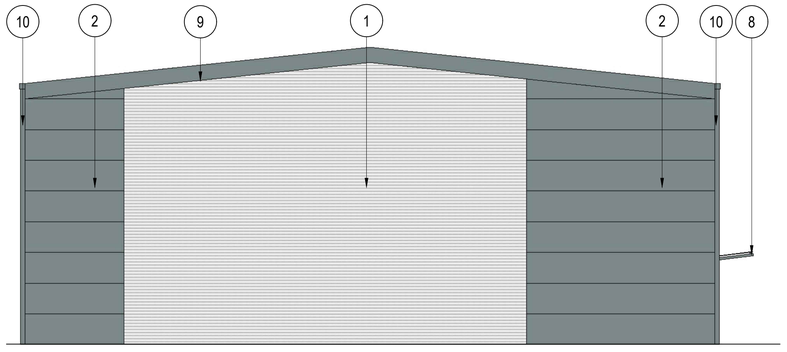

UNIT 7 EAST ELEVATION

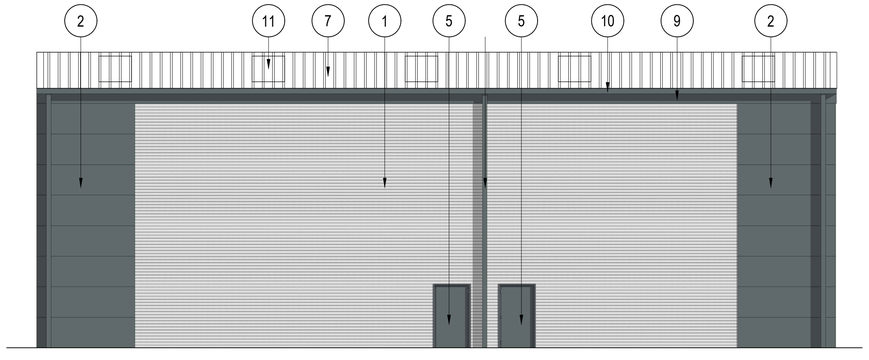

UNIT 6 NORTH ELEVATION

UNIT 7 SOUTH ELEVATION

© Mountford Pigott LLP 2018
Reproduction in whole or in part by any means is prohibited without the prior permission of Mountford Pigott LLP.

This drawing is only to the stated scale if it is printed correctly. MPLLP cannot accept responsibility for the incorrect scaling of drawings printed by third parties.

All dimensions are in mm unless otherwise stated.

If this drawing forms part of an application for planning permission on behalf of the applicant named below, it shall not be used for any other purpose without the express permission of Mountford Pigott LLP.

This drawing may incorporate information from other professionals. Mountford Pigott LLP cannot accept responsibility for the integrity and accuracy of such information. Any clarification and/or additions that are required appertaining to such information should be sought from the relevant profession or their appointment representative as listed below.

LIST OF INFORMANTS :

-
-
-
-
-

REVISIONS	DATE	DRN	REV
NORTH POINT, KEY PLAN & DRAWING LOCATIONS CORRECTED	21.12.18	MW	A

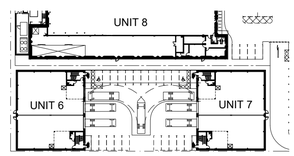

KEY PLAN SCALE 1:1000

MATERIALS SCHEDULE

1. Horizontally laid Trapezoidal profile aluminium composite panels, PPC RAL 9002 (Hamlet)
2. Horizontally laid Micro-rib profile aluminium composite panels, PPC Merlin Grey
3. Windows, PPC aluminium frame, Merlin Grey
4. Glazed entrance/exit door, PPC aluminium frame, Merlin Grey
5. Solid core steel door, PPC Merlin Grey
6. Insulated overhead sectional door, PPC Merlin Grey
7. Trapezoidal profile aluminium composite roof panels, PPC RAL 9002 (Hamlet)
8. Glazed entrance canopy
9. Aluminium Fascia, PPC Merlin Grey
10. Rainwater goods, PPC Merlin Grey
11. Polycarbonate rooflights

NORTH

0 1m 2m 3m 4m 5m

MountfordPigott
Architecture Masterplanning Design

UNITS 6 & 7
PROPOSED ELEVATIONS
1744-TU-P05-A

1:100 @ A1 / 1:200@A3 07.12.18
DRAWN BY ACD

SALTBOX - BOGNOR REGIS