


Planning Condition discharge


Condition 03 - Materials

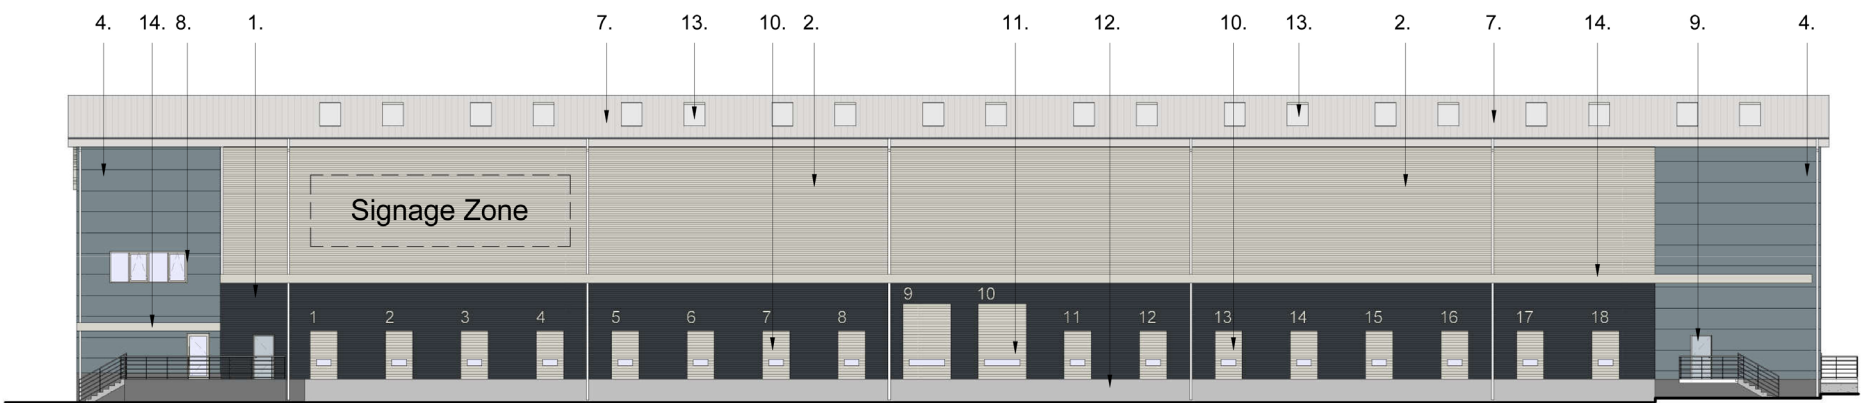


1 PROPOSED SOUTH ELEVATION
1 : 200



2 PROPOSED NORTH ELEVATION
1 : 200

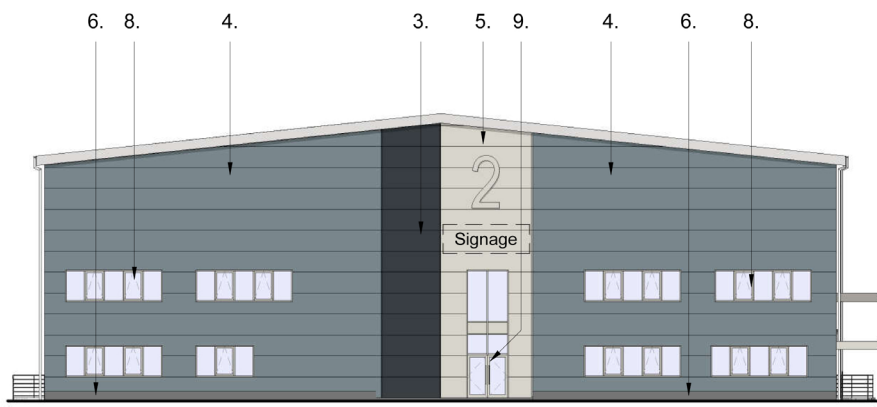

3 PROPOSED WEST ELEVATION
1 : 200

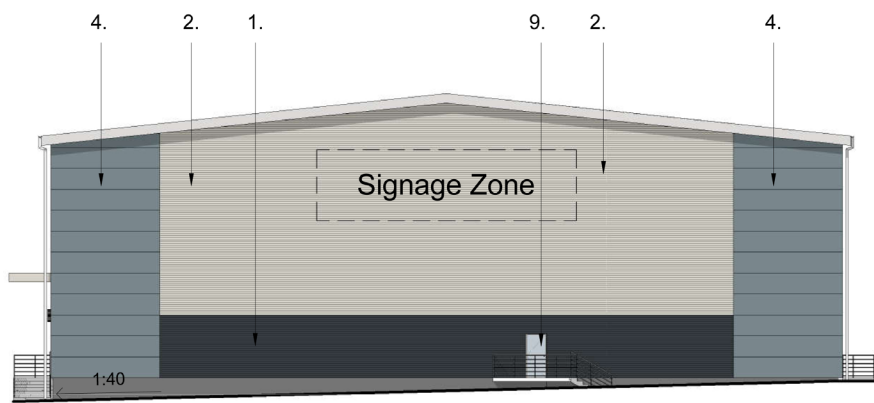

4 PROPOSED EAST ELEVATION
1 : 200




< **1 & 2** - Trapezoidal composite cladding panels in Hamlet and Anthracite



> **3,4 & 5** - Micro-rib composite cladding panels in Hamlet, Anthracite and Alaska grey



< **6** - Dark grey engineering brick plinth

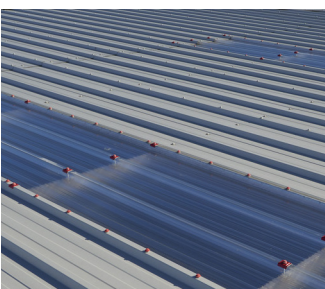

> **7 & 13** - Trapezoidal composite roof panels with polycarbonate roof lights



< **8** - PPC Aluminium Casement windows




> **9** - Glazed PPC Aluminium curtain walling



< **9** - PPC steel escape doors in Hamlet



> **10 & 11** - Sectional overhead loading doors in Hamlet

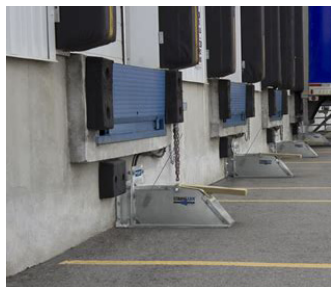

< **12** - Concrete loading dock plinth



> **14** - PPC Aluminium canopy