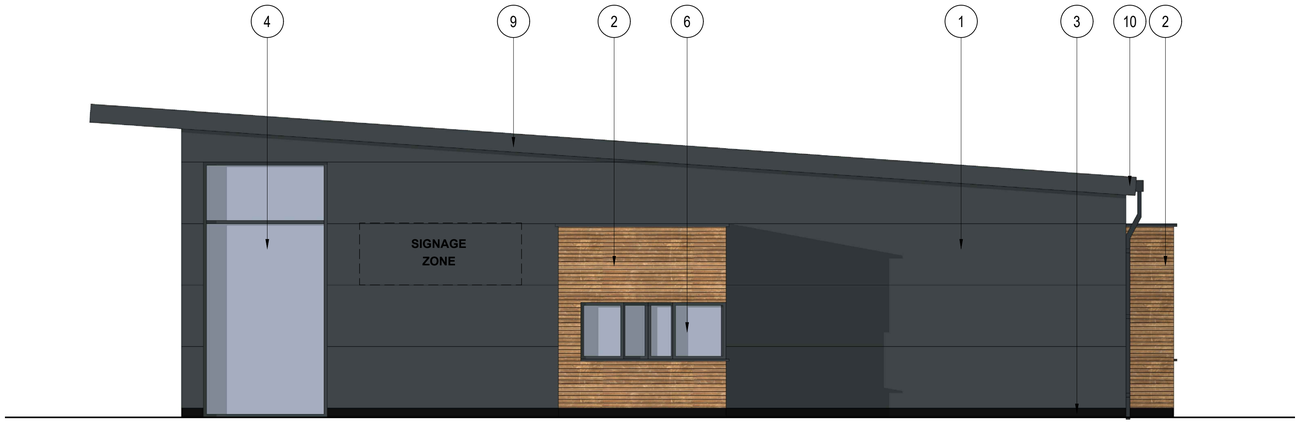

NORTH ELEVATION

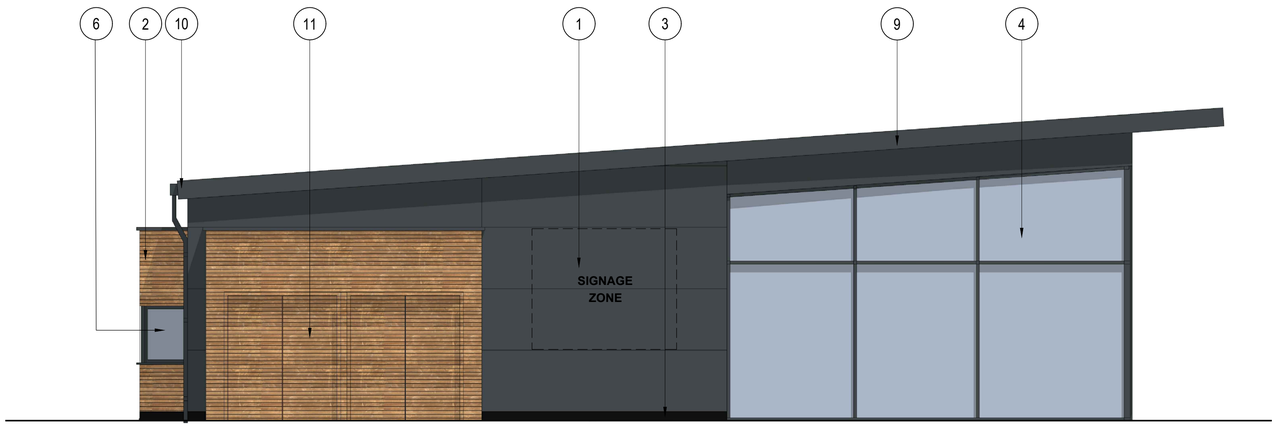

SOUTH ELEVATION

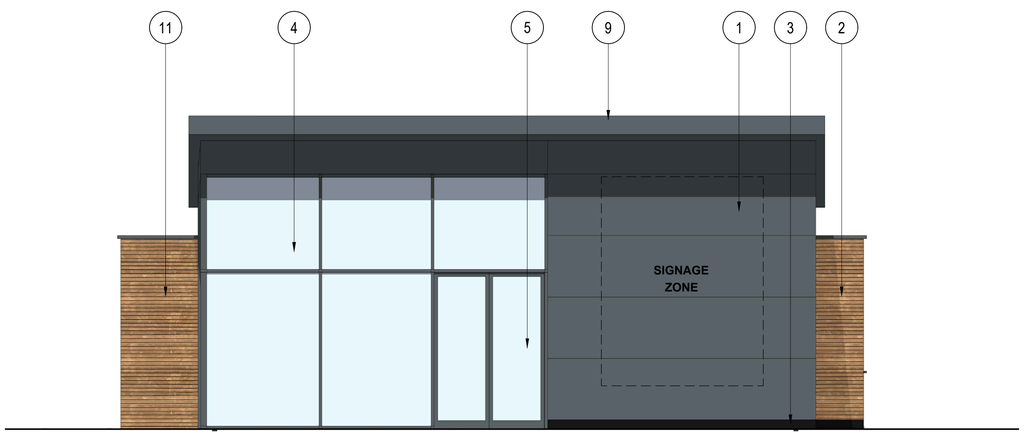

EAST ELEVATION

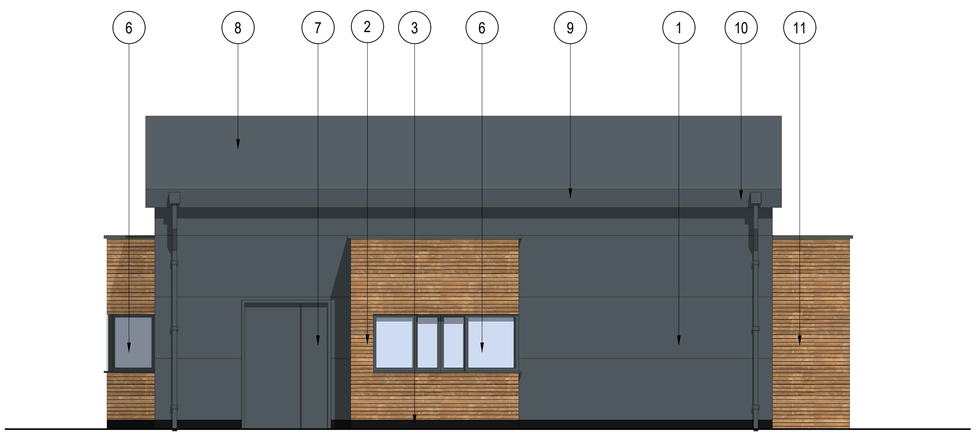

WEST ELEVATION

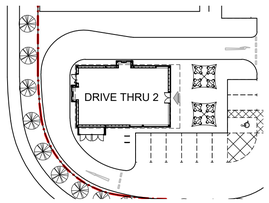

KEY PLAN SCALE 1:500

© Mountford Pigott LLP 2018
Reproduction in whole or in part by any means is prohibited without the prior permission of Mountford Pigott LLP.

This drawing is only to the stated scale if it is printed correctly. MPLLP cannot accept responsibility for the incorrect scaling of drawings printed by third parties.

All dimensions are in mm unless otherwise stated.

If this drawing forms part of an application for planning permission on behalf of the applicant named below, it shall not be used for any other purpose without the express permission of Mountford Pigott LLP.

This drawing may incorporate information from other professionals. Mountford Pigott LLP cannot accept responsibility for the integrity and accuracy of such information. Any clarification and/or additions that are required appertaining to such information should be sought from the relevant profession or their appointment representative as listed below.

LIST OF INFORMANTS :

REVISIONS	DATE	DRN	REV
ELEVATION LABELS CORRECTED	21.12.18	MW	A
ELEVATIONS REVISED	11.03.19	MW	B

MATERIALS SCHEDULE

1. Aluminium composite panels, RAL 7016 (Anthracite)
2. Horizontal timber cladding
3. Aluminium skirting RAL 9005 (Black)
4. Glazed shopfront, PPC aluminium frame, RAL 7016 (Anthracite)
5. Glazed entrance/exit door, PPC aluminium frame, RAL 7016 (Anthracite)
6. Drive thru window, PPC aluminium frame, RAL 7016 (Anthracite)
7. Solid core steel door, PPC RAL 7016 (Anthracite)
8. Single ply membrane roof, Light grey
9. Aluminium Fascia, PPC RAL 7016 (Anthracite)
10. Rainwater goods, PPC RAL 7016 (Anthracite)
11. Horizontal timber clad bin store

North

0 1m 2m

MountfordPigott
Architecture Masterplanning Design

DRIVE THRU 2
PROPOSED ELEVATIONS
1744-DT2-P03-B

1:50@A1/1:100@A3 07.12.18

DRAWN BY ACD

SALTBOX - BOGNOR REGIS

ARUN DISTRICT COUNCIL BE/135/18/PL