




From: Nia Russell [REDACTED]
Sent: 13 March 2019 11:03
To: Michael Eastham
Cc: Daun Johnson; Nicola Spencer
Subject: BE/135/18 Salt Box

EMAIL 3 - Plans attached are:

1744 DT2 -P02 A Drive thru 2 Ground Floor Plan

1744 DT2-P03 B Drive thru 2 - Proposed Elevations

1744 DT2 -P04 A Drive thru 2 - Proposed Sections

Nia Russell
Associate
Mango Planning & Development Limited
Number Two Waterton Park
Bridgend CF31 3PH

