


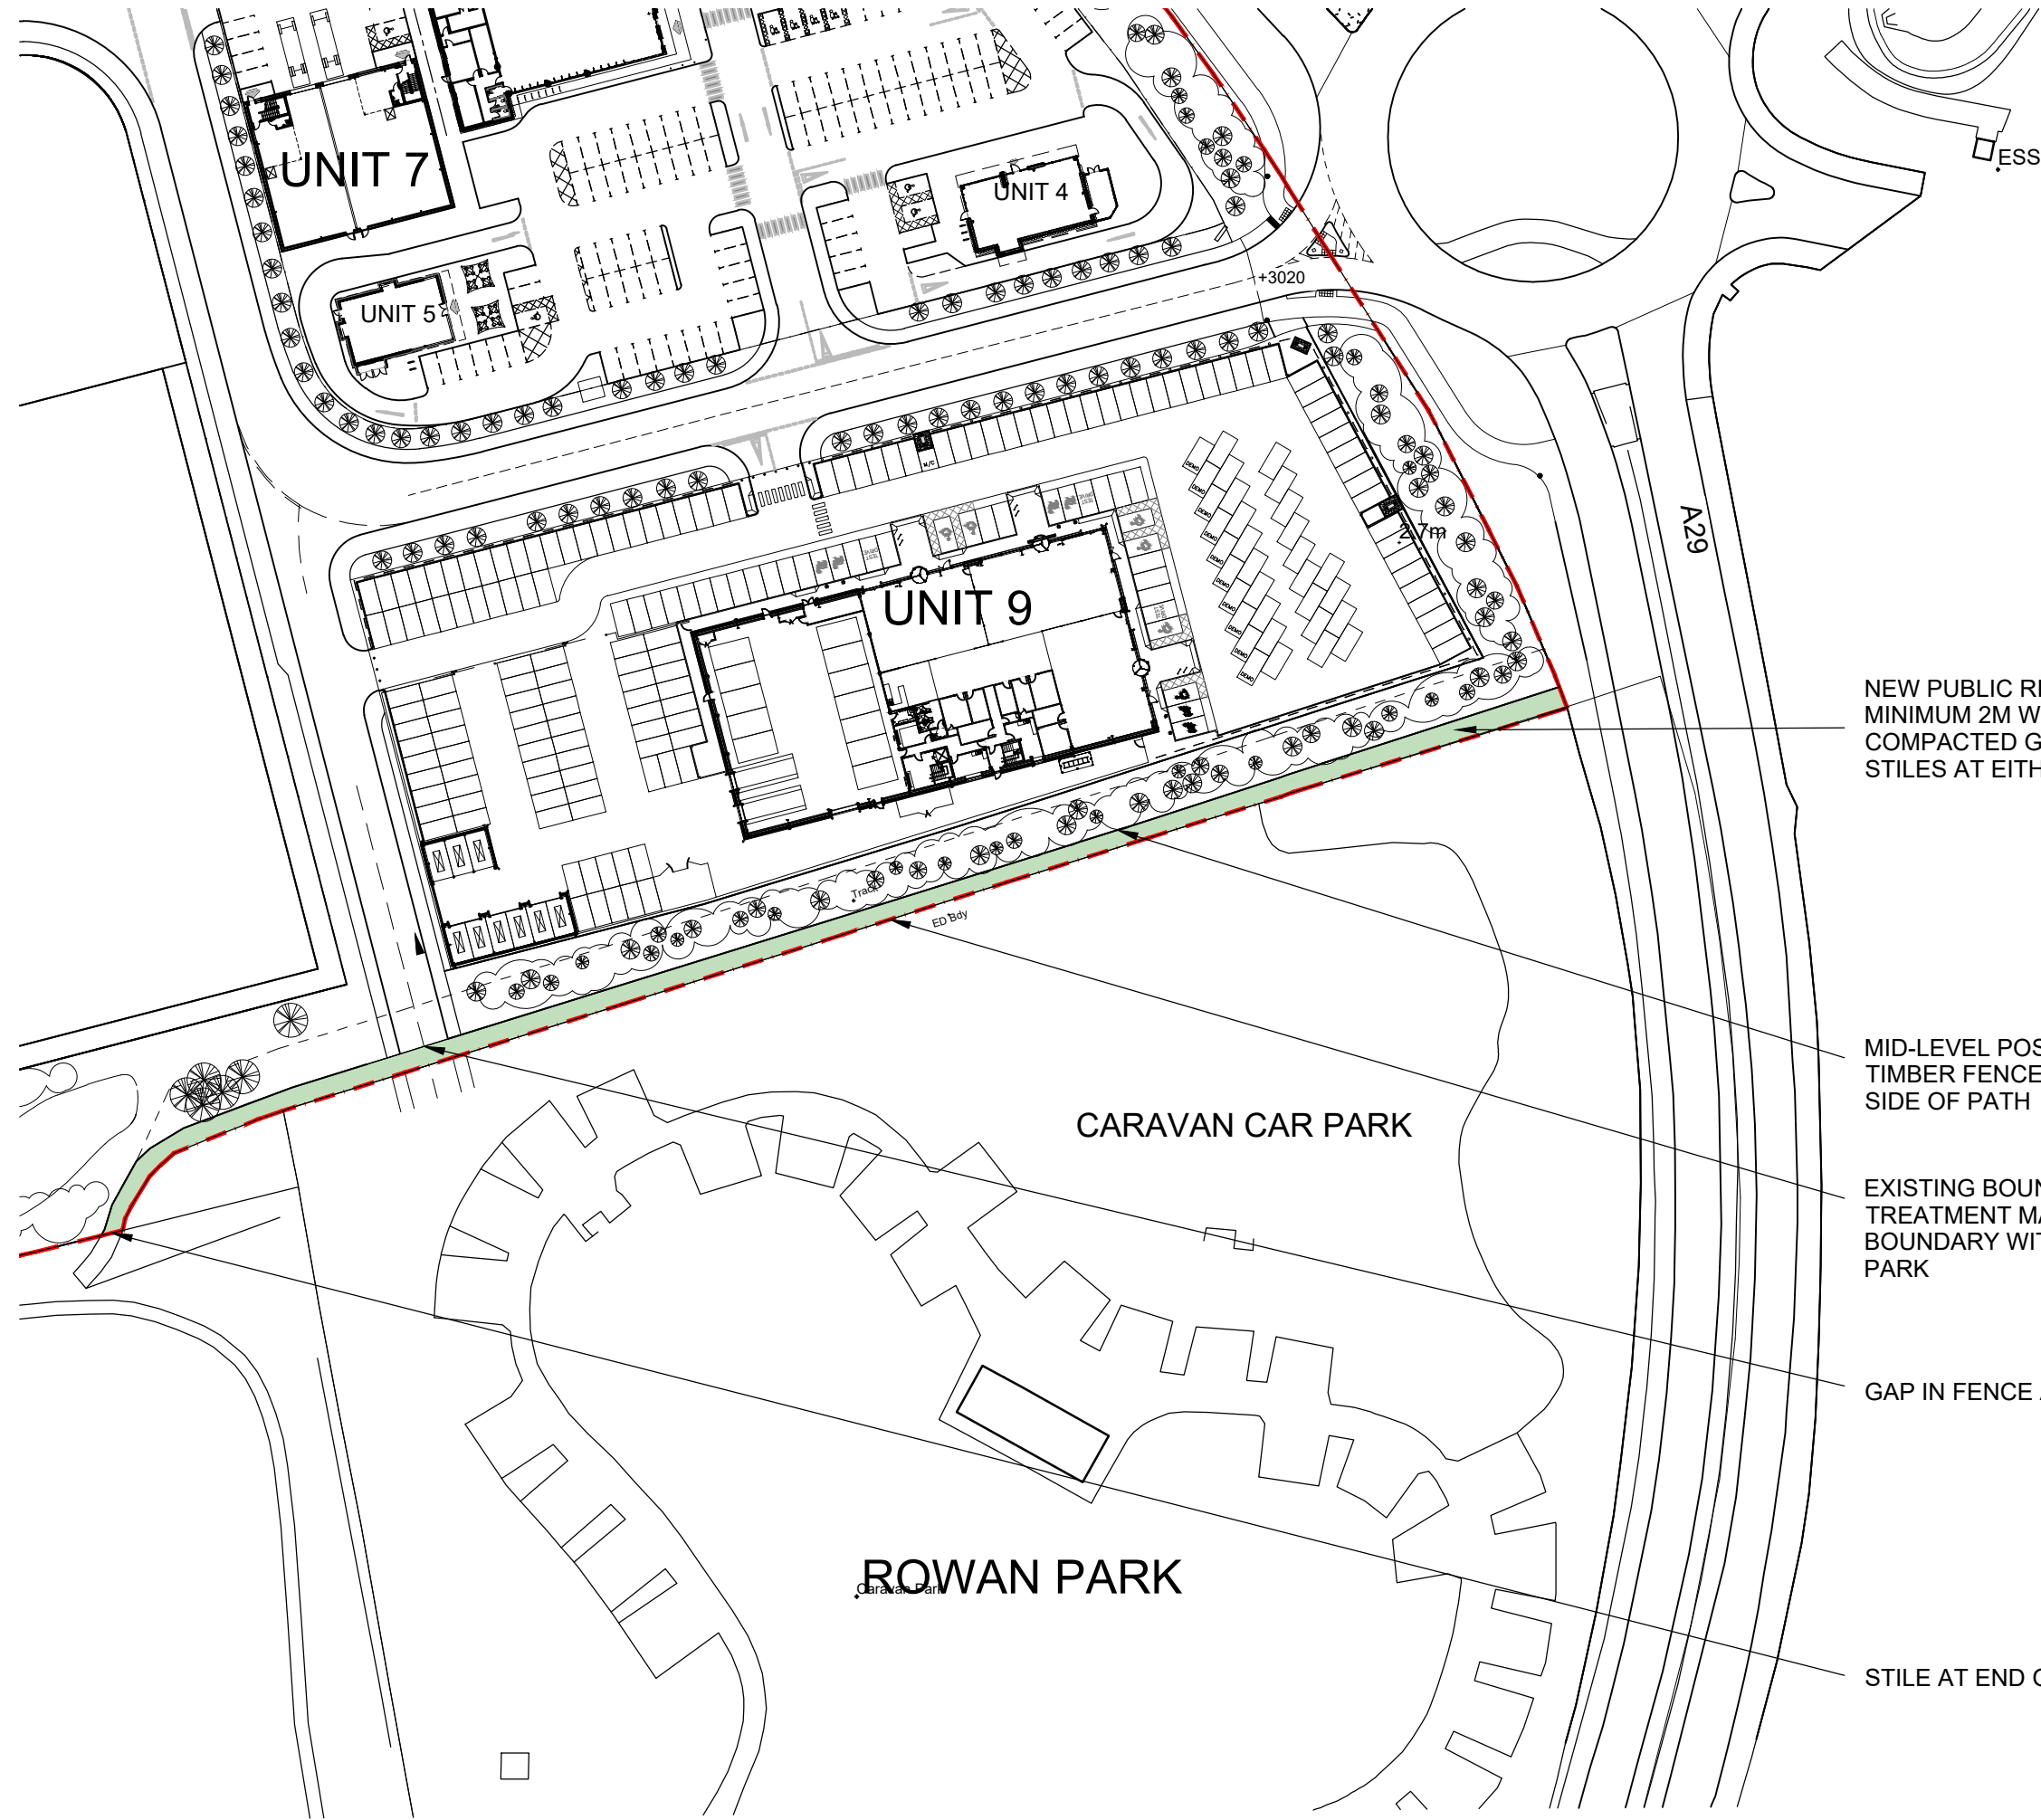

© Mountford Pigott LLP 2019 Reproduction in whole or in part by any means is prohibited without the prior permission of Mountford Pigott LLP.

This drawing is only to the stated scale if it is printed correctly. M PLLP cannot accept responsibility for the incorrect scaling of drawings printed by third parties.

All dimensions are in mm unless otherwise stated.

If this drawing forms part of an application for planning permission on behalf of the applicant named below, it shall not be used for any other purpose without the express permission of Mountford Pigott LLP.

This drawing may incorporate information from other professionals. Mountford Pigott LLP cannot accept responsibility for the integrity and accuracy of such information. Any clarification and/or additions that are required appertaining to such information should be sought from the relevant profession or their appointment representative as listed below.

LIST OF INFORMANTS :
OS MAP
BOYLE & SUMMERS DRAWINGS
TOPOGRAPHICAL SURVEY

REVISIONS	DATE	DRN	REV
-	-	-	-

NEW PUBLIC RIGHT OF WAY
MINIMUM 2M WIDE SURFACED WITH A
COMPACTED GRANULAR FINISH.
STILES AT EITHER END OF THE PATH

MID-LEVEL POST AND RAIL
TIMBER FENCE ALONG NORTH
SIDE OF PATH

EXISTING BOUNDARY
TREATMENT MAINTAINED TO
BOUNDARY WITH CARAVAN
PARK

GAP IN FENCE AT ROAD

STILE AT END OF PATH

CARAVAN CAR PARK

ROWAN PARK

PROJECT TITLE

