


BE/136/111



← N

SHRIPNEY ROAD

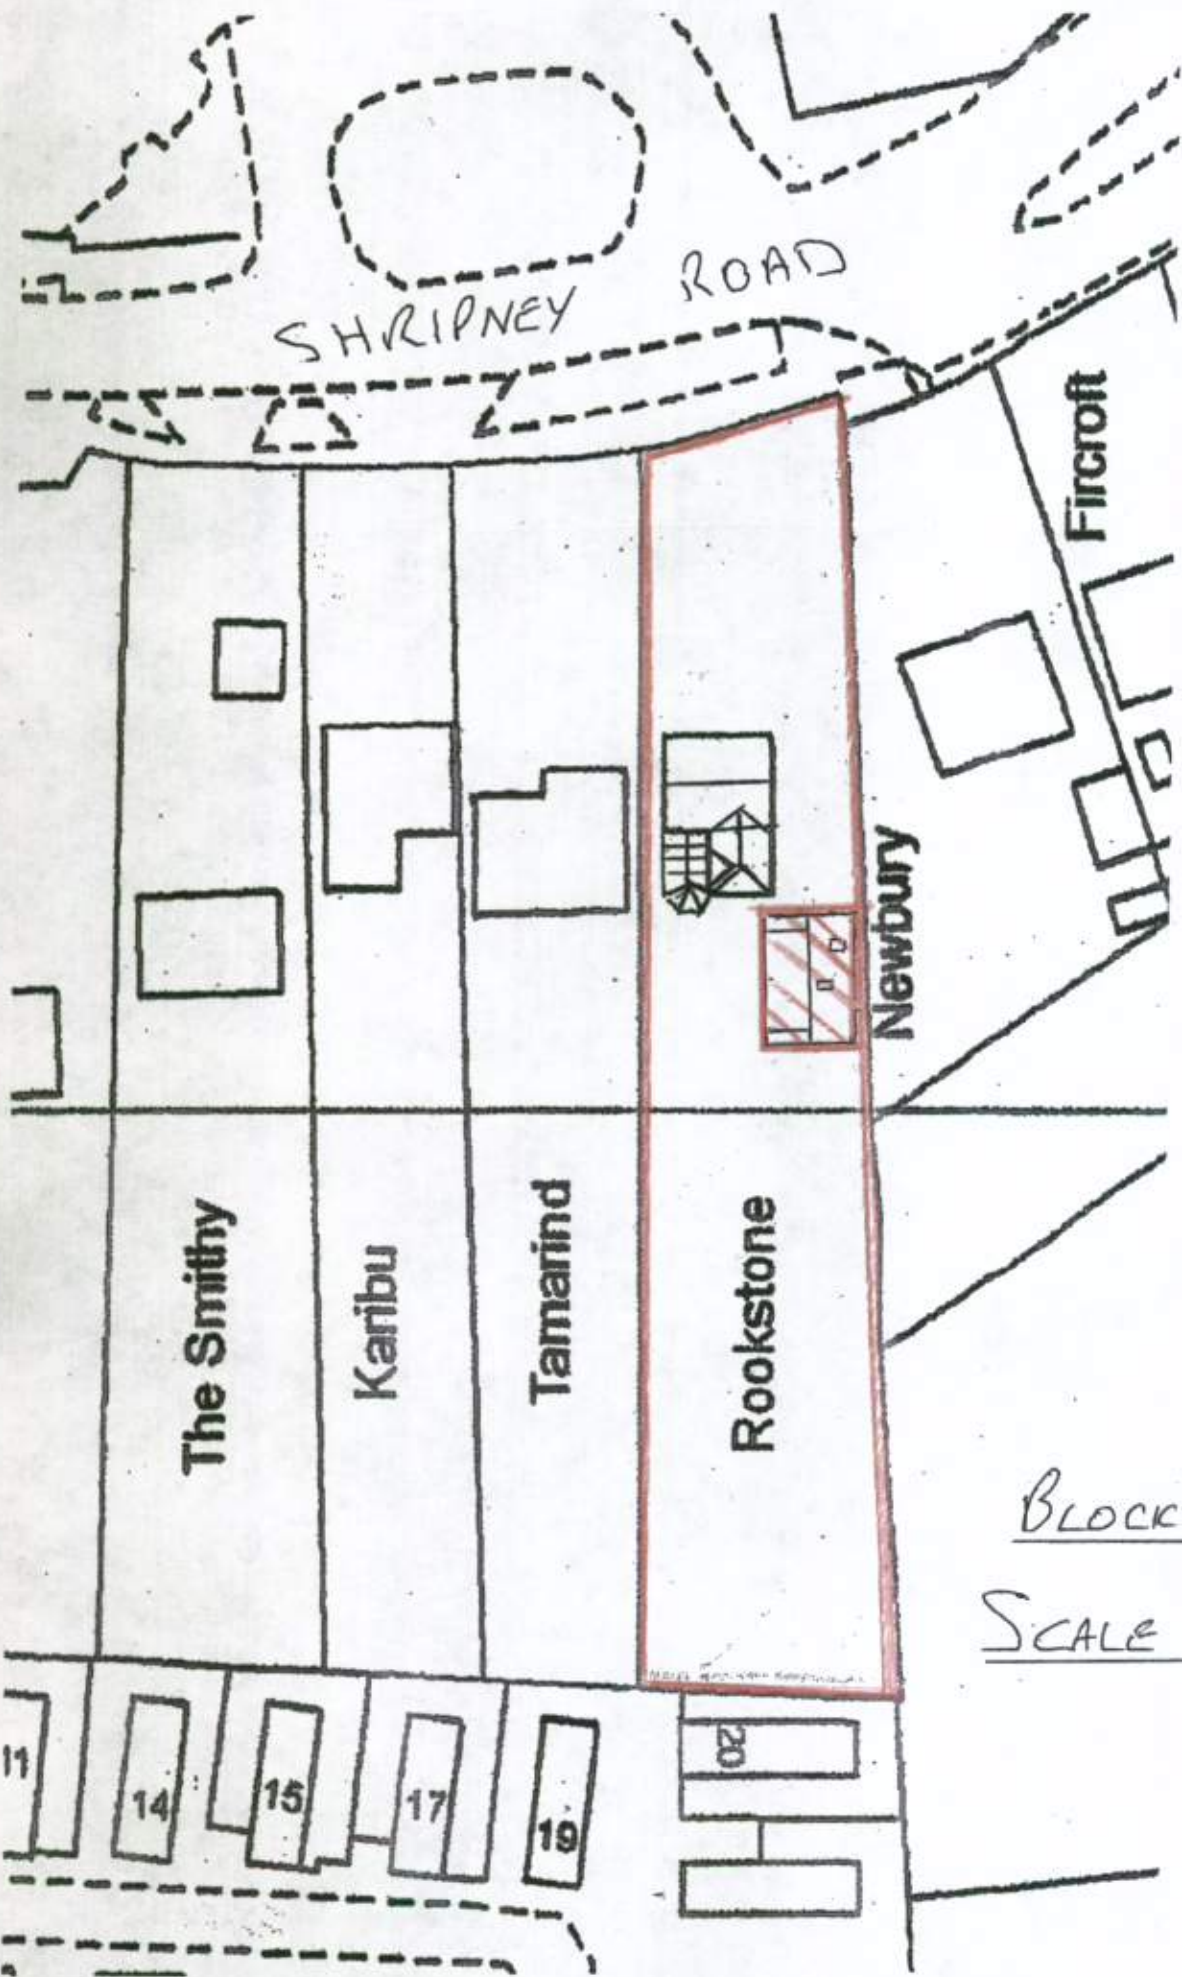

Block Plan

SCALE 1-500