

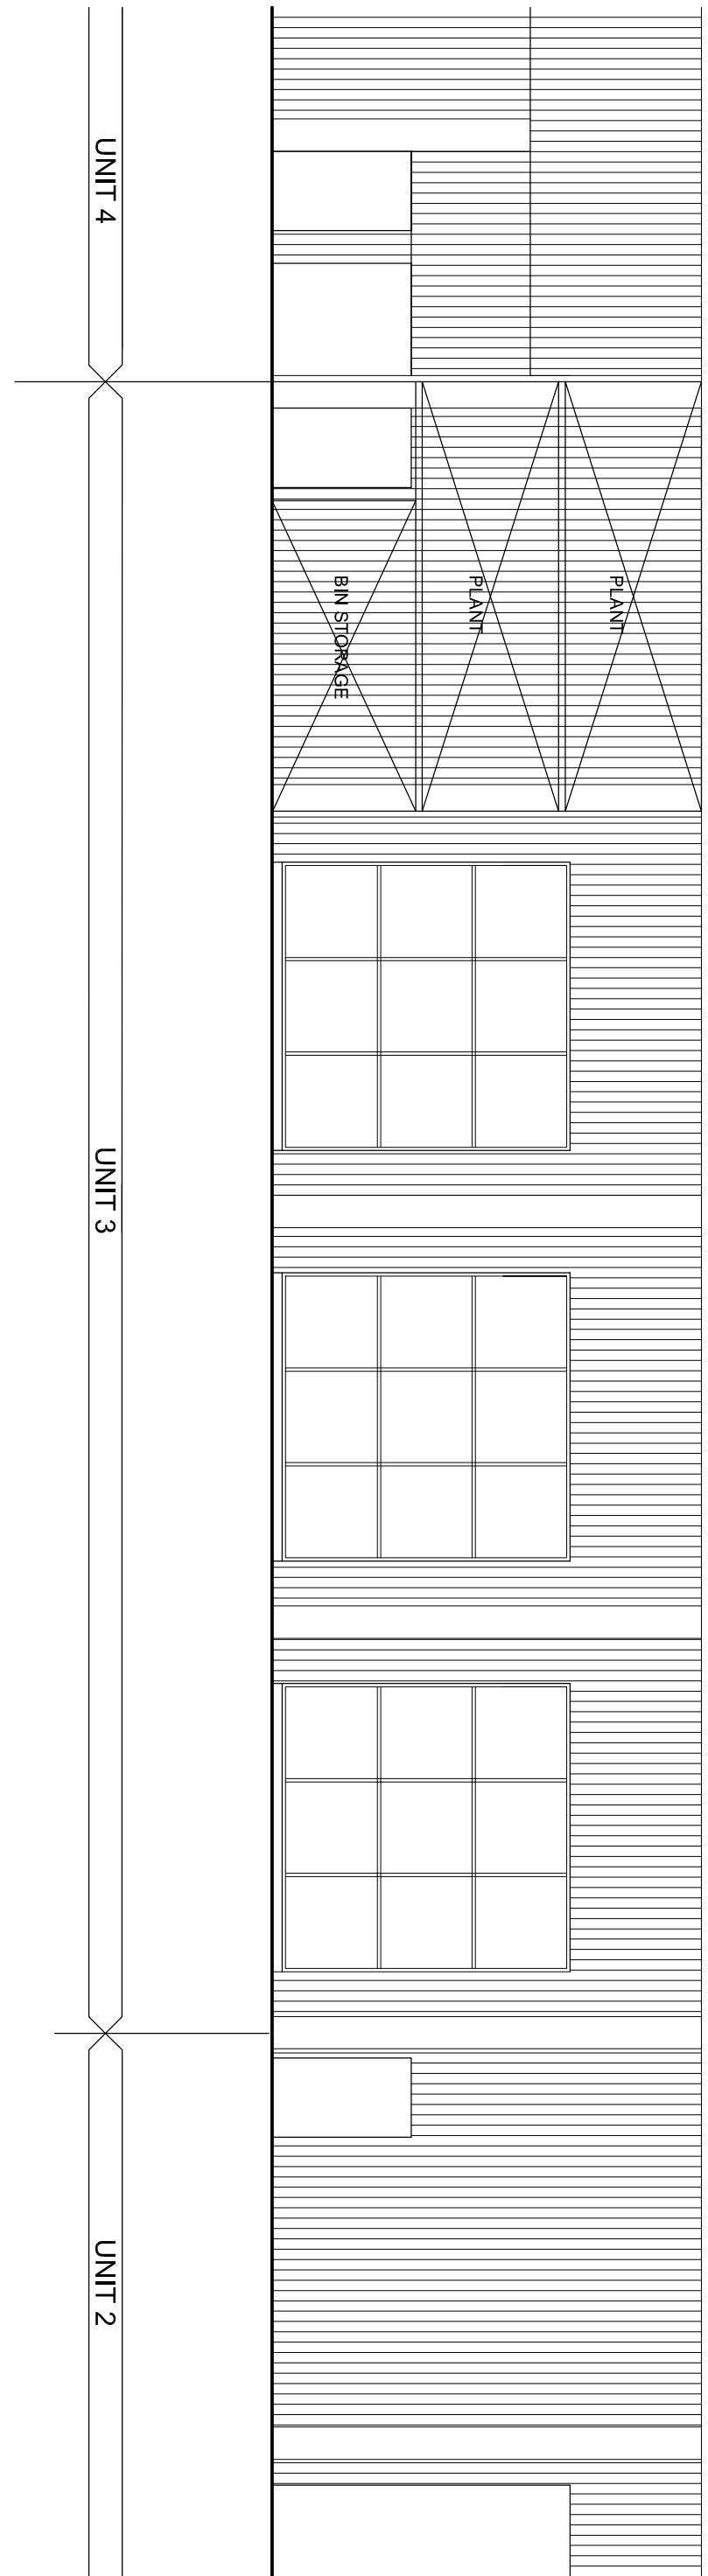
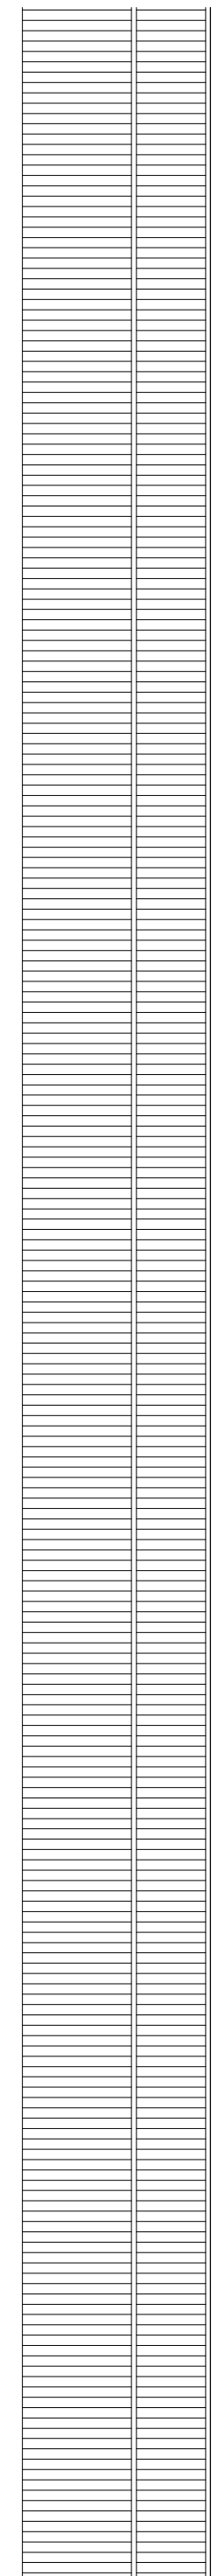
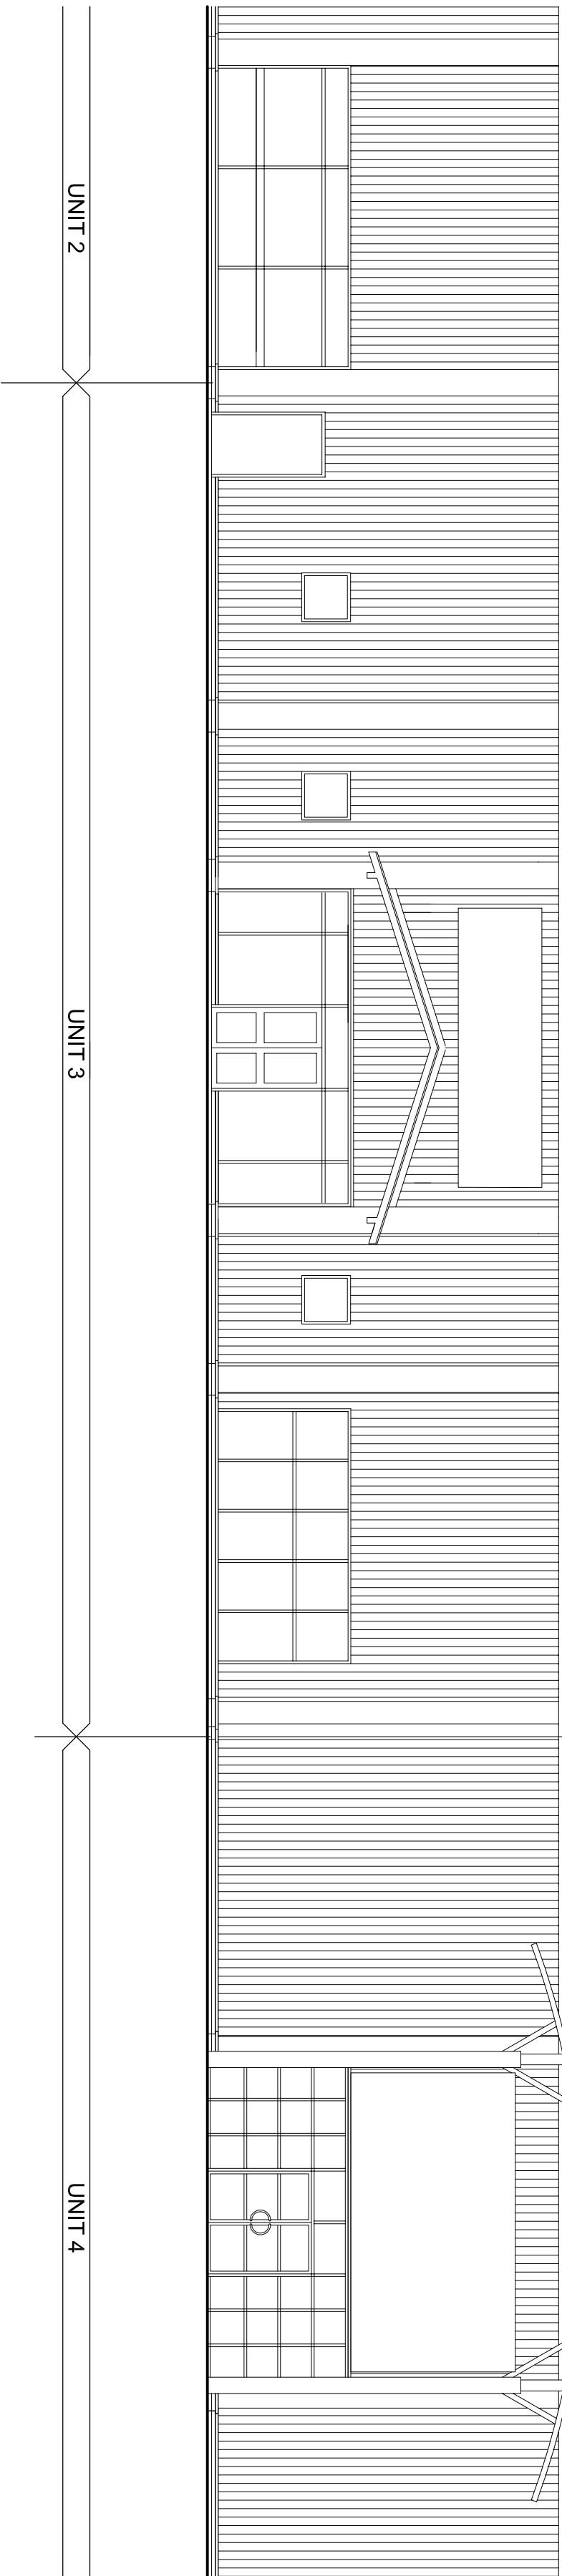
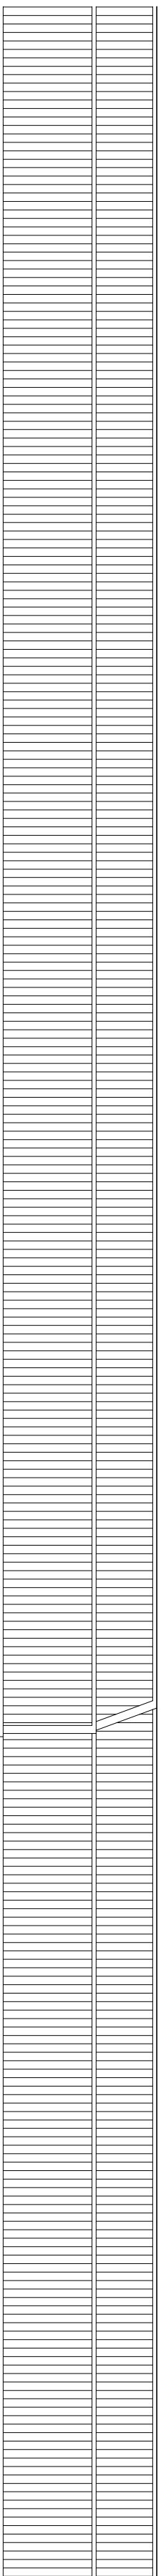
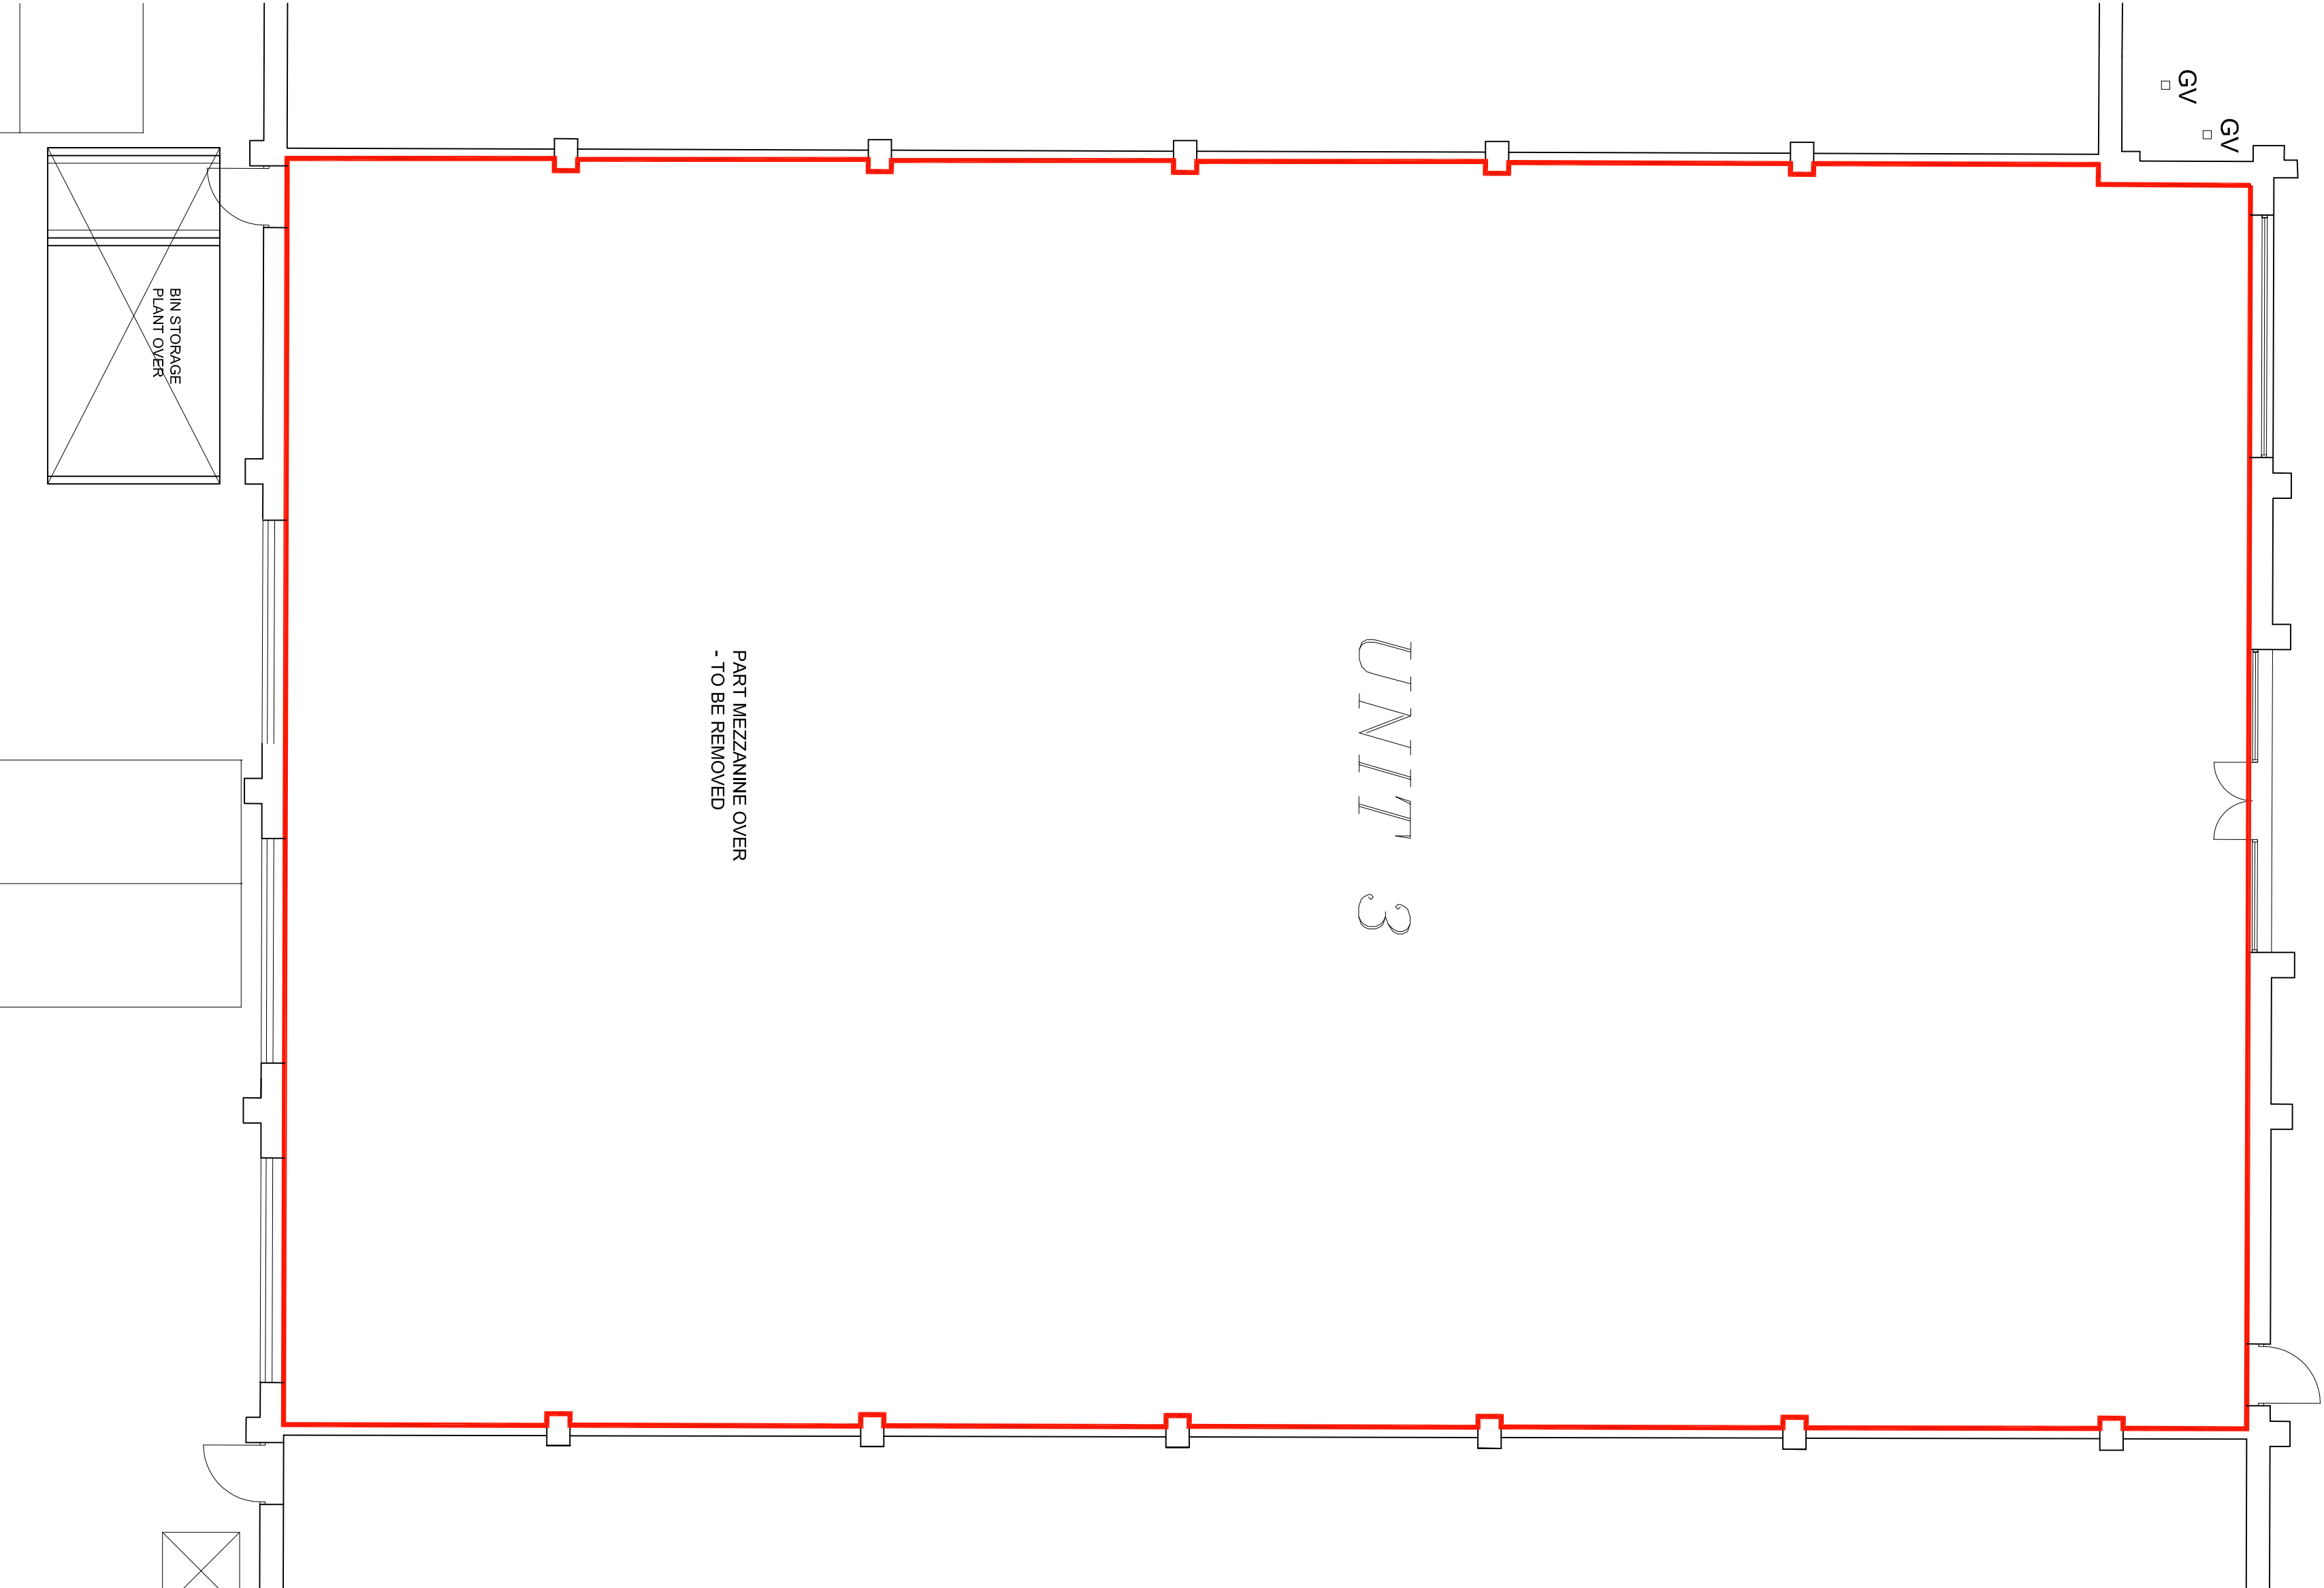


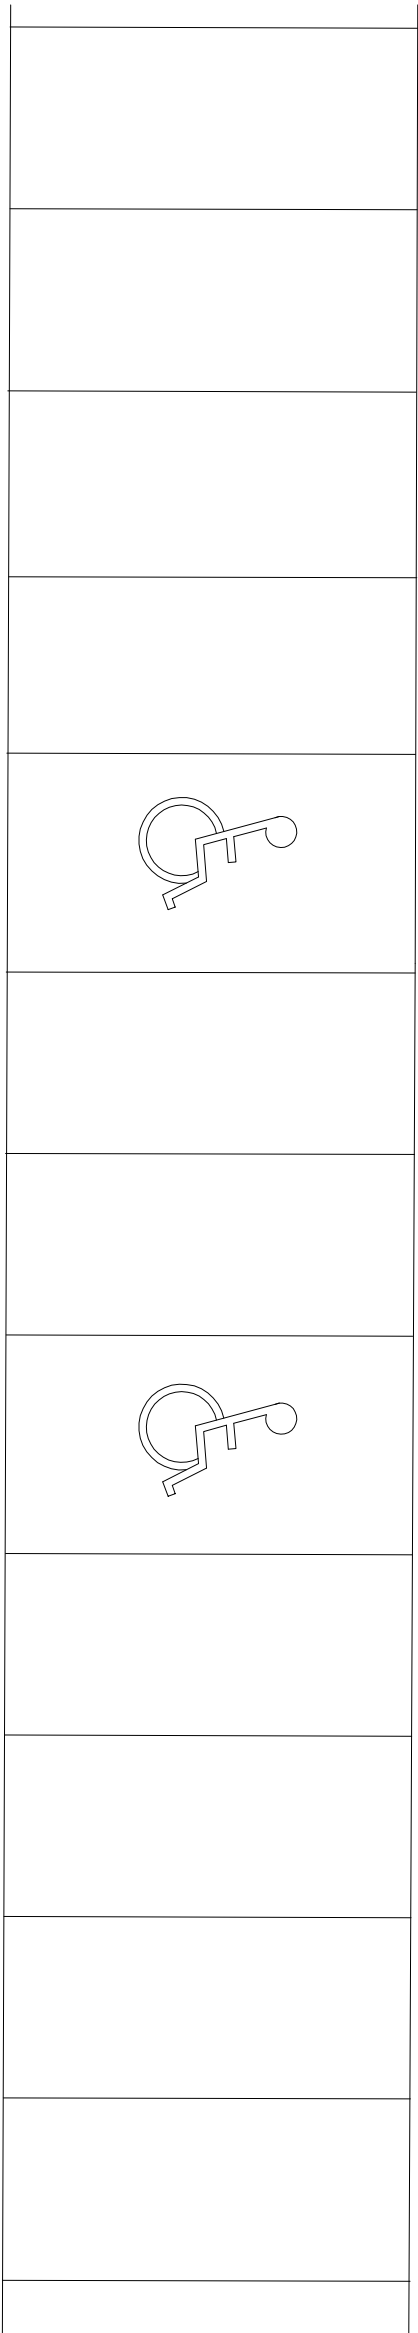

This copyright of this drawing is vested with Corstorphine & Wright Ltd and must not be copied or reproduced without the consent of the company.

All contractors must visit the site and be responsible for checking all setting out and dimensions and for the accuracy of any discrepancies prior to any manufacture or construction work.

NOTES:

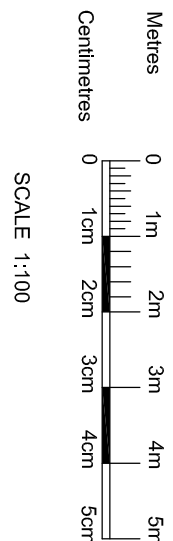

Rev	Date	Initial	Notes	CHK
-----	------	---------	-------	-----

PLANNING ISSUE

Client
THREADNEEDLE

Project

BOGNOR REGIS RETAIL PARK
SHRIPNEY ROAD

Drawing Title

UNIT 3
PLANS & ELEVATIONS
EXISTING AND PROPOSED

Drawn	Checked	Project Size	Scale	Date
JR	SB	A1	1:100 & 1:500	OCT. 2014
Project No.	Drawing No.	Revision		
12798	302	-		

CORSTORPHINE
+WRIGHT

One Mortimer Street, London W1T 3JA t 020 7642 0820
London | Warwick | Manchester www.corstorphine-wright.com