
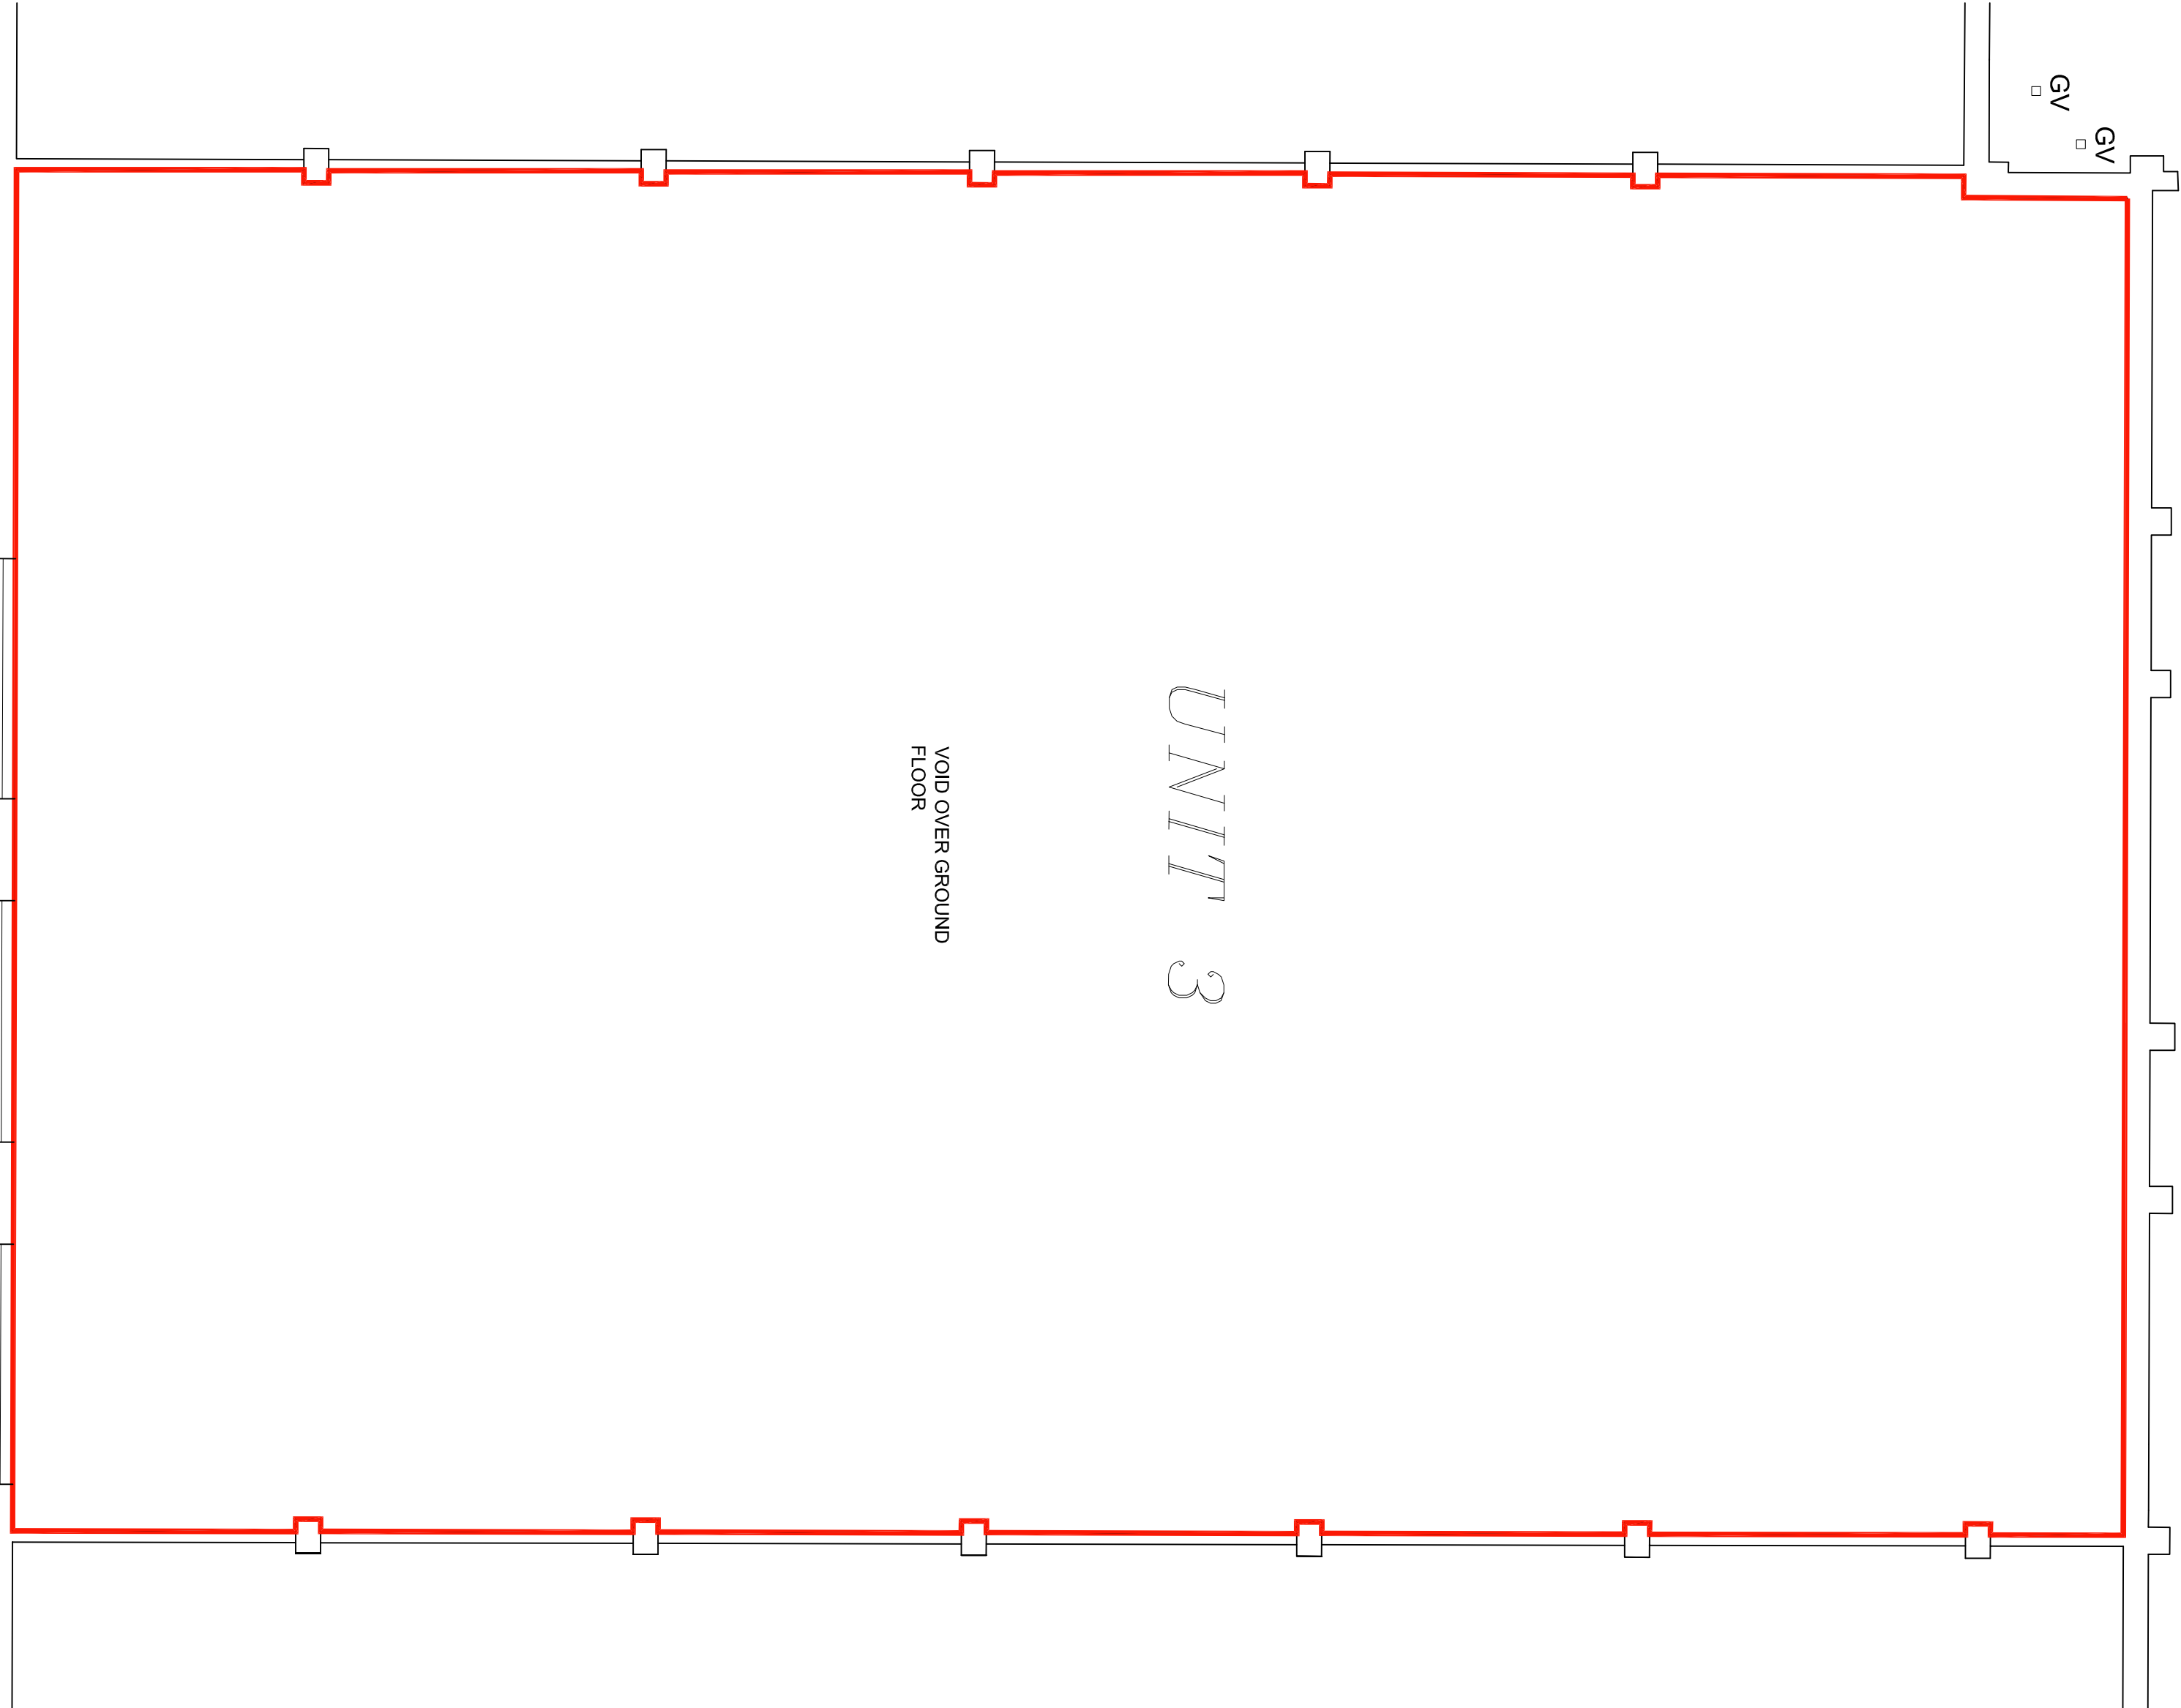


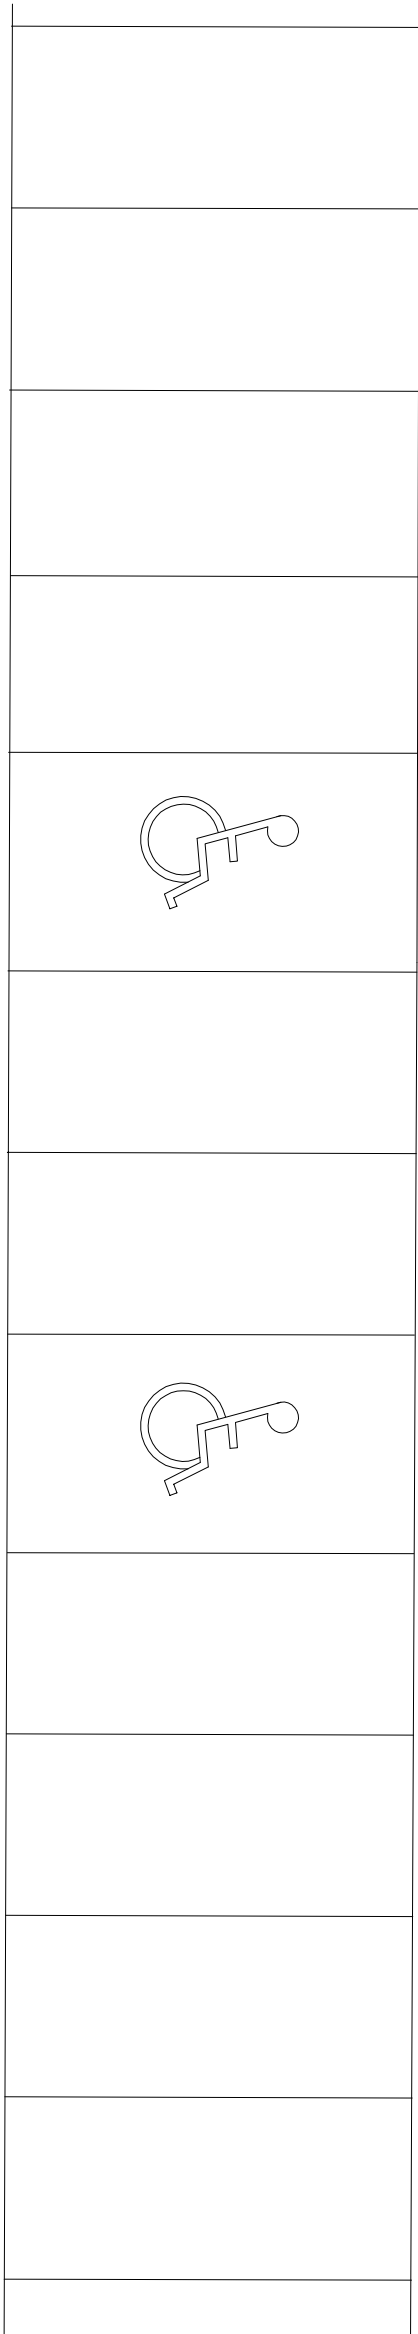

1

2

Client	Date Initial Notes
PLANNING ISSUE	
Project	THREADNEEDLE
SOGNOR REGIS RETAIL PARK SHIRPNEY ROAD CHANDLER TOWN	
UNIT 3	
WEEZANINE PLAN EXISTING AND PROPOSED	
Drawn	Checked
SB	AI
Scale	1:100
Drawing No.	303
Date	OCT. 2014
Revised	-