


All contractors must visit the site and be responsible for checking all setting out dimensions and notifying the architect of any discrepancies prior to any manufacture or construction work.

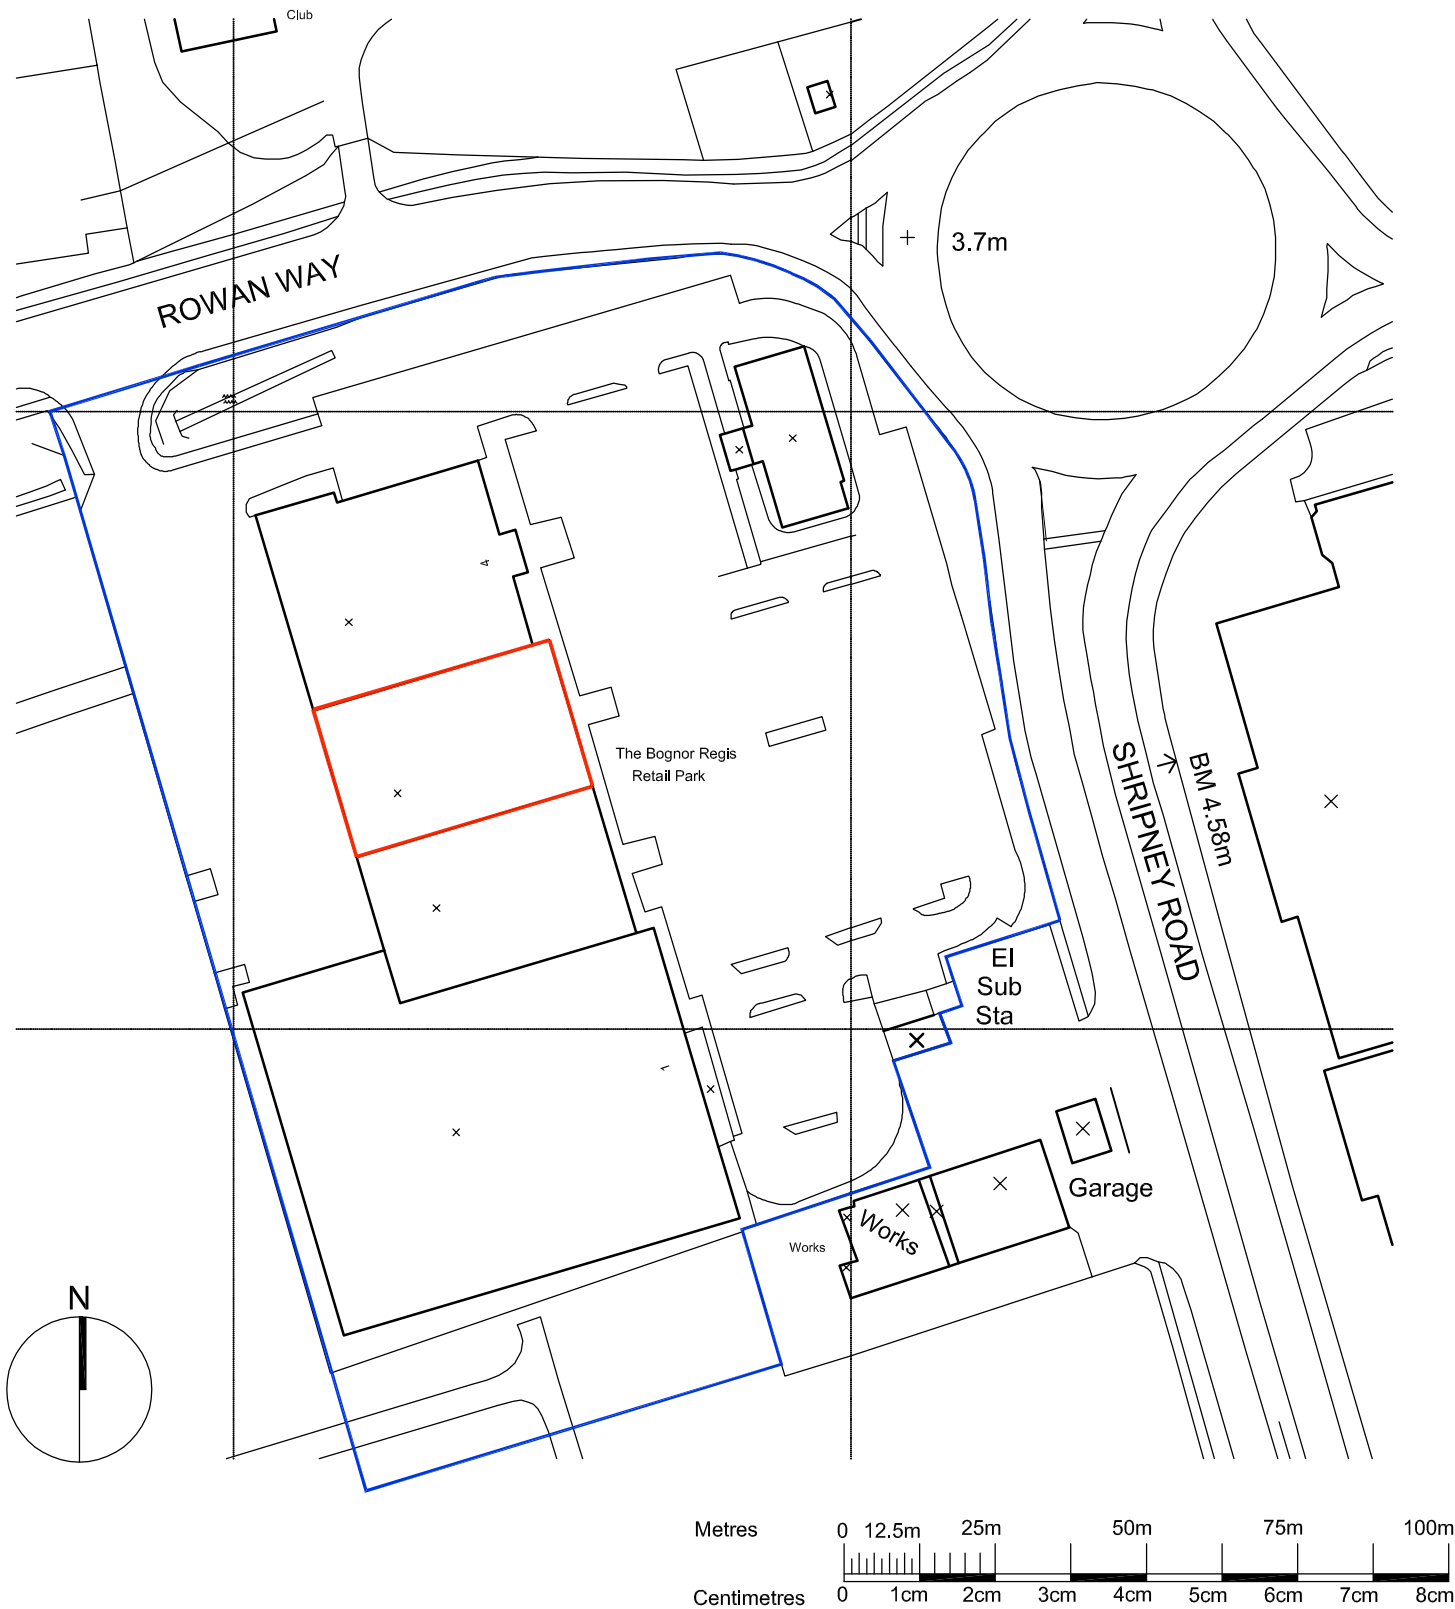

Rev	Date	Initial	Notes	Chk
PLANNING ISSUE				
Client THREADNEEDLE				
Project UNIT 3 BOGNOR REGIS RETAIL PARK				
Drawing Title SITE LOCATION PLAN				
Drawn JR	Checked SB	Paper Size A4	Scale 1:1250	Date OCT. 2014
Project No. 12798			Drawing No. 200	Revision -
ARUN DISTRICT COUNCIL BE/136/14/PL				

CORSTORPHINE
+WRIGHT

One Mortimer Street, London W1T 3JA t 020 7842 0820
London | Warwick | Manchester www.corstorphine-wright.com