




It is proposed to replace or refurbish all the windows visible in this picture. Any new windows will be custom made to be identical to the existing ones, with the exception that the glass panes will be double-glazed rather than single-glazed. However, the appearance should be almost identical to this.

This shows a window in a listed building that has been fitted with the proposed double-glazed panes.

You can see a dark edge to each of the panes, but otherwise it is difficult to tell that the window has double-glazed panes.

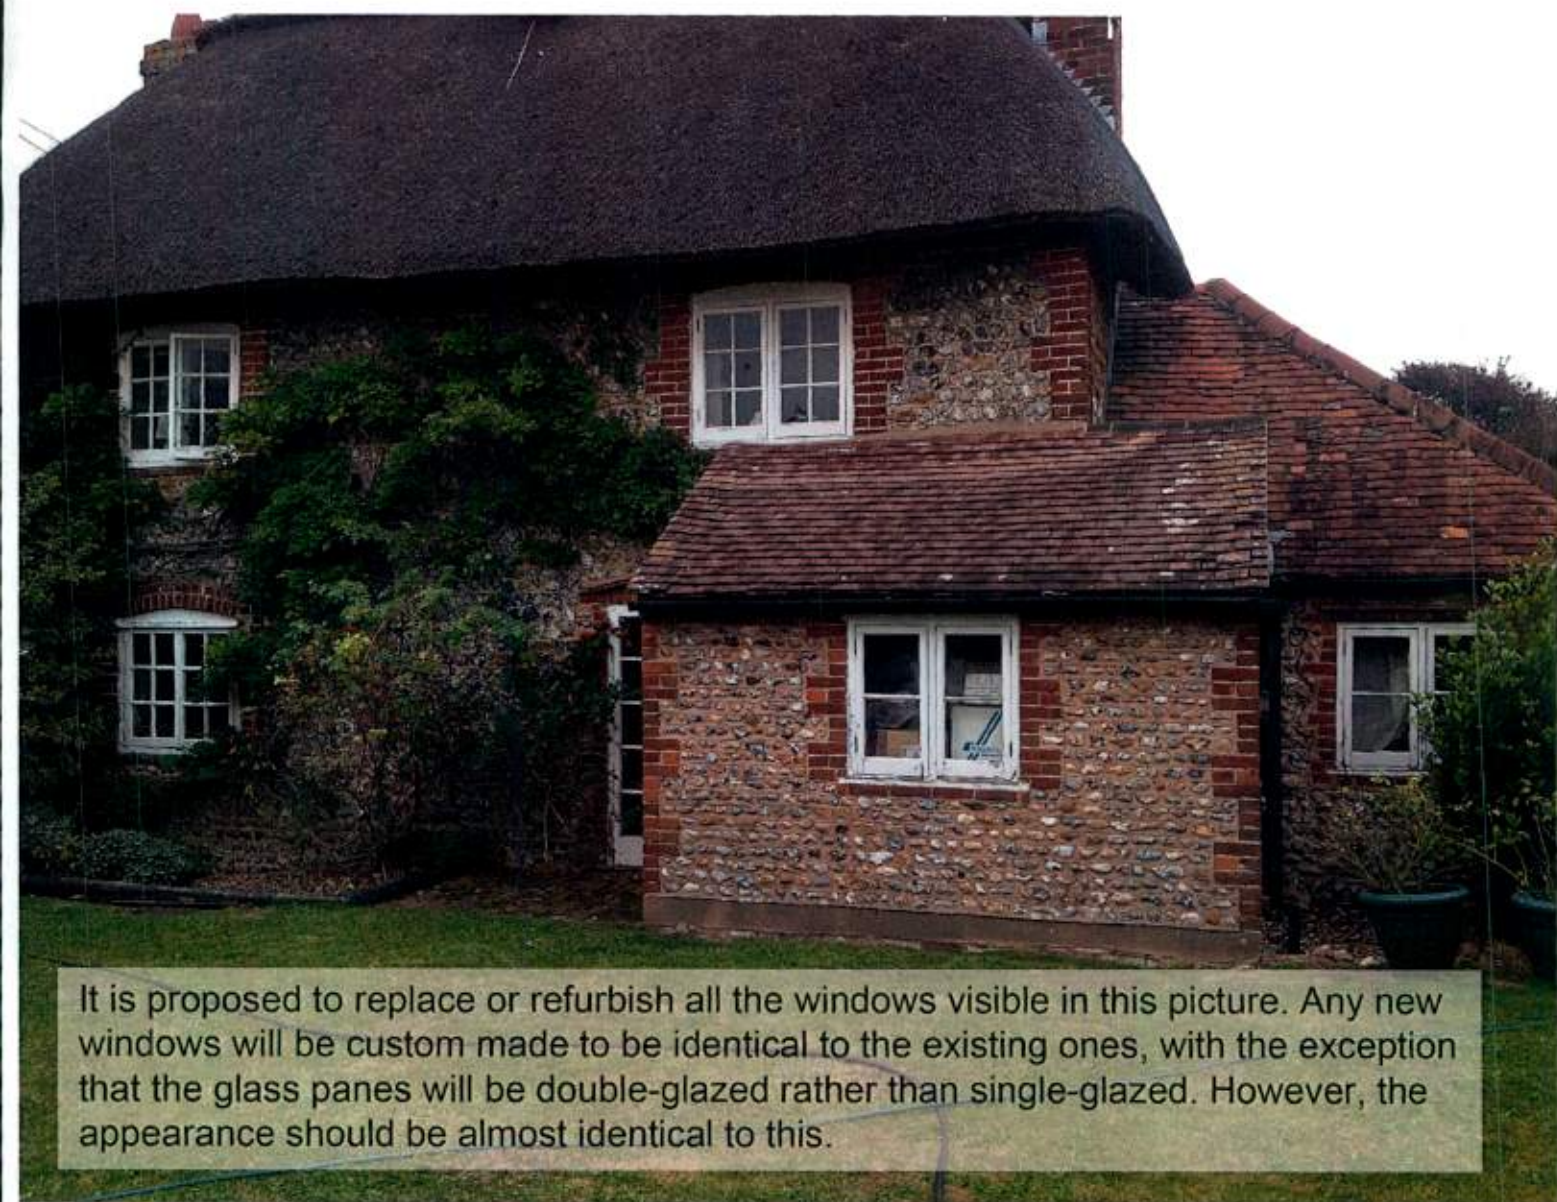

Photograph of front elevation of house, which faces west, showing the windows.
Scale approx 1:50 at A4

