
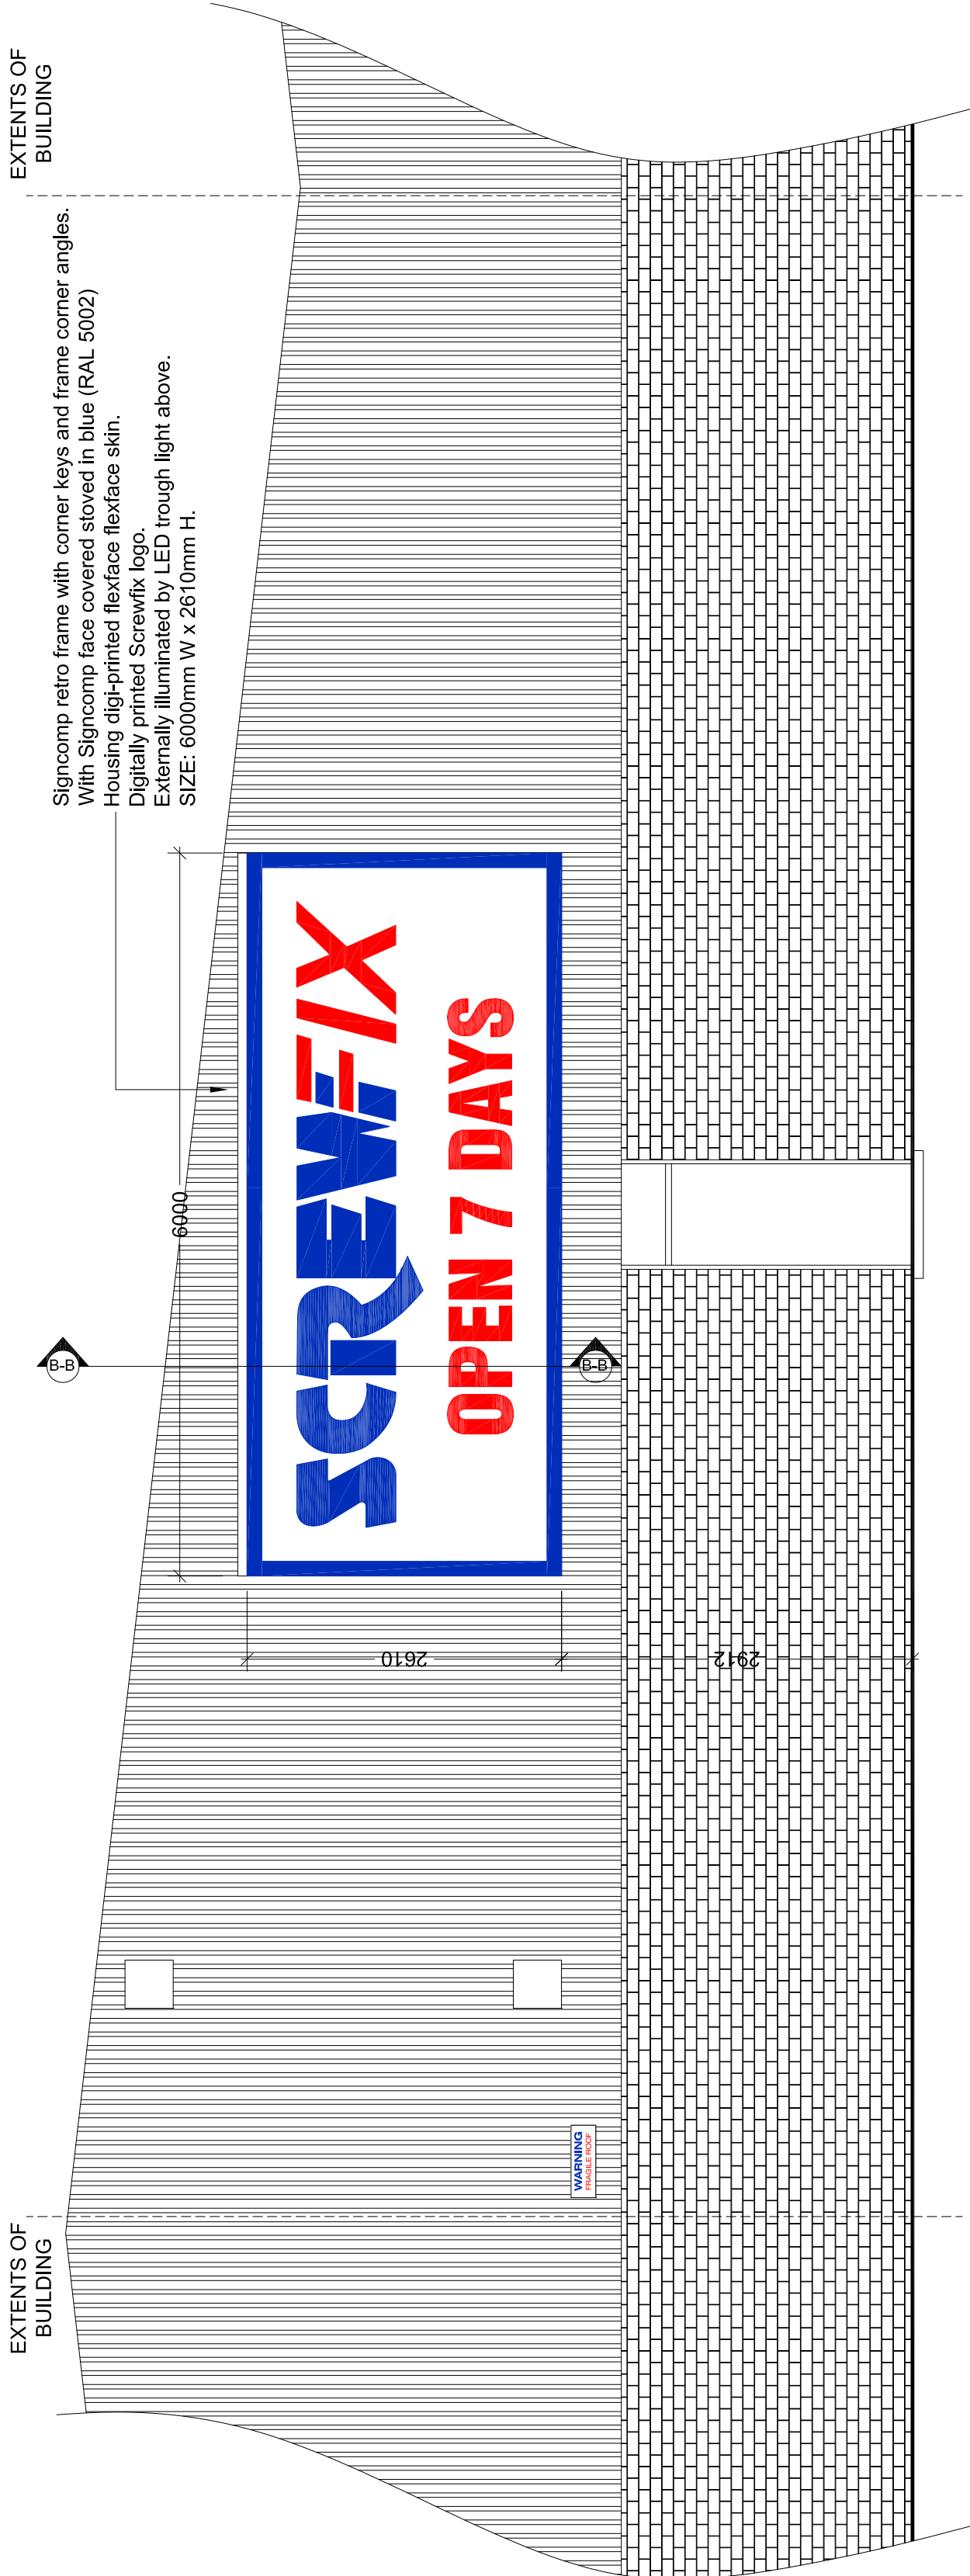
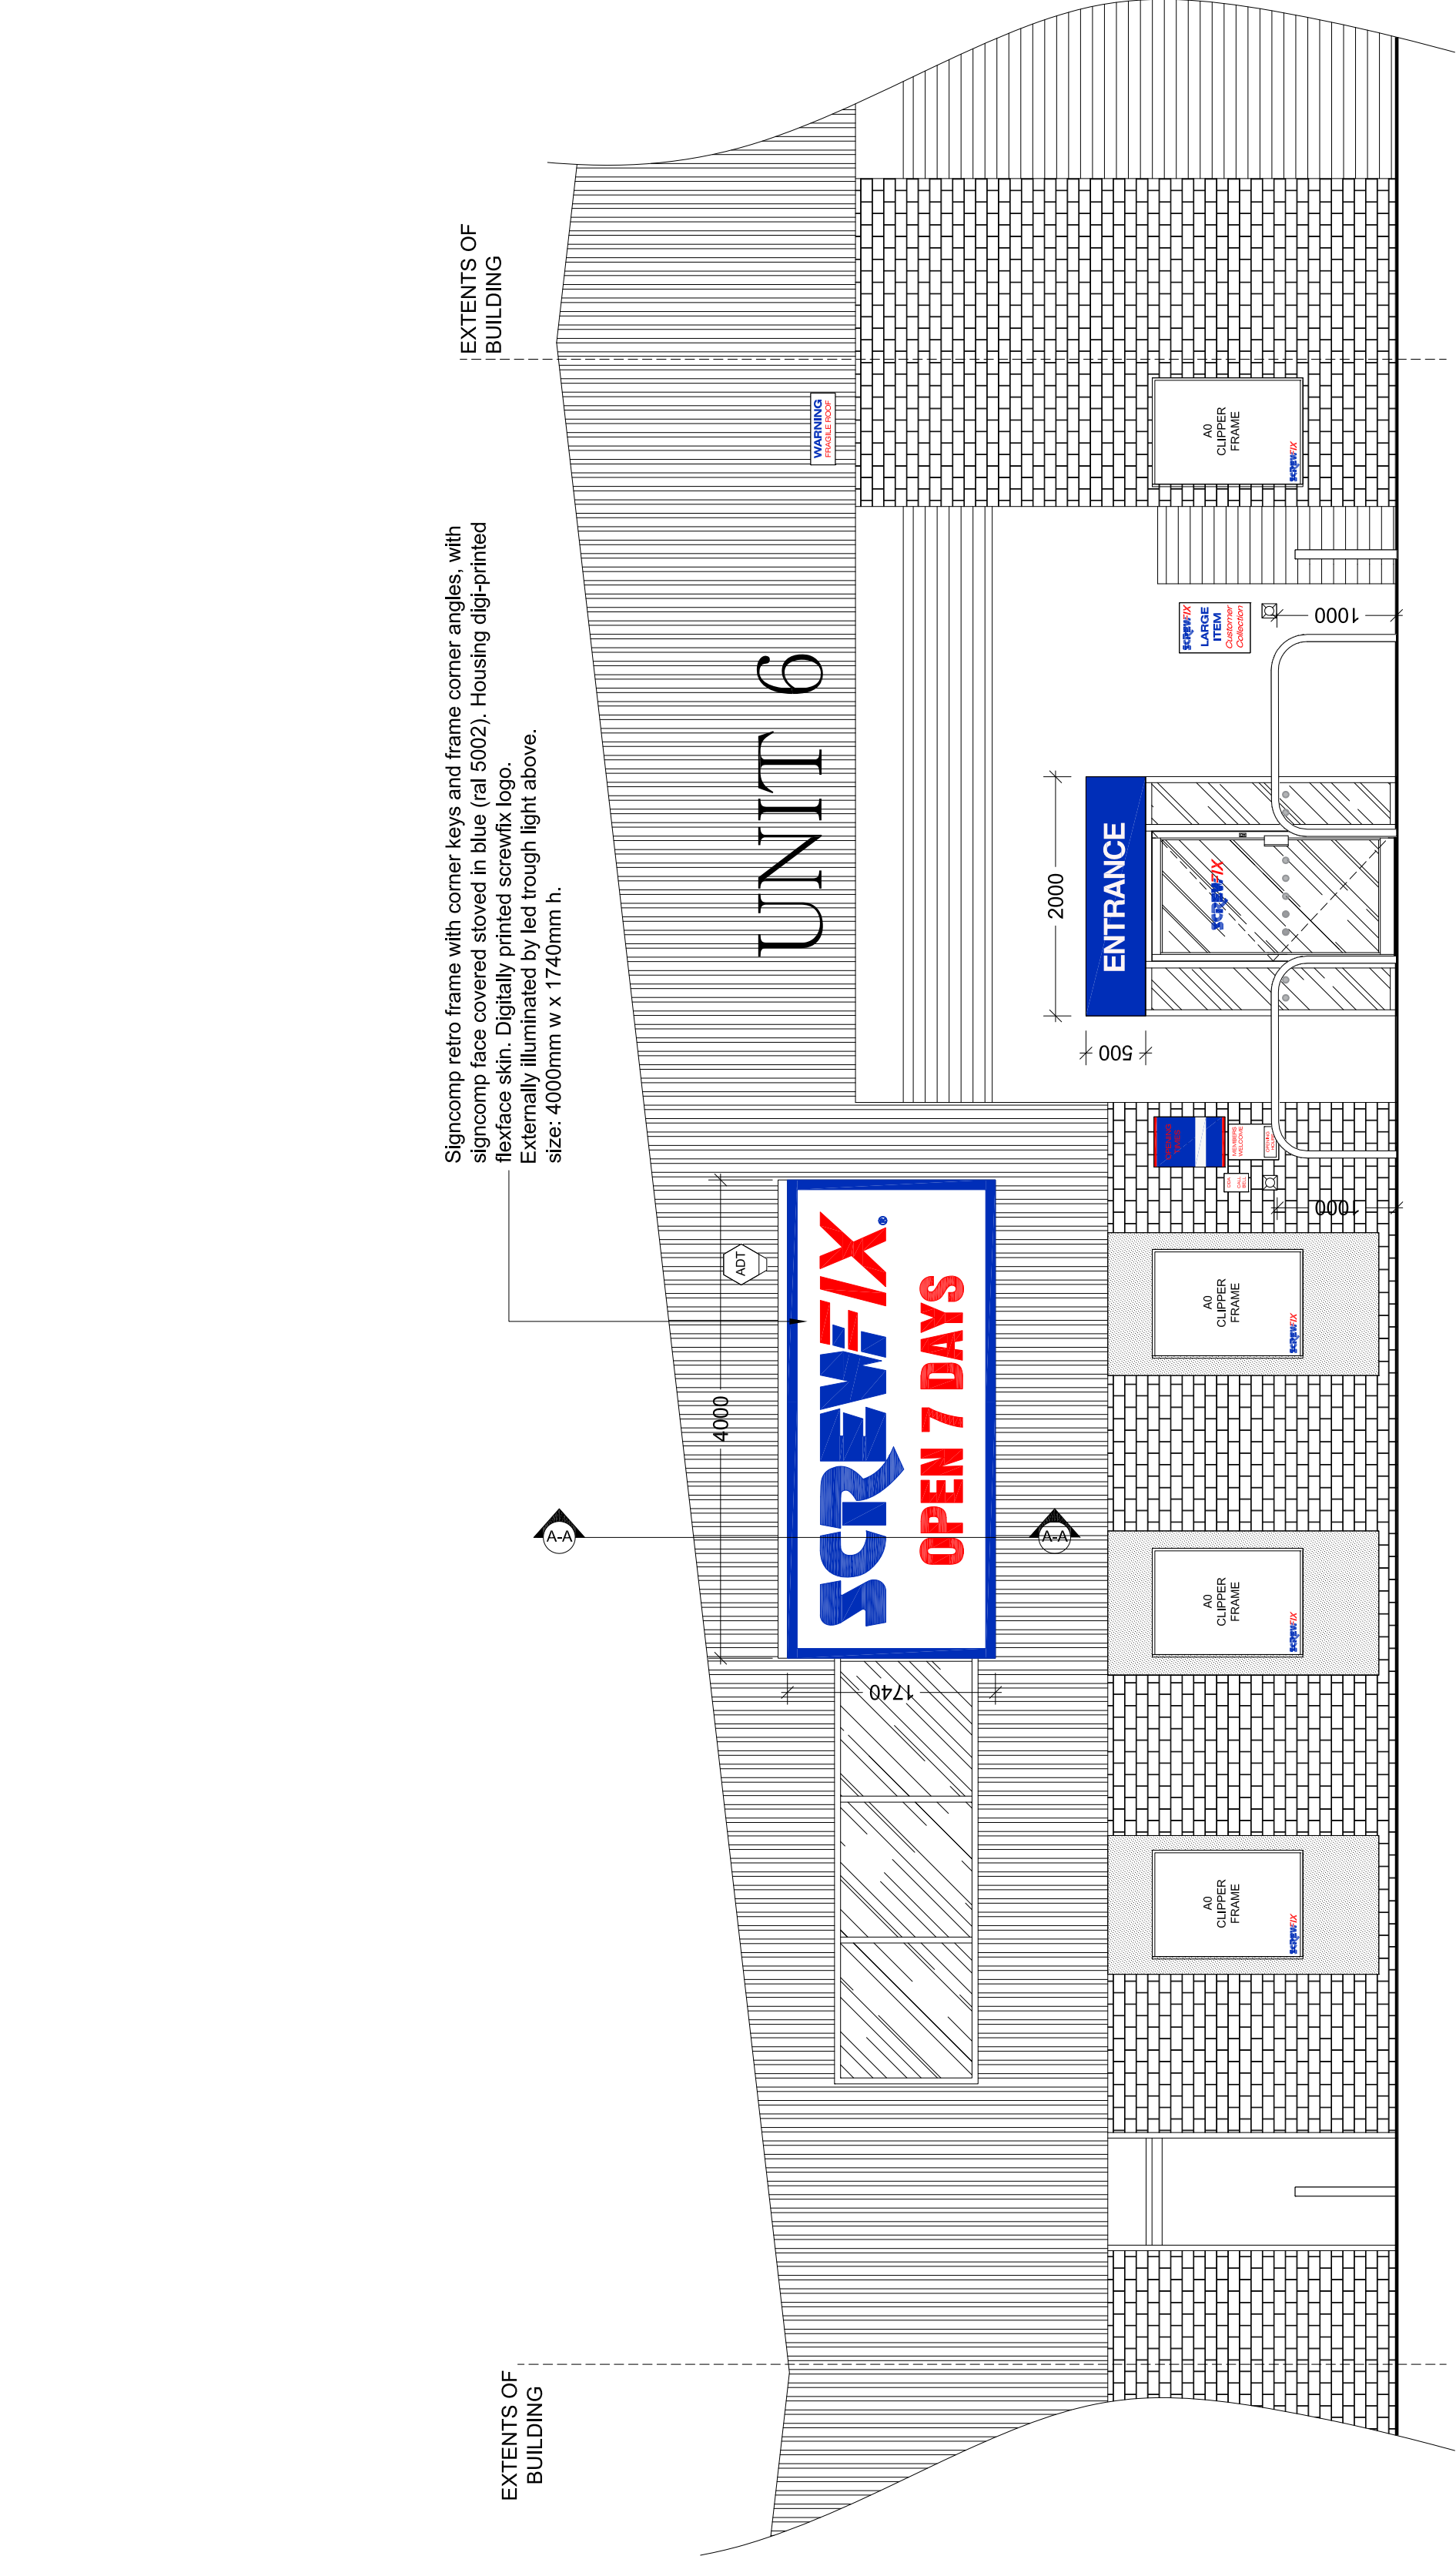


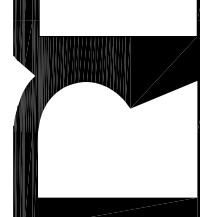

REVISIONS	DATE	INIT
Issued for PLANNING		
Drawing project BOGNOR REGIS COUNTER CATEGORY SMALL		
Drawing title FOR PLANNING. EXISTING AND PROPOSED ELEVATIONS		
Client SCREWFIX		
Drawn by MH	Checked by ..	Scale 1:50 @ A1
Date 01.09.15		
Drawing number 9918 - 103 - 04		
 Company Registration No. 3978965, VAT Registration No. 720825204 Registered in England & Wales. Copyright of this drawing is reserved for the client and is not to be reproduced or used in any way without prior written consent. The client agrees to indemnify Resolution Interiors from all claims, damages, costs and expenses incurred by Resolution Interiors in connection with this project. Luton 2000 Business Park, York Surrey, GU25 0BT Tel: 01430 850000 Fax: 01430 850001 Email: info@resolutioninteriors.com Website: www.resolutioninteriors.com		