




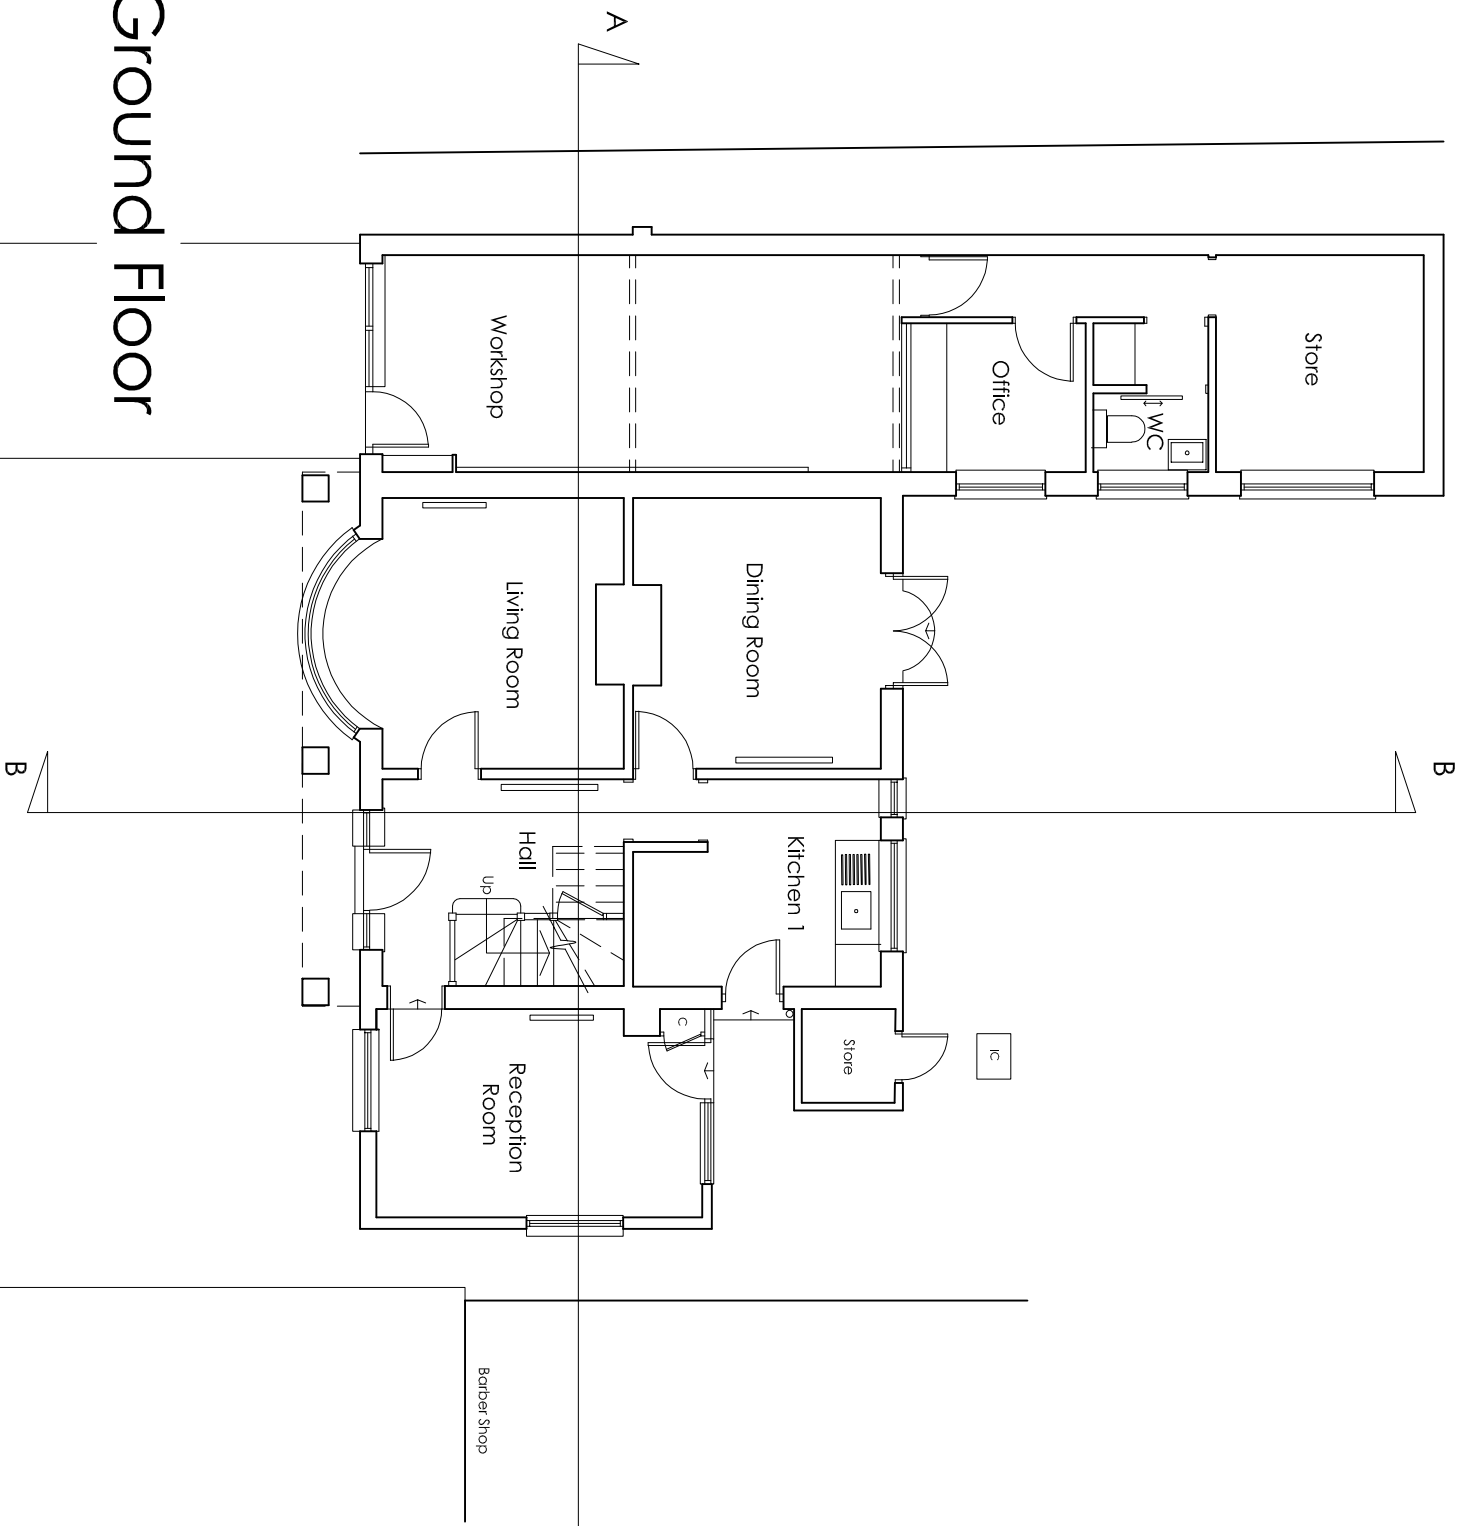


Ground Floor

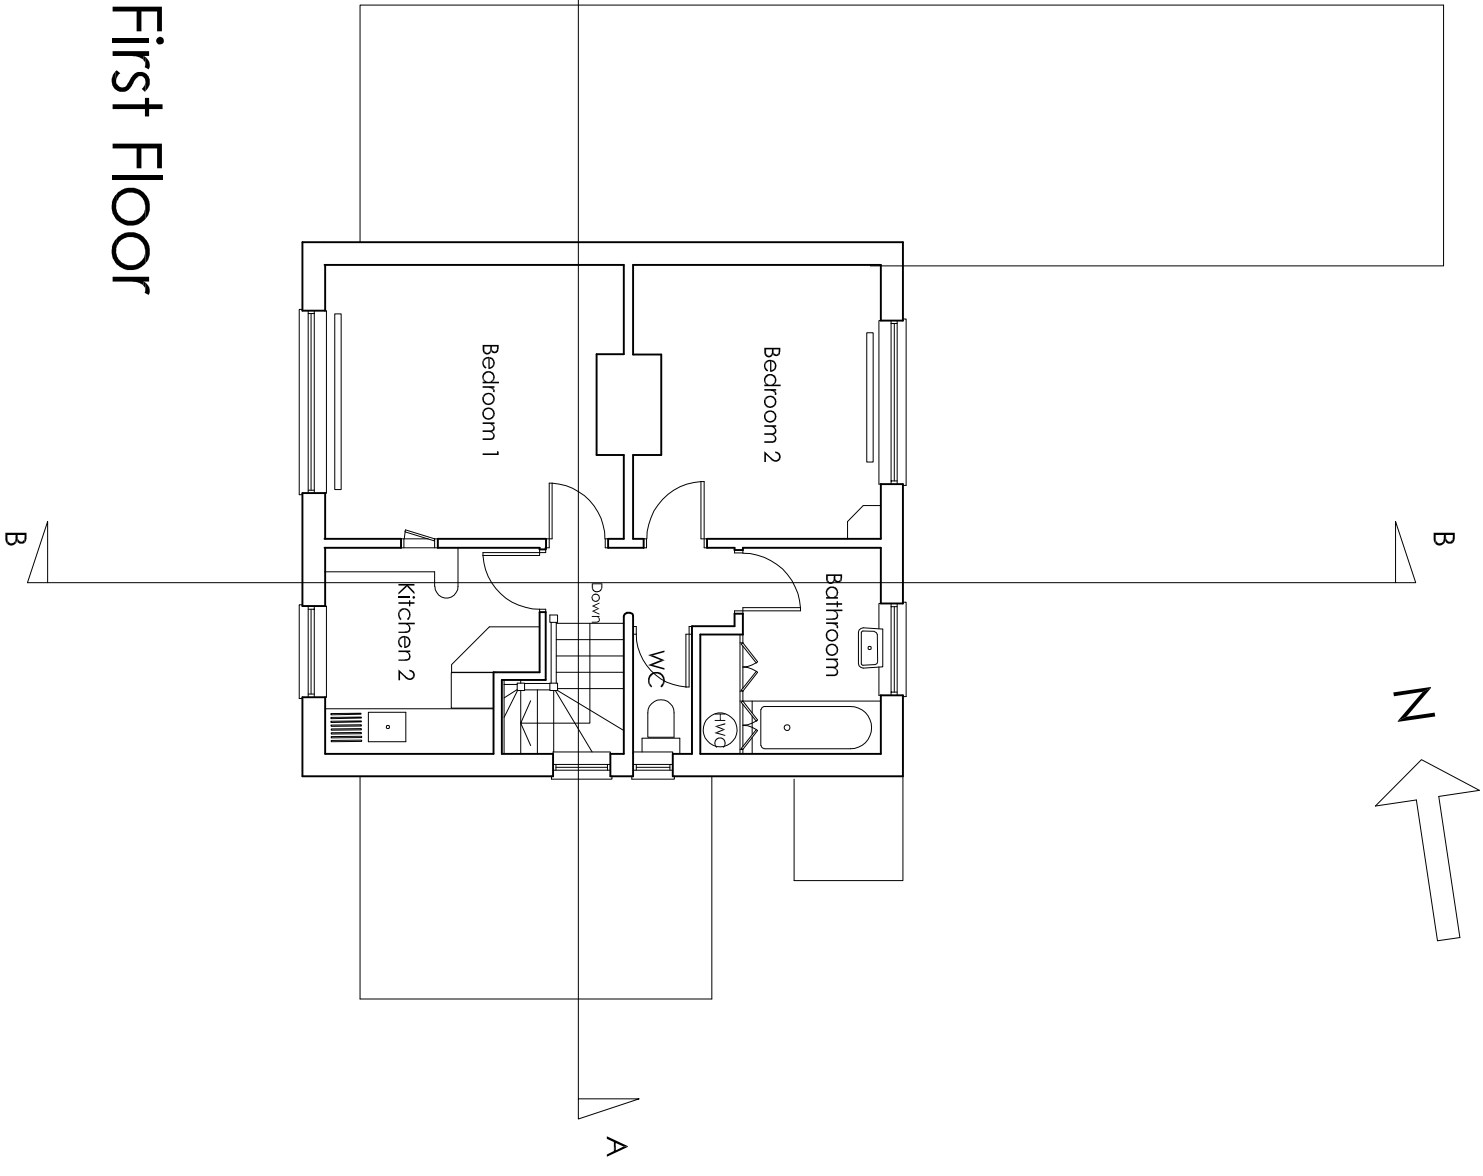

First Floor

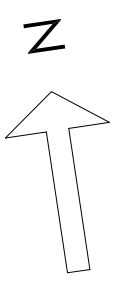

Scale in metres

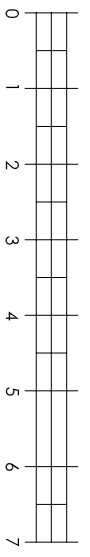

DRAWING	NUMBER
As Existing	201705.01
Floor Plans	REVISION
	1:100 @ A3
	SCALE
	DATE
	November 2017

PROJECT

Change of Use, 238 Chichester Road Bognor Regis

CLIENT

Rita O'Brien

Benjamin Favier Architects

23 Twitten Way Worthing BN14 7JU M. 07946 380099

