


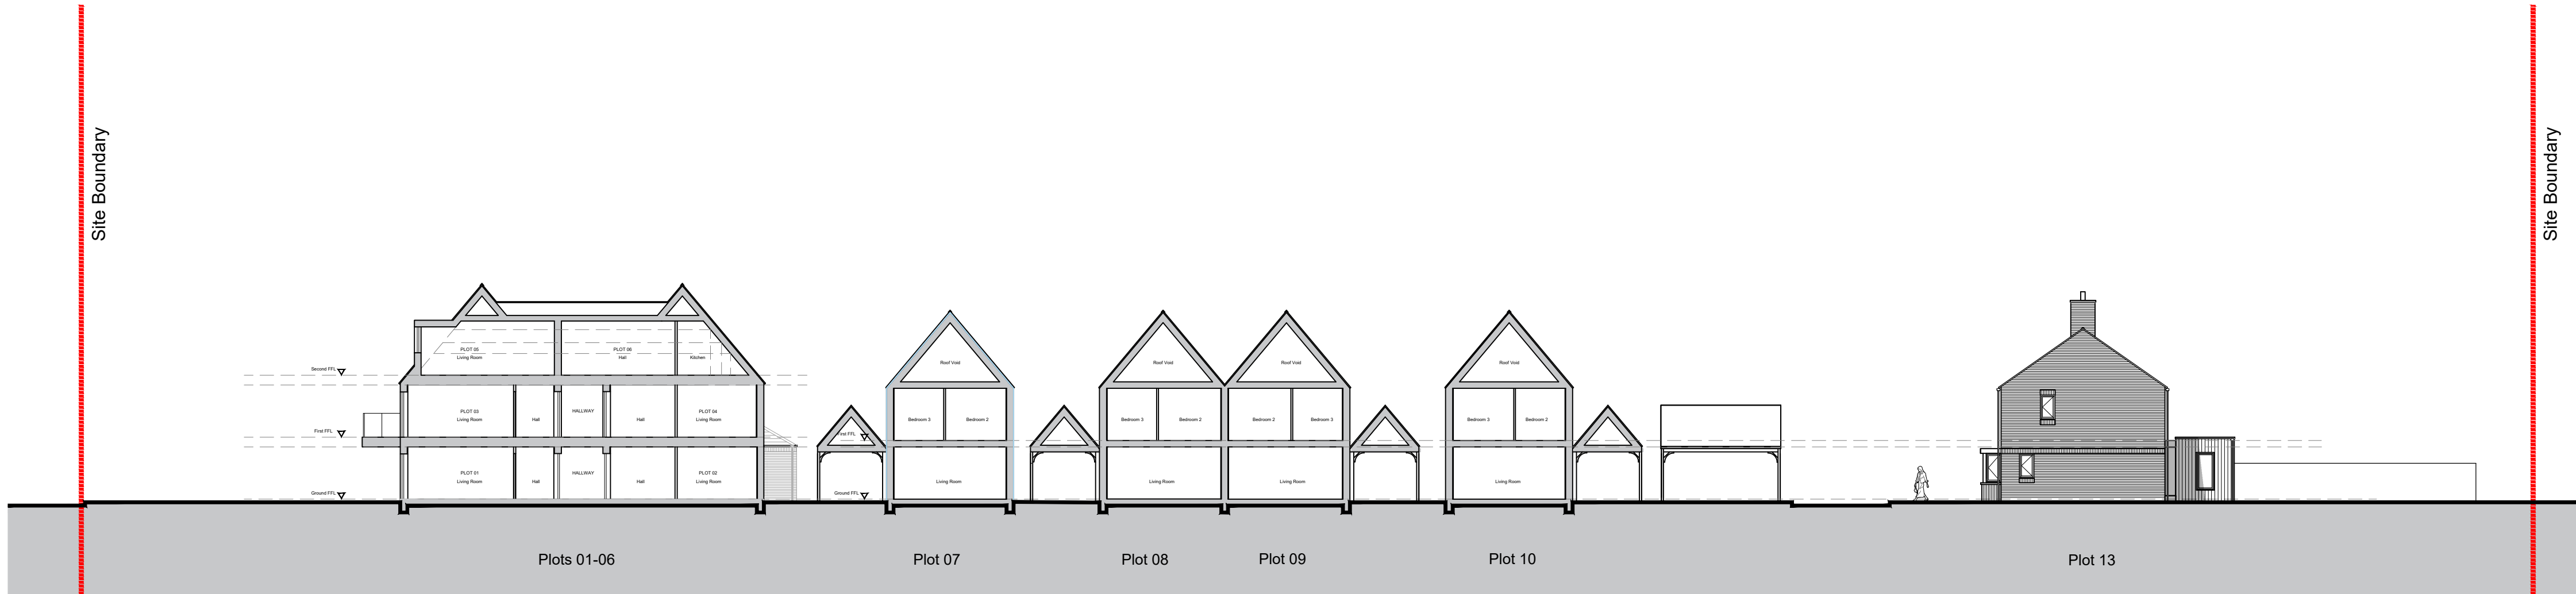

Street Scene 1

P1	19.12.19	Reserved Matters Submission	MP	AK
Rev	Date	Revision Details	Dr	Ch



London: 76 Great Suffolk Street
London, SE1 0BL
T 0207 928 2773 E london@ecearchitecture.com

Sussex: Brooklyn Chambers, 11 Goring Road
Worthing, West Sussex, BN12 4AP
T 01903 248777 E sussex@ecearchitecture.com

Bristol: Westworks, Colston Tower
Colston Street, Bristol, BS1 4XE
T 0117 214 1101 E bristol@ecewestworks.com

ECE Architecture
www.ecearchitecture.com

Client's Name
Castle Property Developments Ltd.

Job Title
The Cottage, Shripney Road,
Bognor, PO22 9PA

Drawing Title
Proposed Site Section AA

Scale
1:200 @ A1 / 1:400 @ A3

metres

48121620

Drawn	Checked	Date
AA	MP	11.12.19

Job No	Drawing No	Rev
6656	PL- 040	-

Status
APPROVAL