CDM 2015 Health & Safety Information:

This information relates only to 'Significant Hazards' identified on this drawing and is to be read in conjunction with the Designer's Hazard Register.

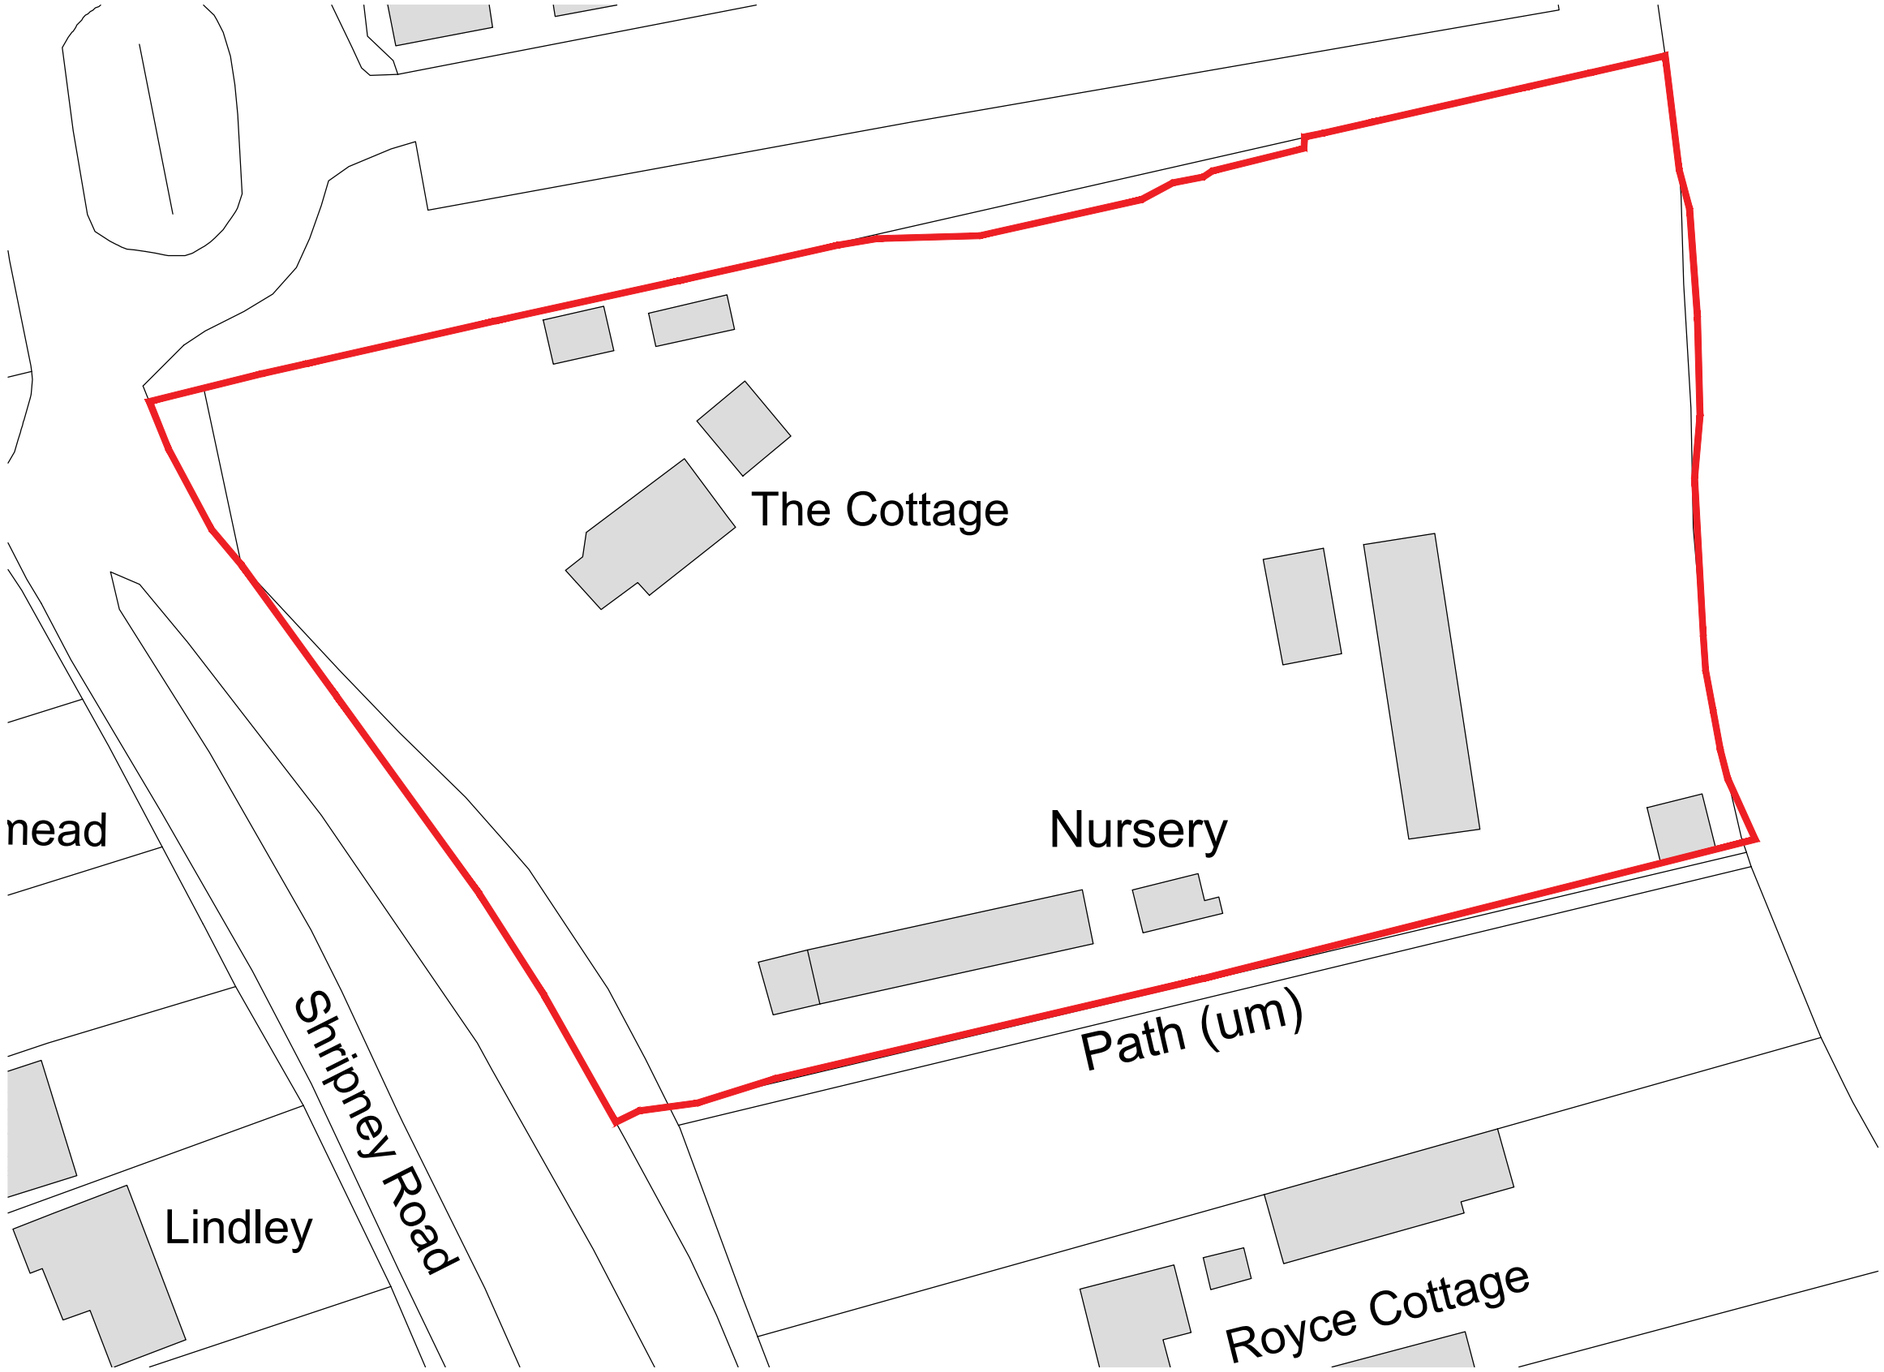

N

SITE BLOCK PLAN

Client's Name
Castle Property Developments Ltd.

Job Title
The Cottage, Shripney Road,
Bognor, PO22 9PA

Drawing Title
Existing Site Block Plan

Scale
1:500 @ A3
metres 5 10 15 20

Drawn	Checked	Date
MP	AK	19.12.19

Job No	Drawing No	Rev
6656	PL-002	P1

Status
APPROVAL

Rev	Date	Revision Details	Dr	Ch
P1	09.01.2020	Road name added	MP	AK

London: 76 Great Suffolk Street
London, SE1 0BL
T 0207 928 2773 E london@ecearchitecture.com
Sussex: Brooklyn Chambers, 11 Goring Road
Worthing, West Sussex, BN12 4AP
T 01903 248777 E sussex@ecearchitecture.com
Bristol: Westworks, Colston Tower
Colston Street, Bristol, BS1 4XE
T 0117 214 1101 E bristol@ecewestworks.com
ECE Architecture
www.ecearchitecture.com