



Notes


- This drawing to be read in conjunction with all mechanical, electrical & public health drawings for this contract.
- All services work to be carried out in accordance with the relevant Engineering Specification for this contract.

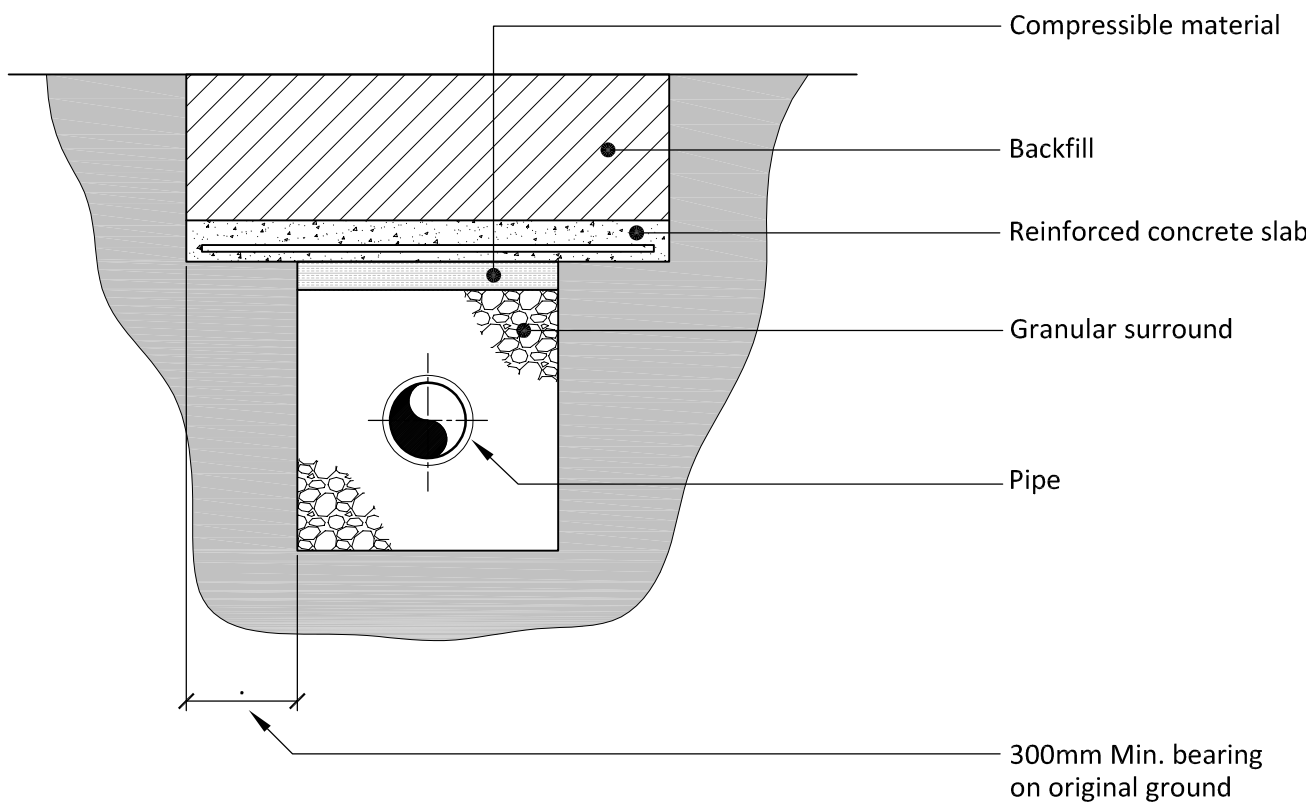


Detail 'A'
Protection of Pipe Laid With
Less Than 500mm of Cover
(NTS)

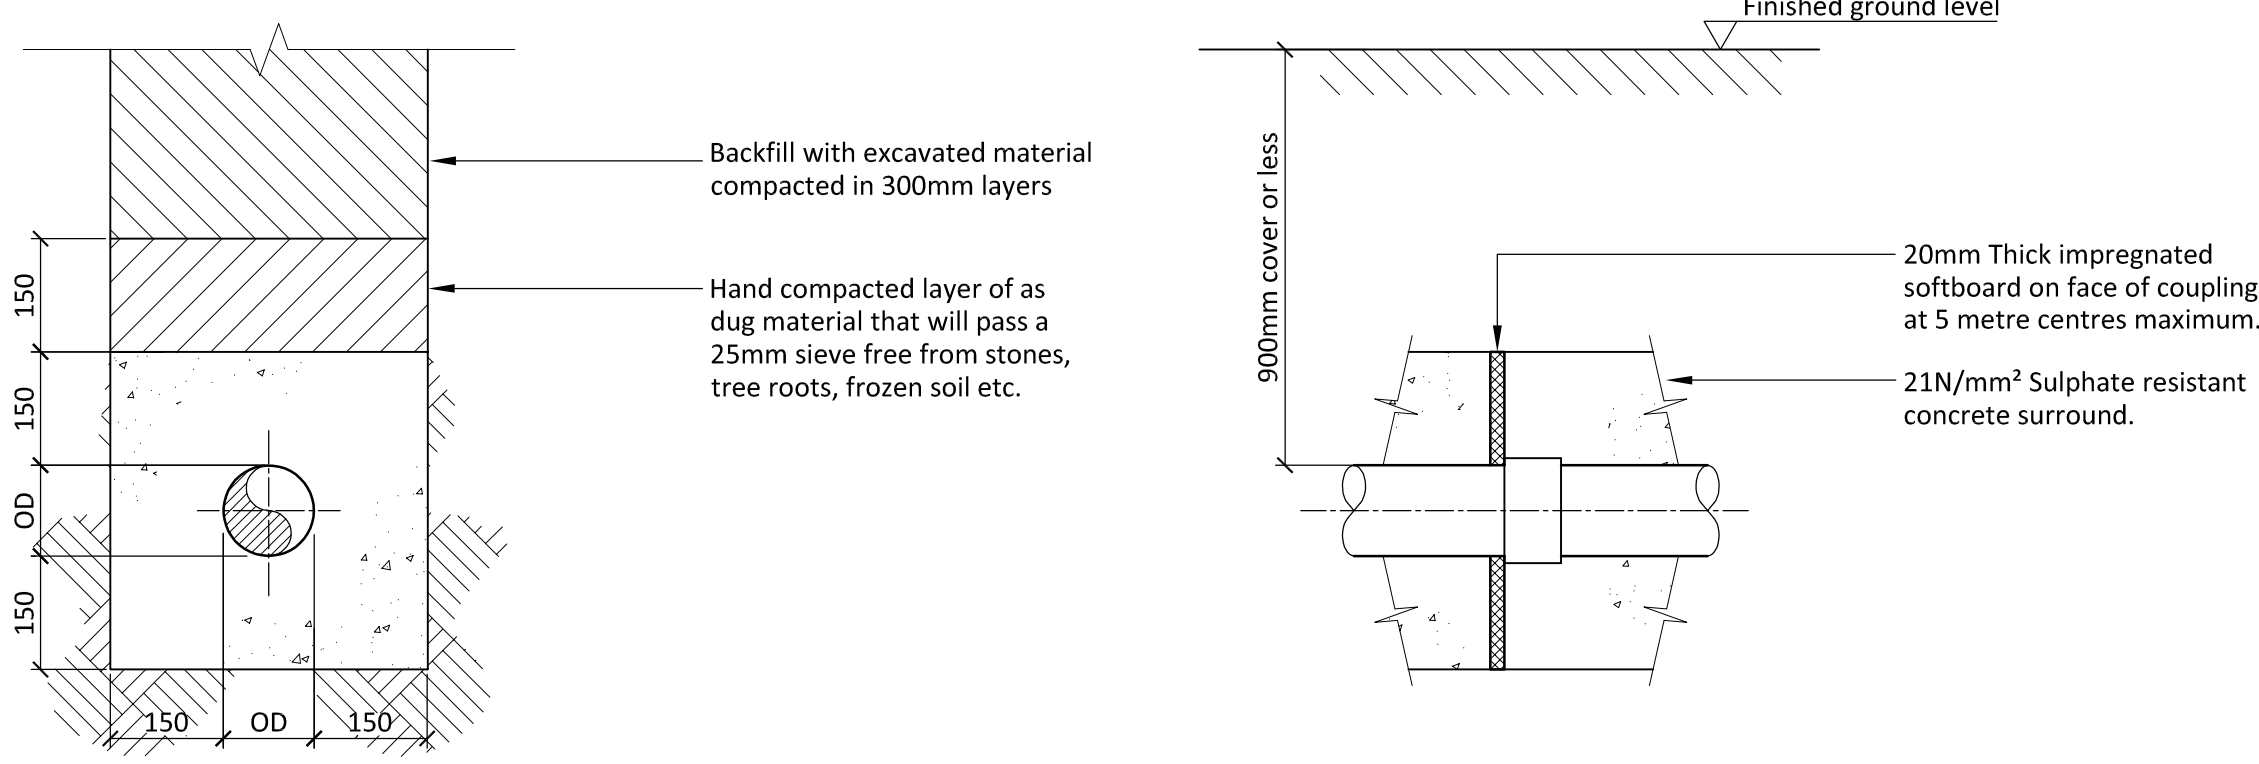

Detail 'C'
Buried Drainage Pipe With 1200mm
or Less of Cover or Where Beneath
Building and Not Encapsulated in Slab
(Scale 1:10)

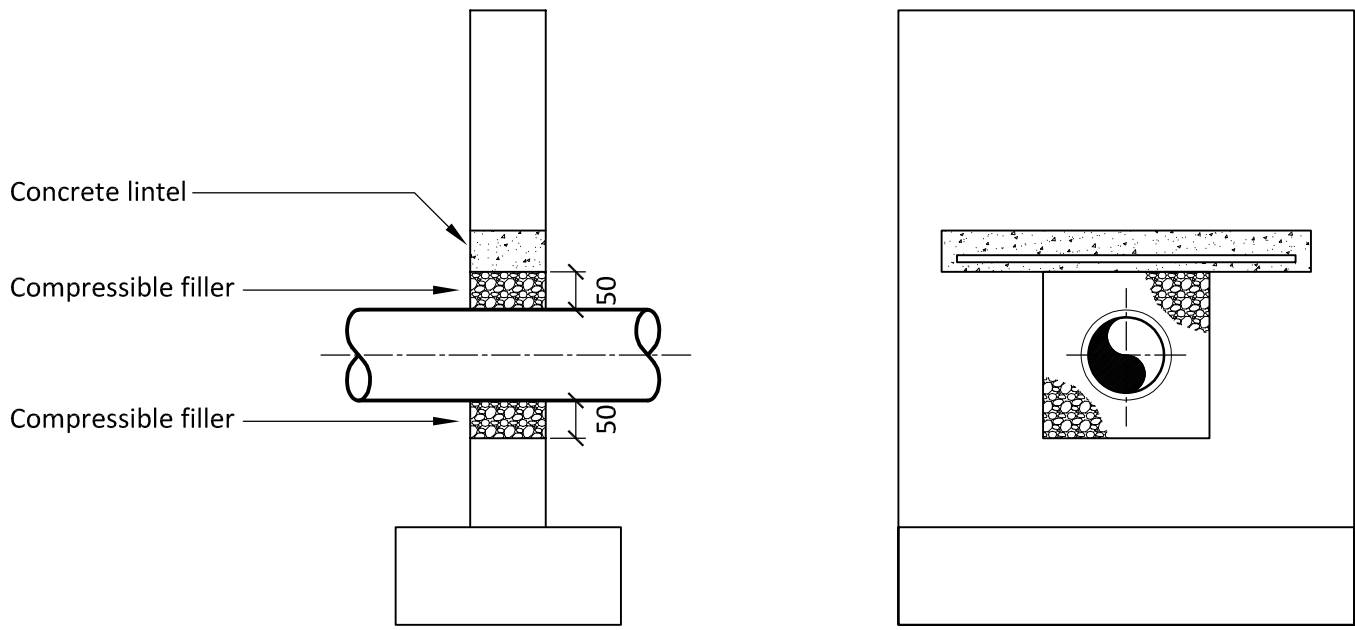

Detail 'B'
Protection of Pipes Penetrating
Single Leaf Boundary Walls
(NTS)

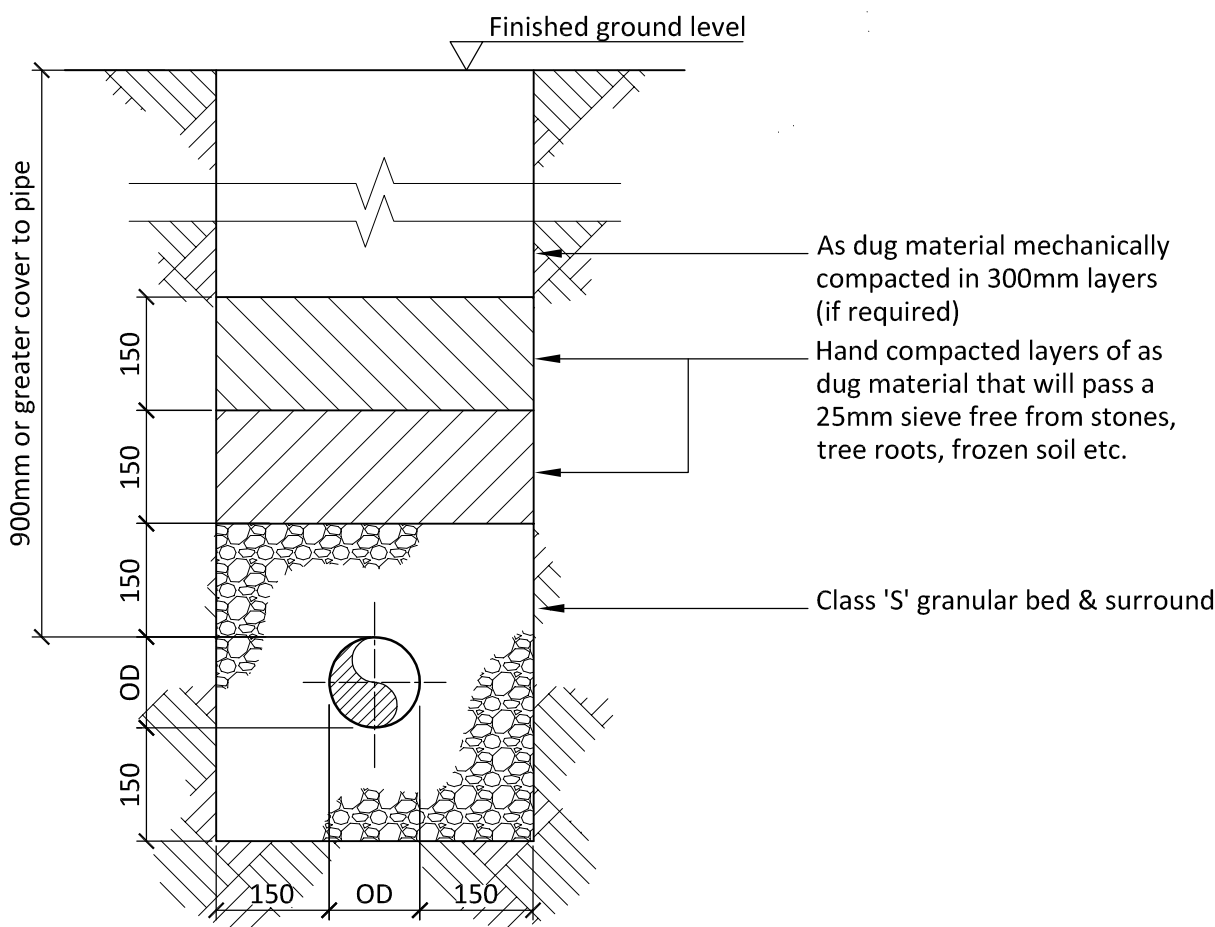

Detail 'D'
Buried Drainage Pipe Surround &
Trench Detail Where Greater Than
1200mm Cover Outside Building
(Scale 1:10)

00	23.12.19	Planning Submission Outline Scheme	RG	CS	
Revision	Date	Description	Drawn	Checked	



hilsonmoran.com info@hilsonmoran.com

Client
Castle Property Developments Ltd
1 & 2 The Barn, West Stoke Road,
Lavant, Chichester, West Sussex
PO18 9AA

Project
The Cottage
Shirpney Road
Bognor
PO22 9PA

Drawing Title
Public Health Services
Drainage Details
Sheet 1

Scale	Sheet Size	Checked	Approved
NTS	A1	RG	CS

Status	
-	

Drawing No.	Rev
22761-HM-XX-XX-DR-PH-0301	00

DRAFT ISSUE