
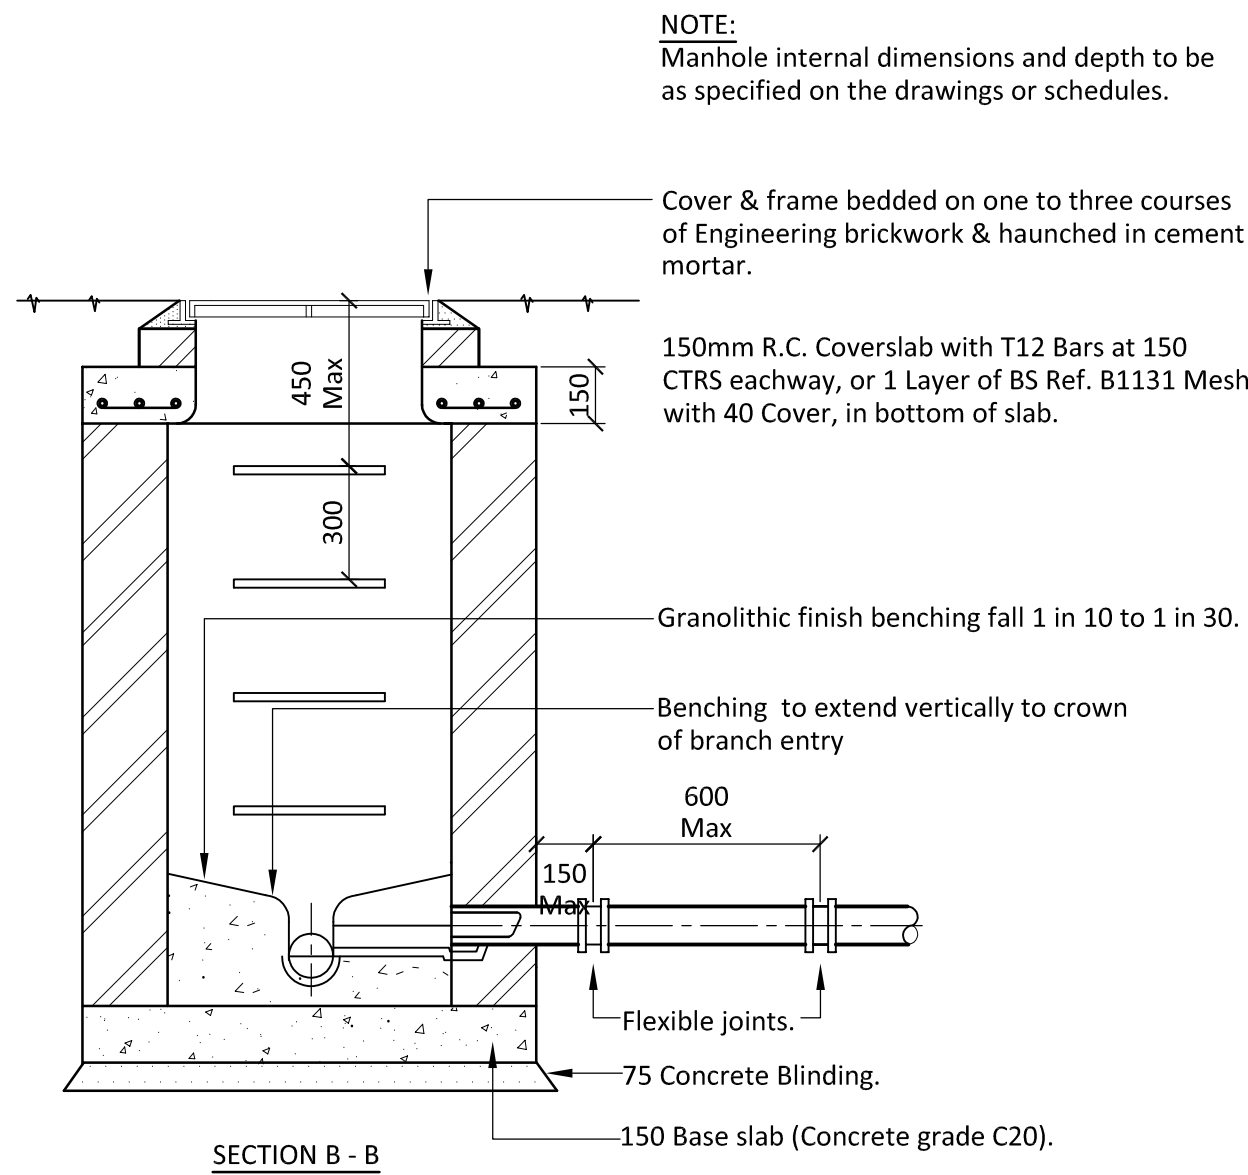
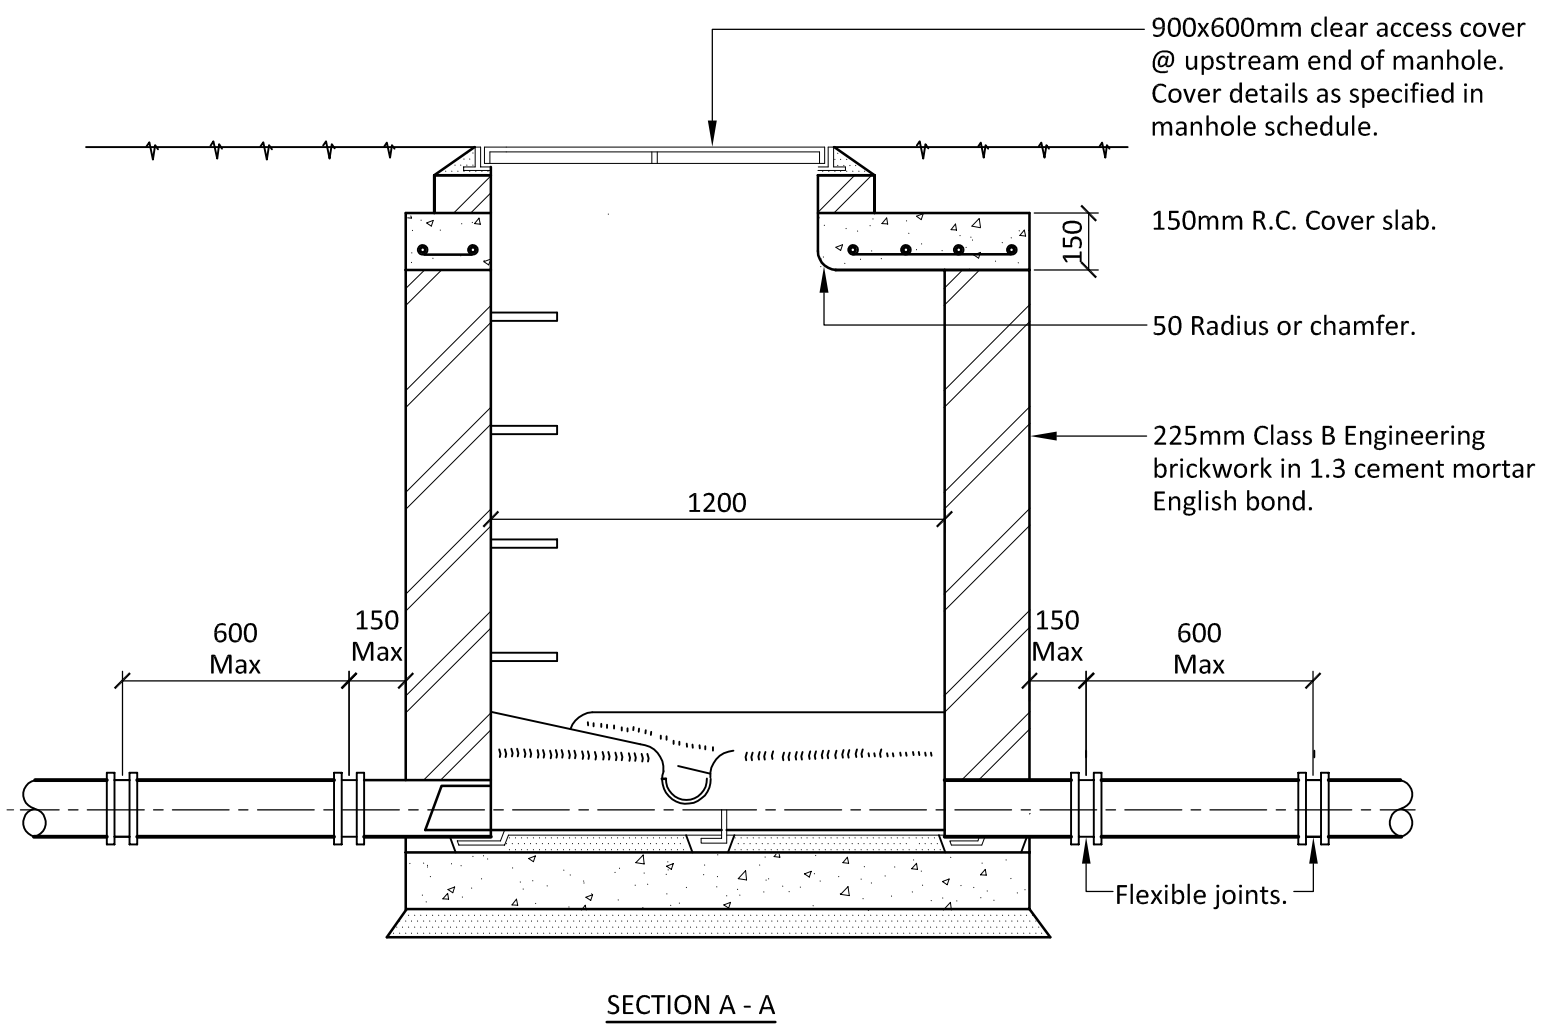
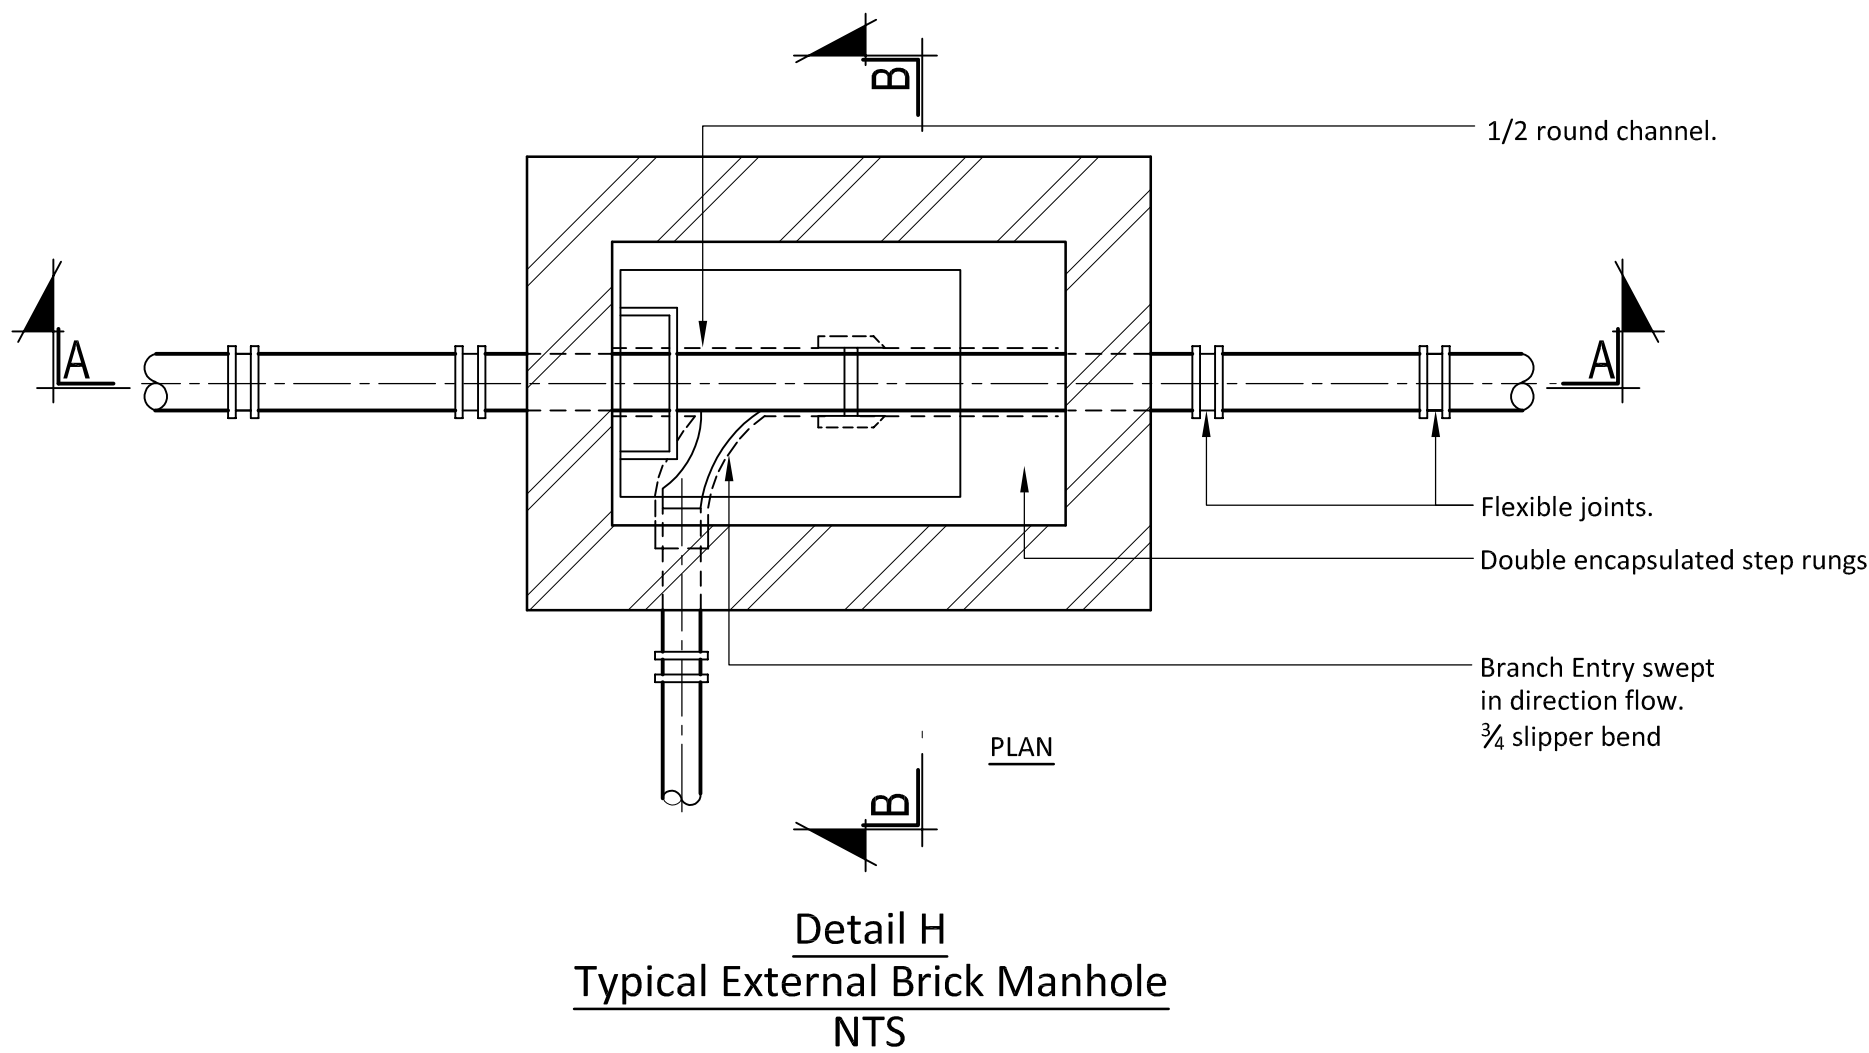
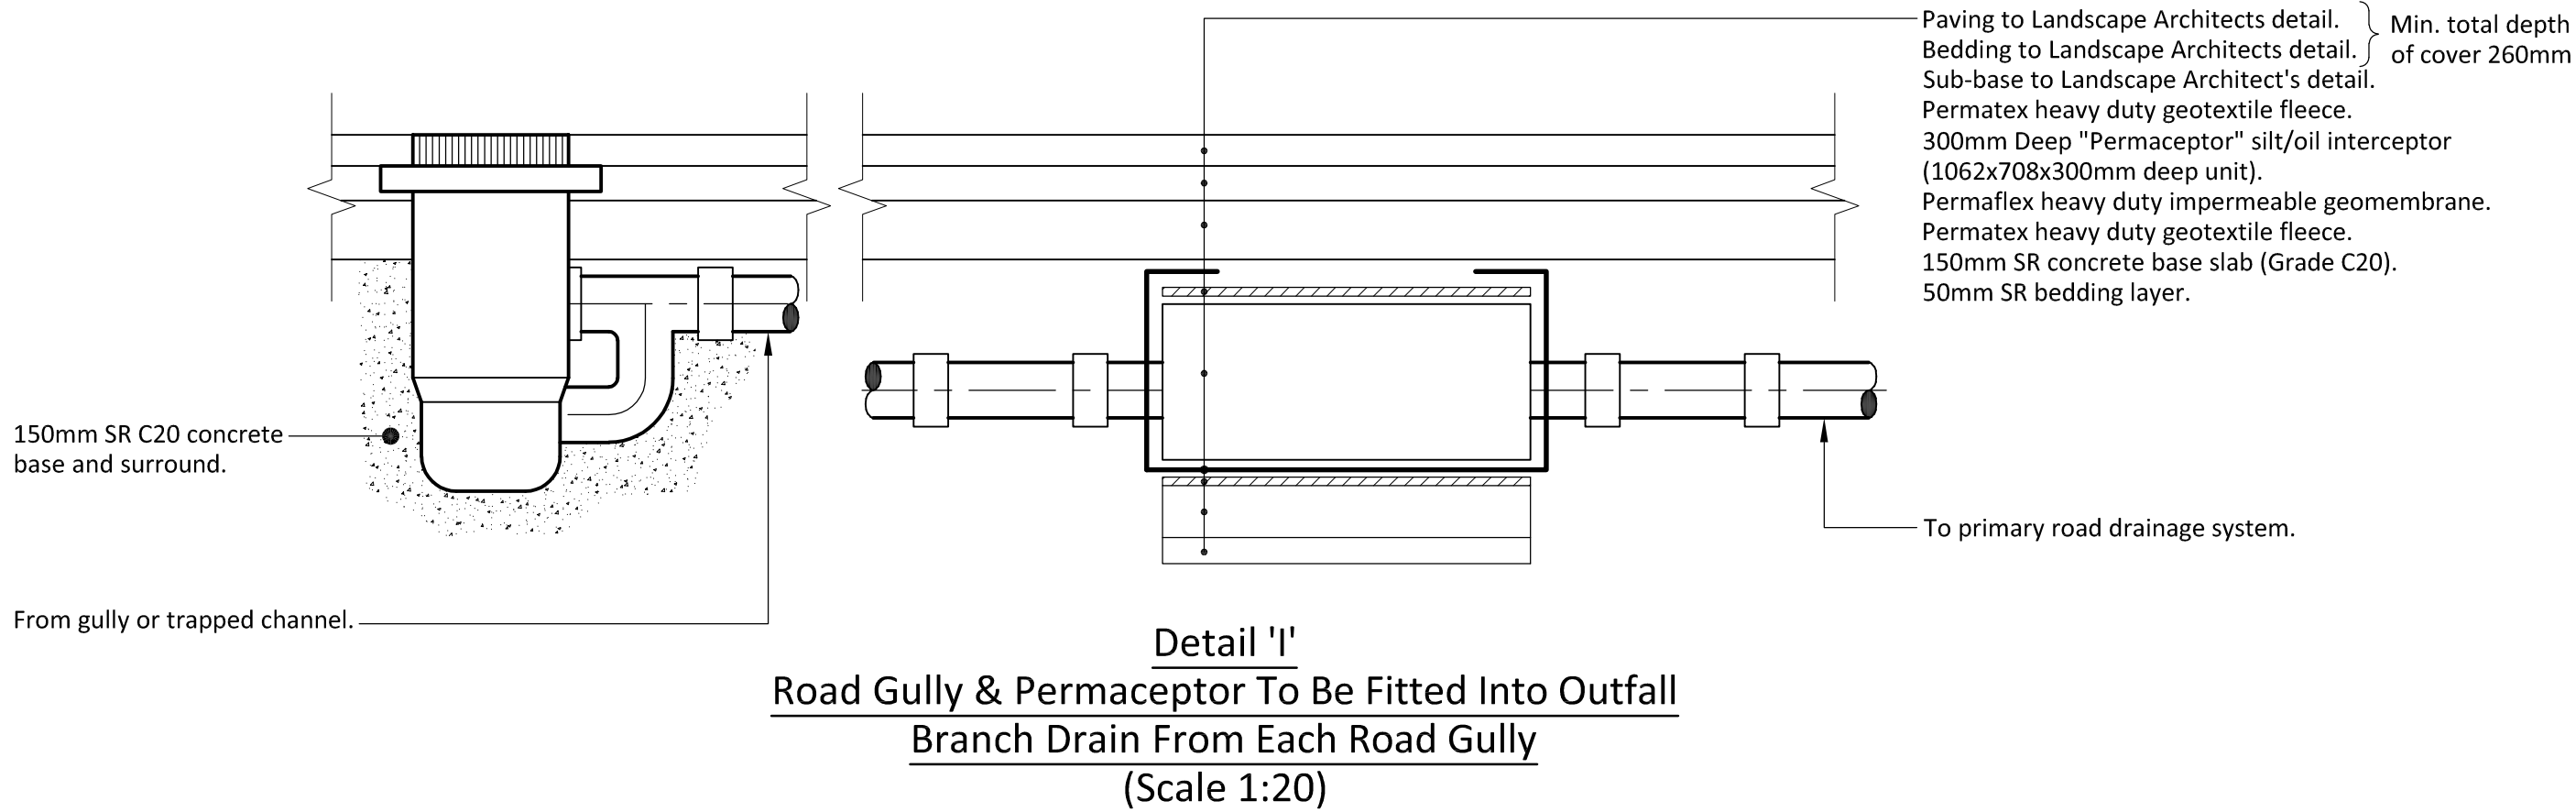
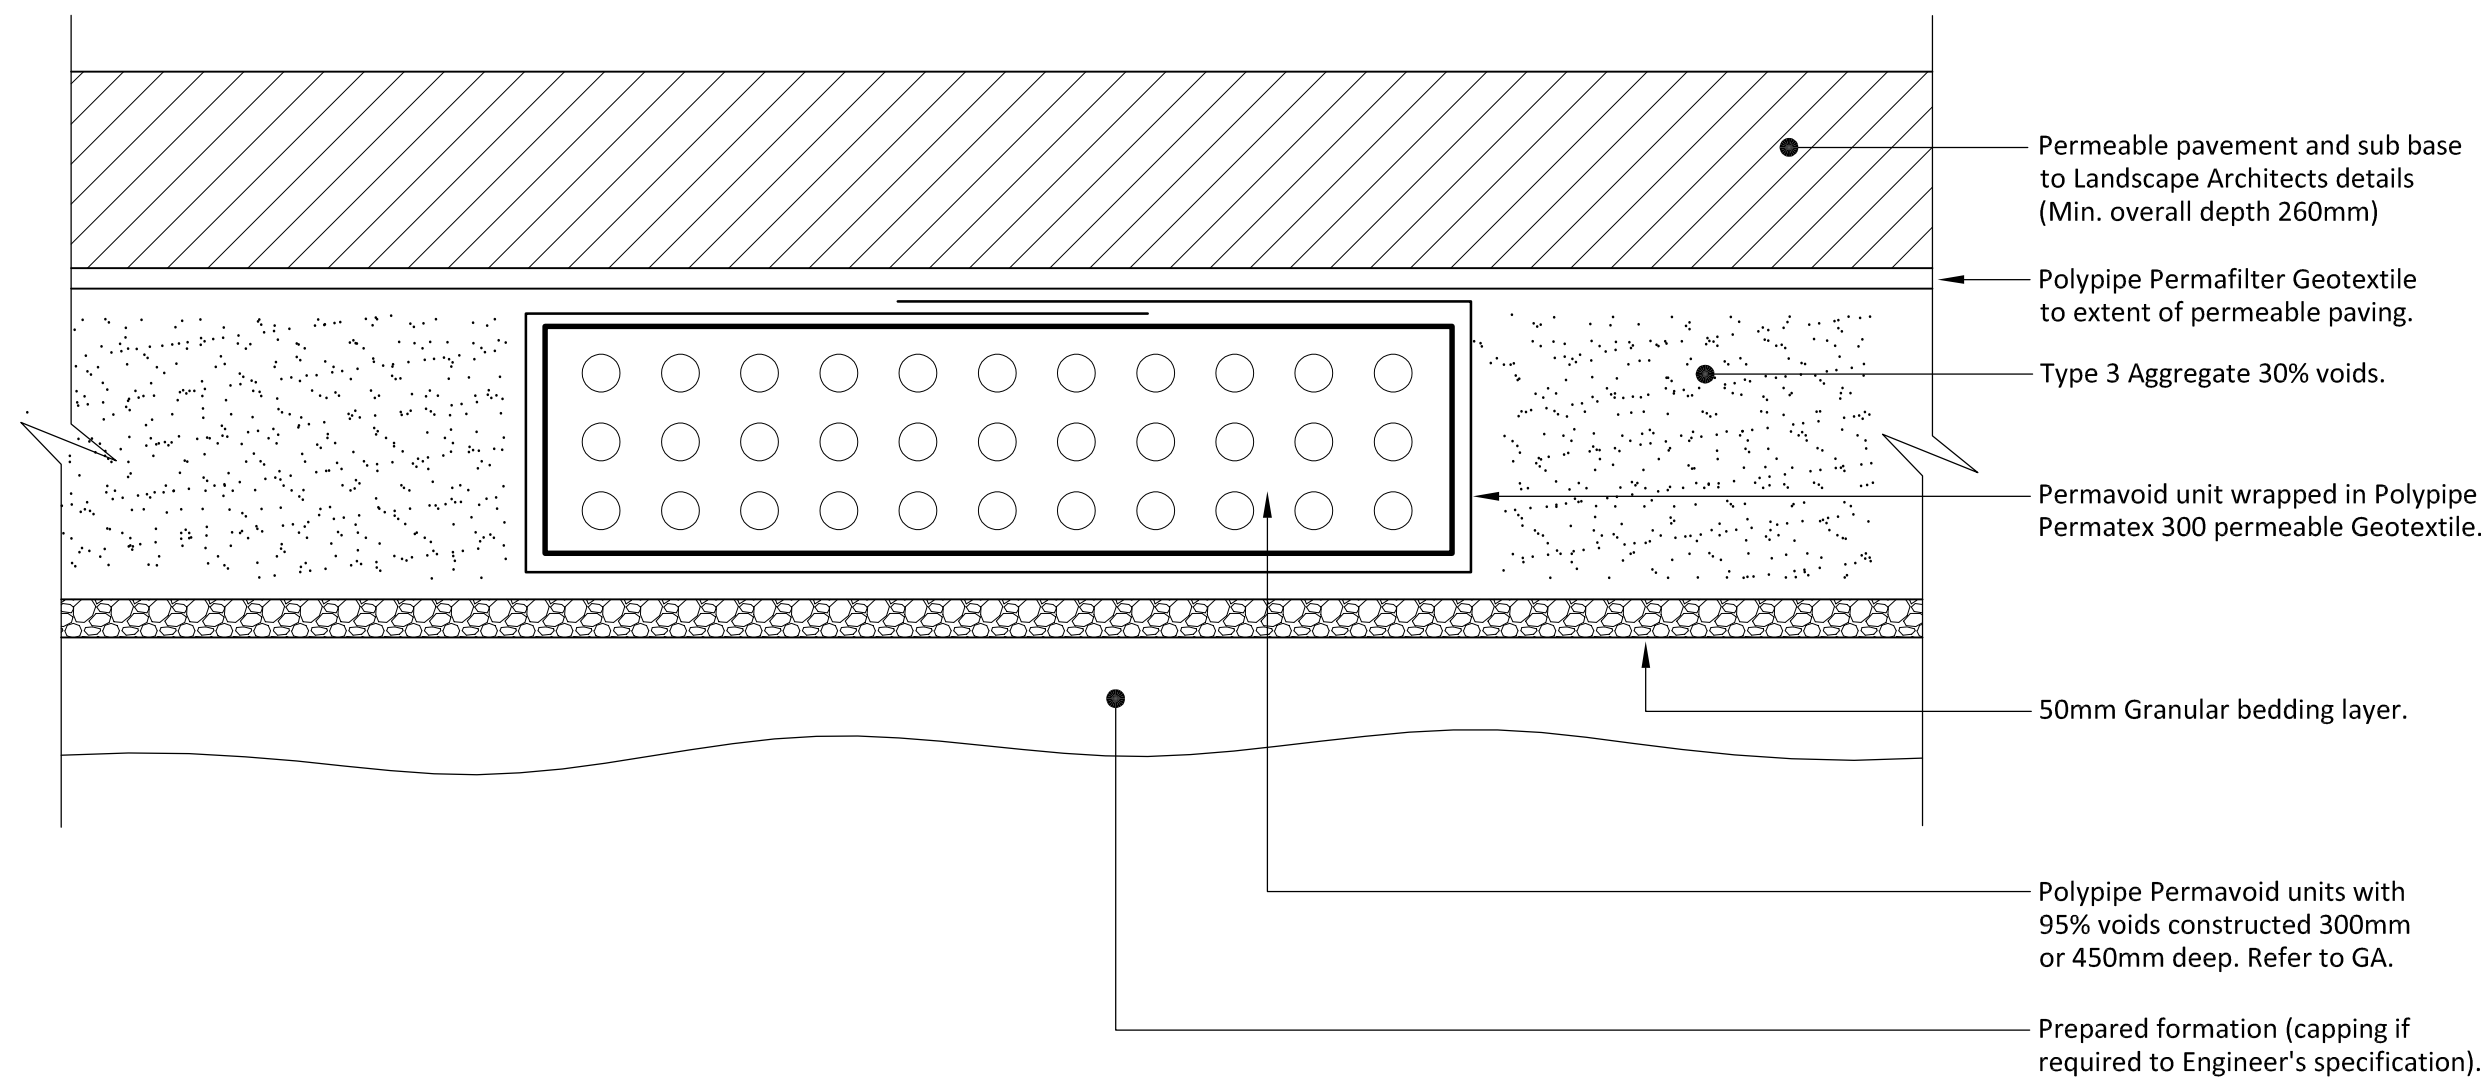


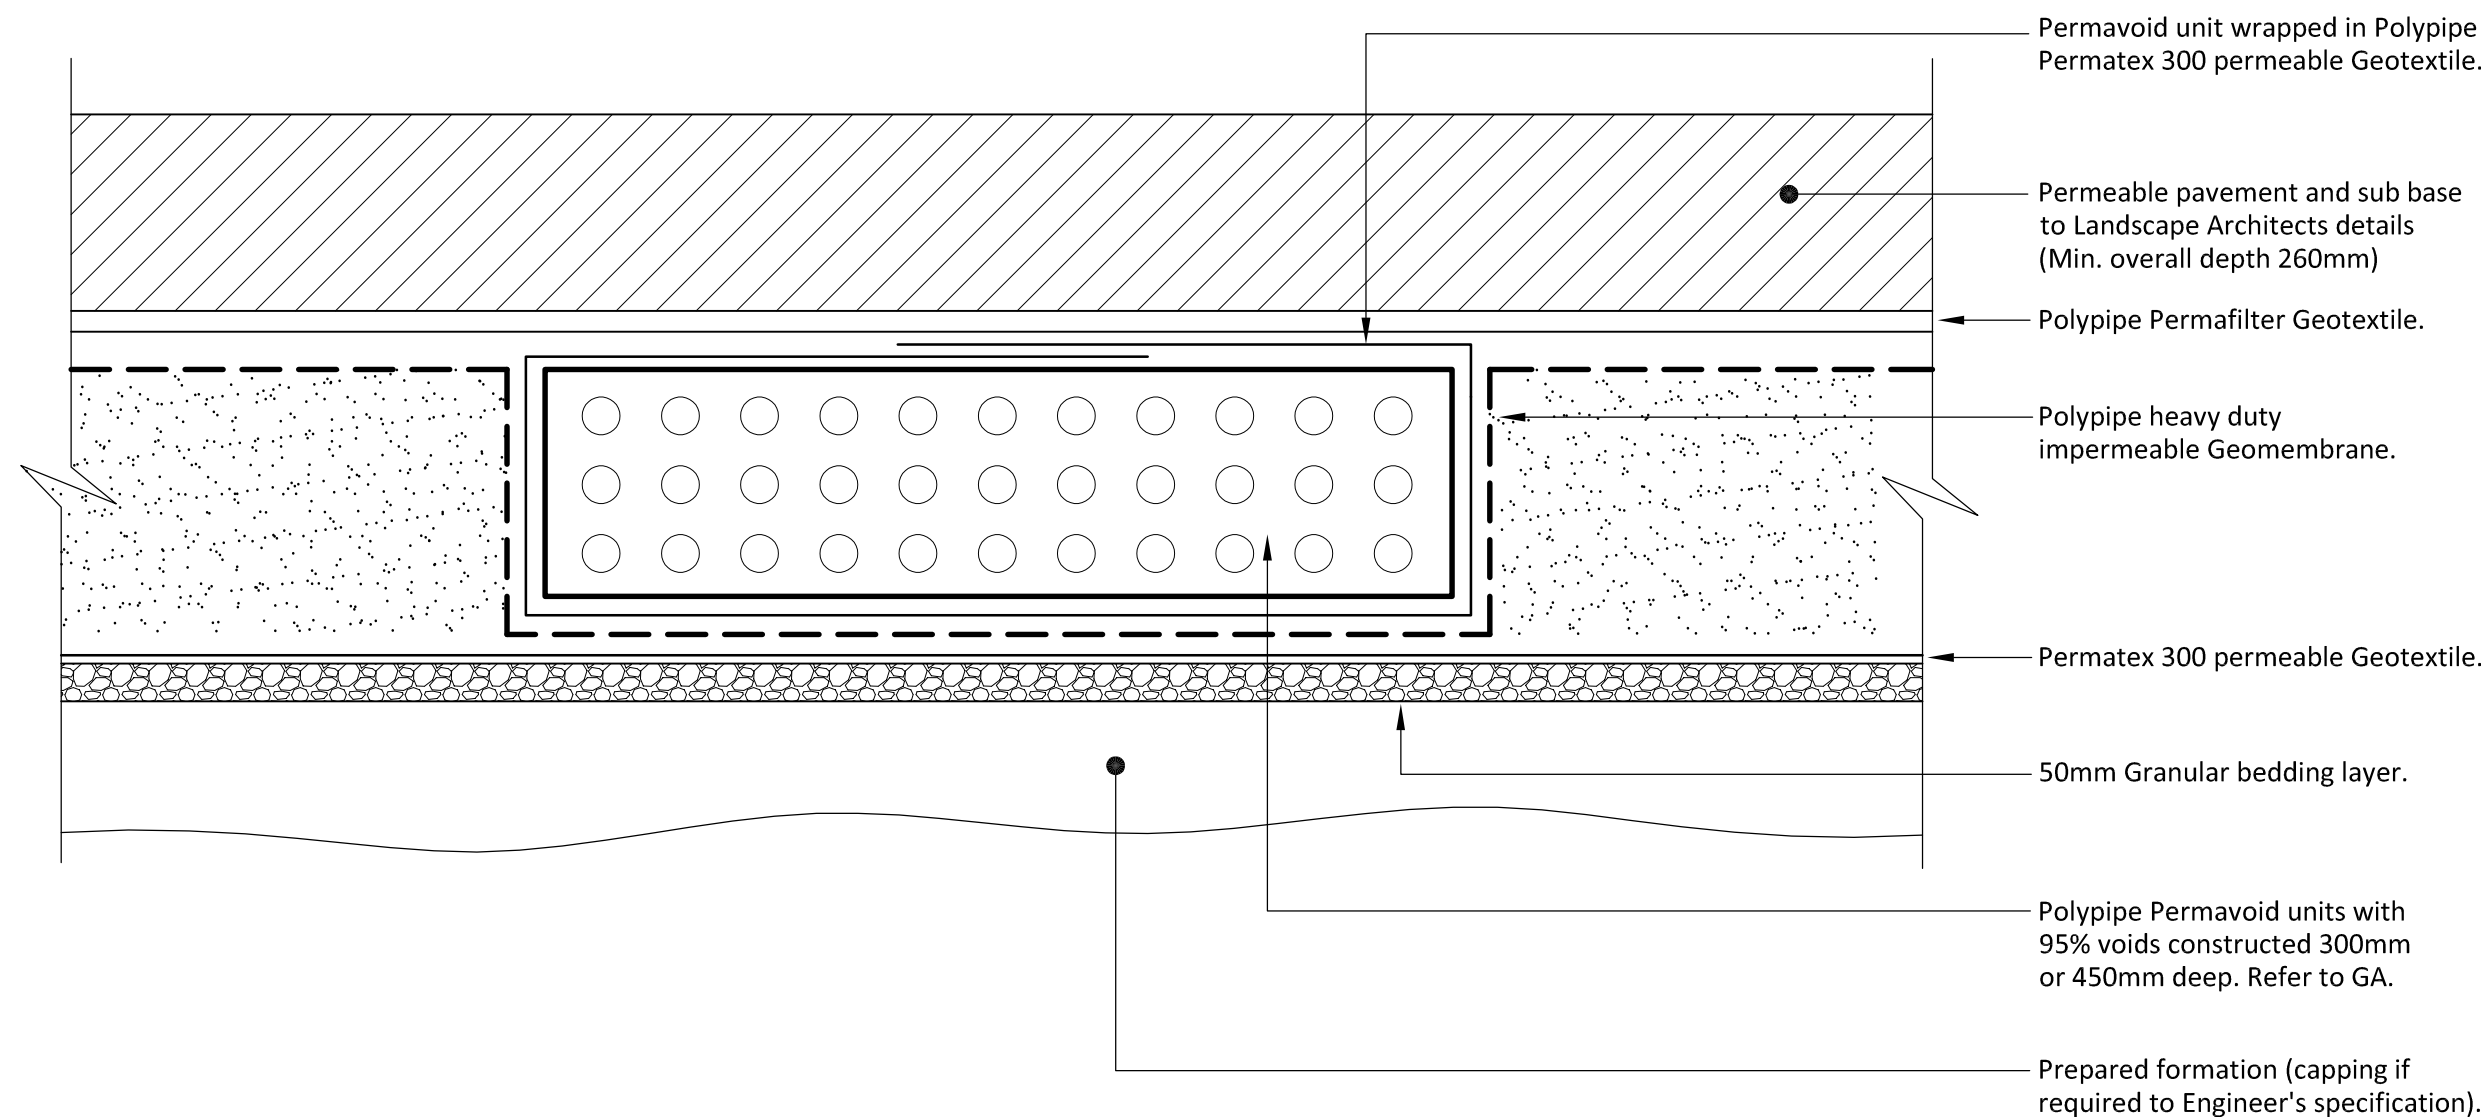

Do not scale from this drawing.
Verify dimensions by site measurement.
Read this drawing in conjunction with the latest architectural and structural drawings.
This drawing is based on the following information:-

Notes

- This drawing to be read in conjunction with all mechanical, electrical & public health drawings for this contract.
- All services work to be carried out in accordance with the relevant Engineering Specification for this contract.

00	23.12.19	Planning Submission Outline Scheme	RG	CS	
Revision	Date	Description	Drawn	Checked	

HIM

hilsonmoran.com info@hilsonmoran.com

Client
Castle Property Developments Ltd
1 & 2 The Barn, West Stoke Road,
Lavant, Chichester, West Sussex
PO18 9AA

Project
The Cottage
Shirpney Road
Bognor
PO22 9PA

Drawing Title
Public Health Services
Drainage Details
Sheet 3

Scale	Sheet Size	Checked	Approved
NTS	A1	RG	CS
Status			
-			
Drawing No.	Rev		
22761-HM-XX-XX-DR-PH-0303	00		

DRAFT ISSUE