


CDM 2015 Health & Safety Information

This information relates only to 'Significant Hazards' identified on this drawing and is to be read in conjunction with the Designer's Hazard Register.

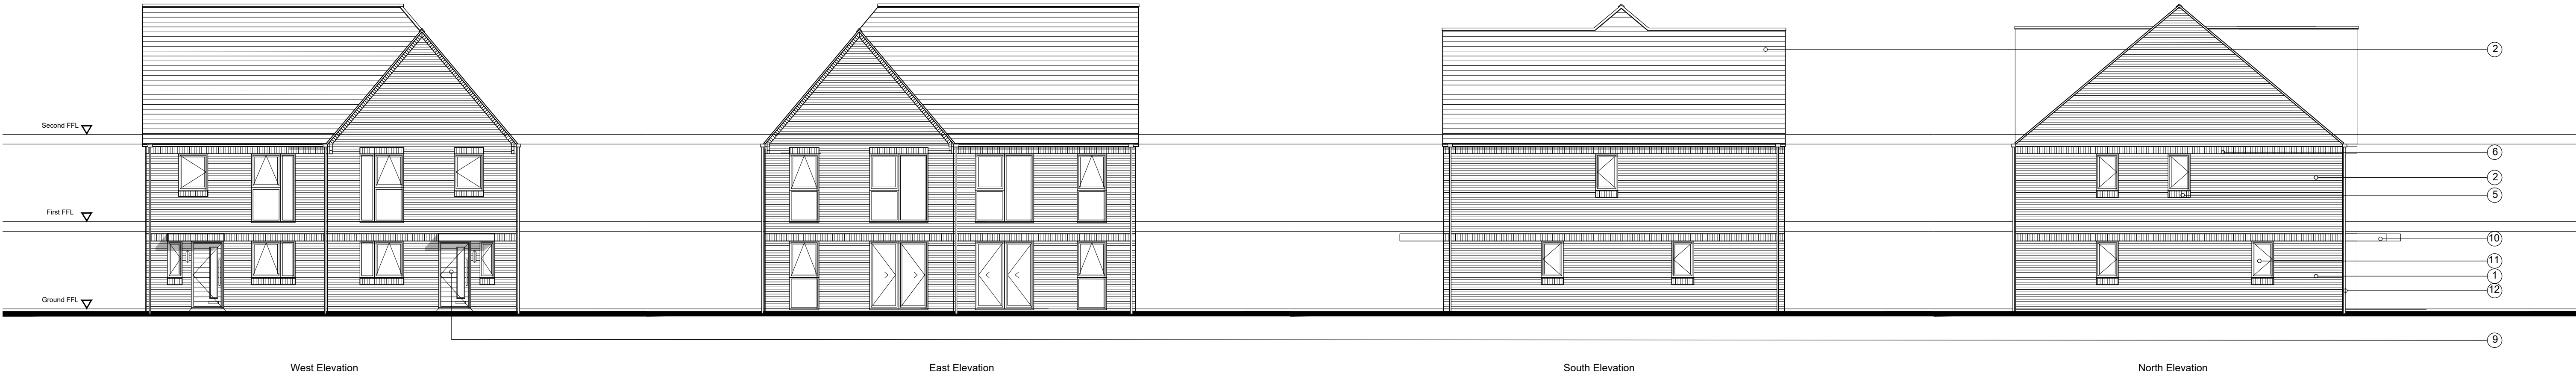


A Plots 17 & 18 Elevations
SCALE 1:100 @ A3



B Plots 19 & 20 Elevations
SCALE 1:100 @ A3

P4	22.05.20	Issue to planning	MP	BD
P3	06.04.20	Bedroom removed	MP	AK
P2	09.01.20	Revised labeling	MP	AK
P1	17.12.19	Reserved Matters Submission	MP	AK
Rev	Date	Revision Details	Dr	Ch

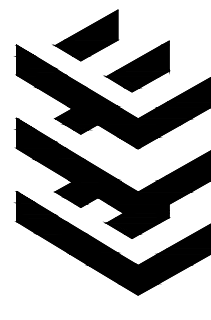

London: 76 Great Suffolk Street
London, SE1 0BL
T 0207 928 2773 E london@ecearchitecture.com

Sussex: Brooklyn Chambers, 11 Goring Road
Worthing, West Sussex, BN12 4AP
T 01903 248777 E sussex@ecearchitecture.com

Bristol: Westworks, Colston Tower
Colston Street, Bristol, BS1 4XE
T 0117 214 1101 E bristol@ecewestworks.com

ECE Architecture
www.ecearchitecture.com

Client's Name
Castle Property Developments Ltd.

Job Title
The Cottage, Shripney Road, Bognor,
PO22 9PA

Drawing Title
Proposed Plans & Elevations,
Plots 17-20

Scale
1:100 @ A1 / 1:200 @ A3
metres 2 4 6 8 10

Drawn
MP
Checked
AK
Date
15.11.2019

Job No
6656
Drawing No
PL-025
Rev
P4

Status
APPROVAL

Location Key Plan 1:1250



- Materials Key
1. Grey Brick
 2. Red Brick
 3. Slate Roof Tiles
 4. Timber Weatherboard
 5. Dark Grey Brick Cill
 6. Dark Grey Brick Soldier Course
 7. Brick Detailing
 8. Chimney
 9. Composite Door
 10. Metal Flat Roof Canopy
 11. Grey PPC aluminium windows
 12. Aluminium Black Rainwater Goods
 13. Flat Roof Bay Window
 14. Timber clad flat roof element
 15. Juliet Balcony with black metal railings
 16. Timber Clad Dormer Window
 17. Brick, Vertical Bike Store
 18. Balcony with glazed balustrade
 19. Glazed join
 20. Rooflight
 21. Timber detail
 22. Bay window with dark grey brick

