


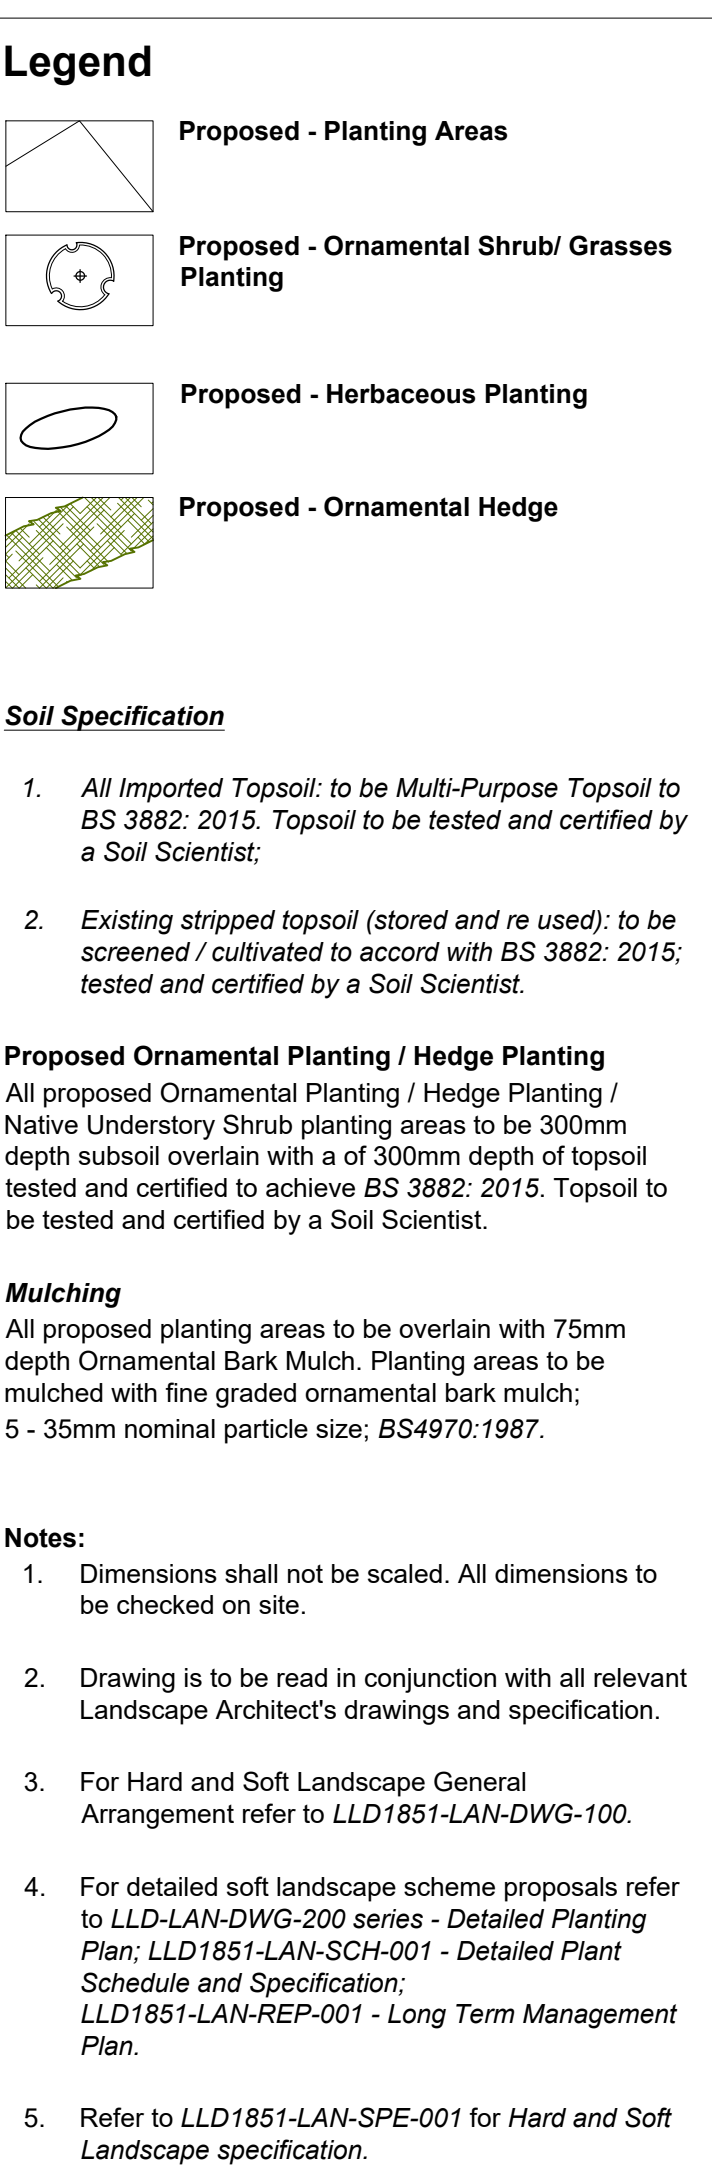

Rev	Description	Date	Initials
02	Planning Issue	15.06.20	ML
01	Planning Issue	20.01.20	ML
00	Planning Issue	19.12.19	ML



<i>Client</i> ECE Planning <i>Project Title and Location</i> The Cottage Shripney Road, Boggor Regis, West Sussex			
<i>Drawing Title</i> Detail Planting Plan 6 of 7 Ornamental Planting			
<i>Scale</i> 1:50@A1	<i>Drawn</i> ML	<i>Approved</i> TT	<i>Date</i> 19.12.2019
<i>Drawing No</i> LLD2015-LAN-DWG-206			<i>Revision</i> 02

Detailed Planting Plan 6 of 7
The Cottage, Shripney Road, Bognor Regis, West Sussex