




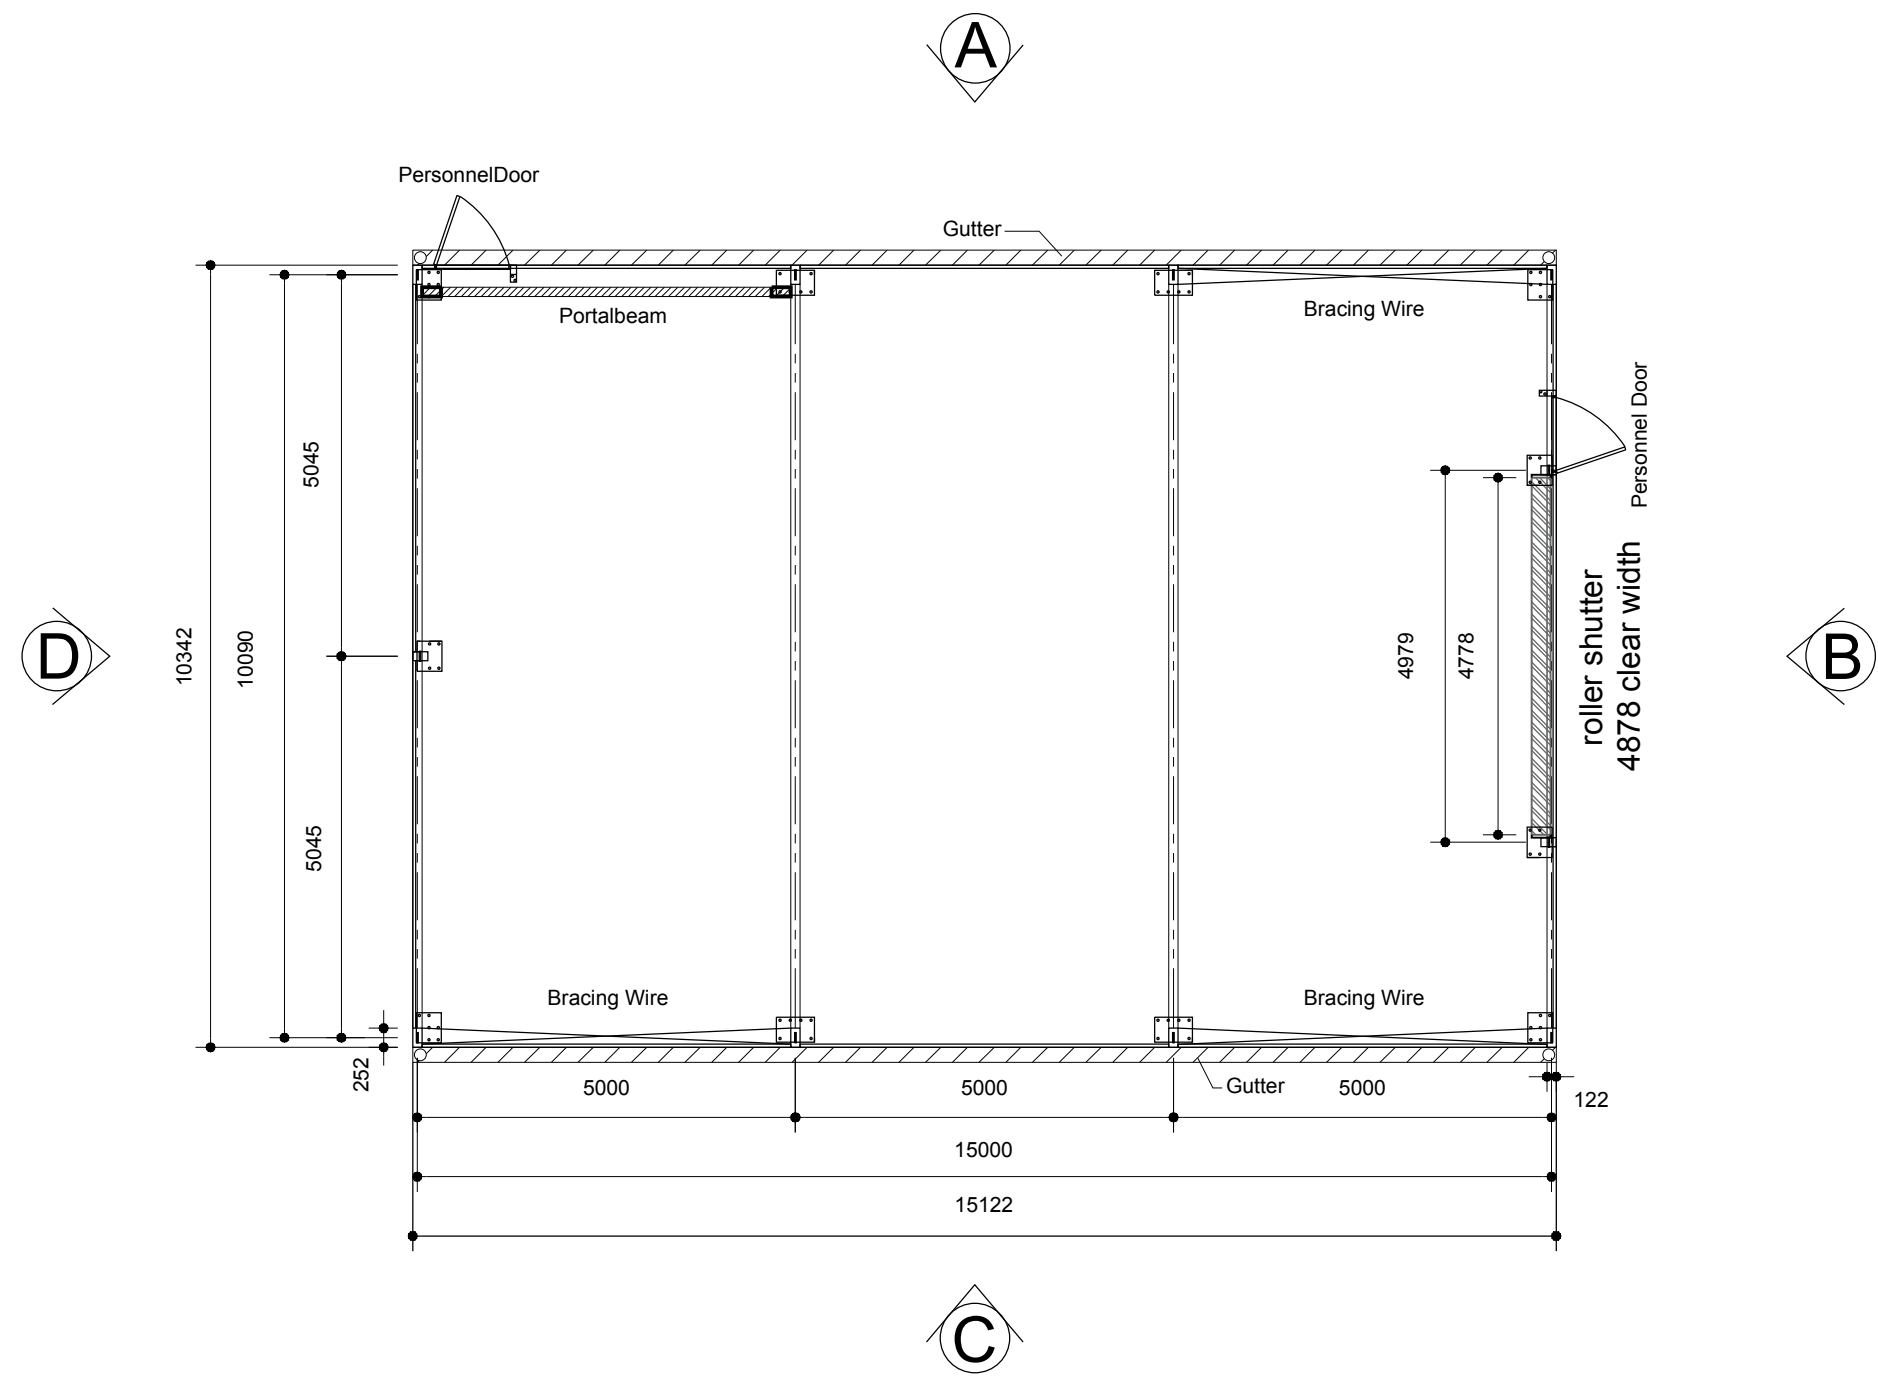


Proposed Plan 1:100

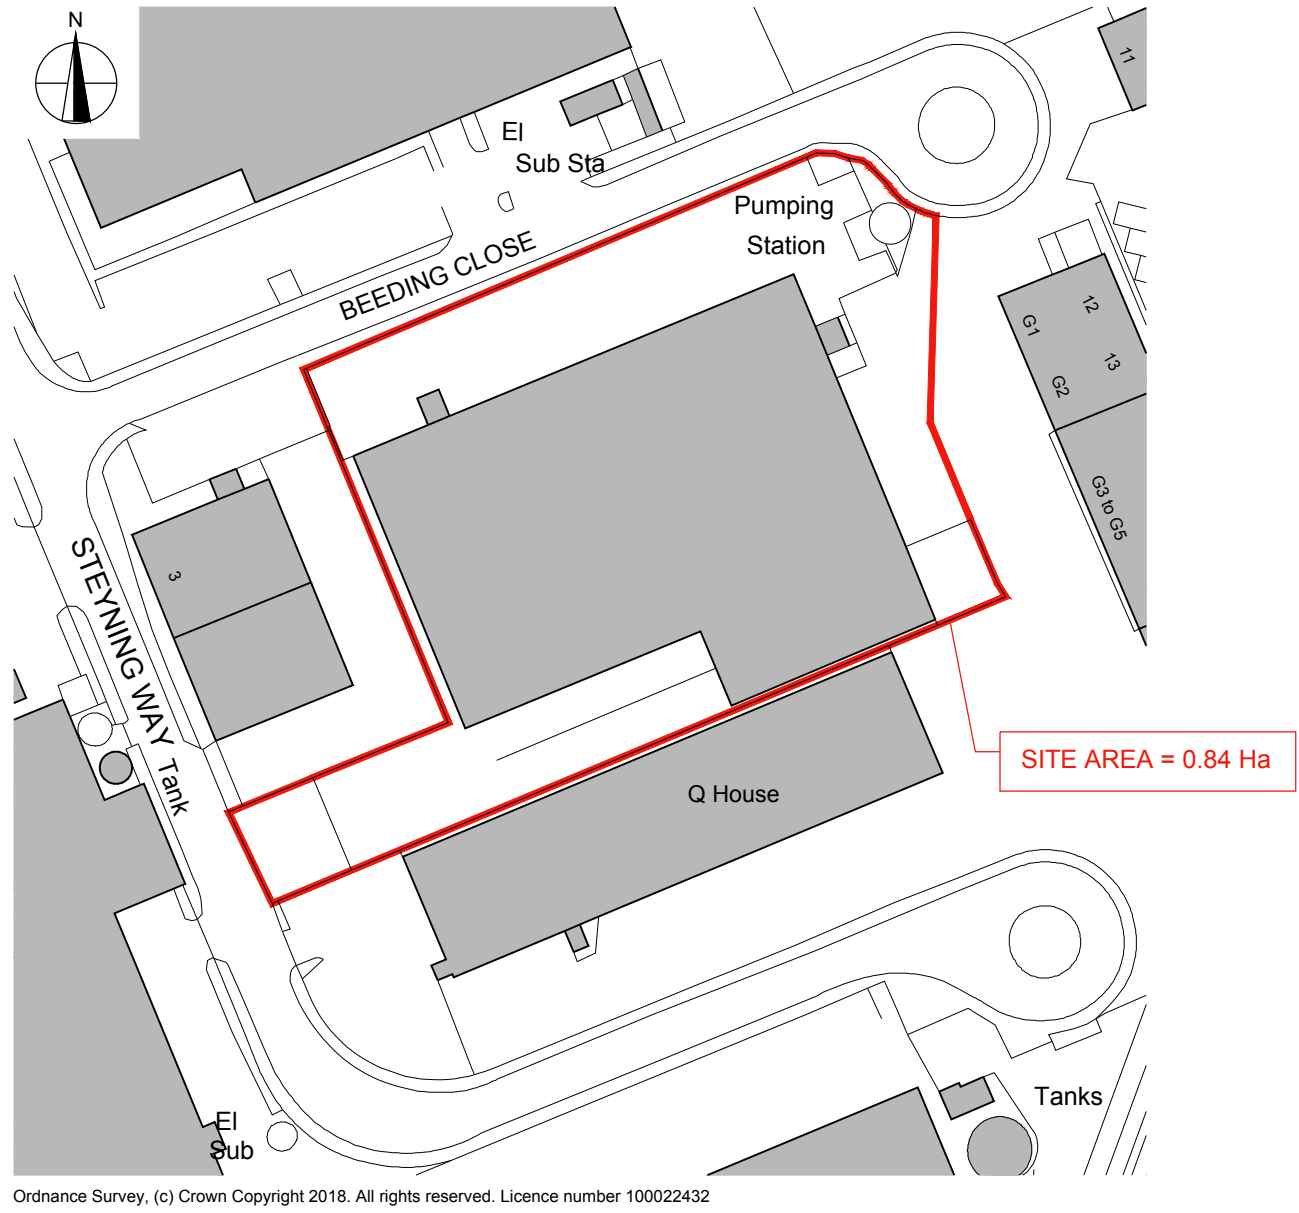


Location Plan 1:1250

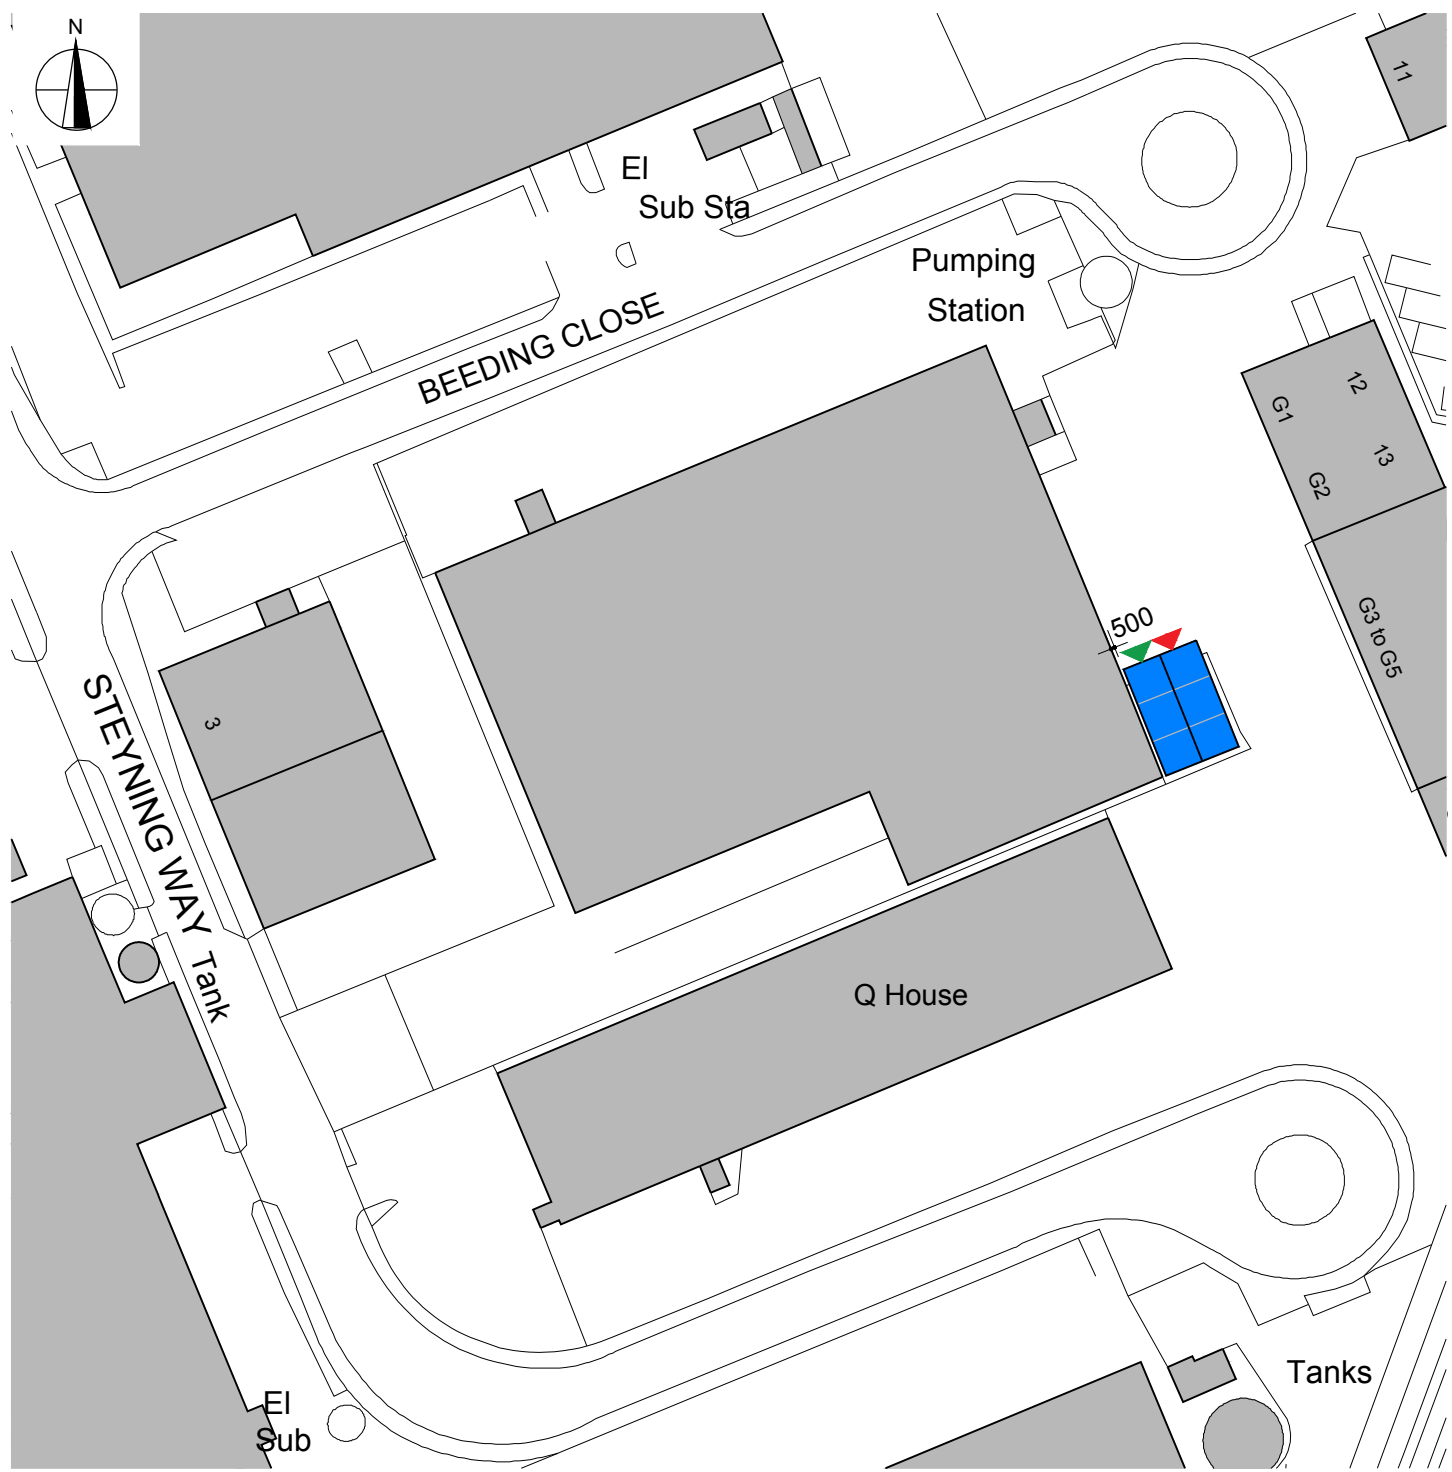


Proposed Site Plan 1:1000

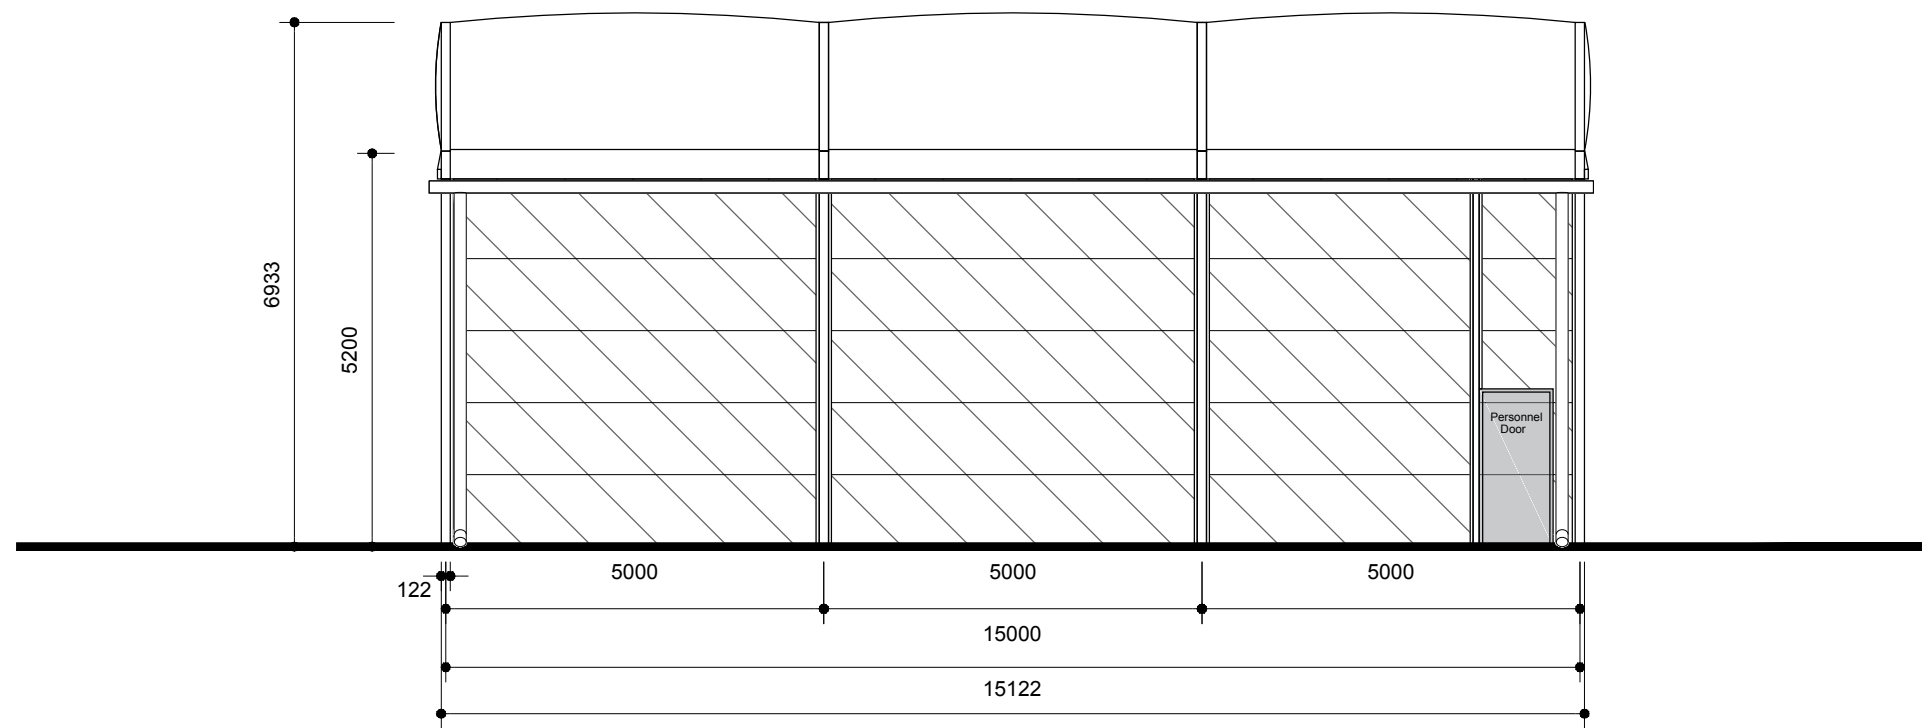


Elevation A

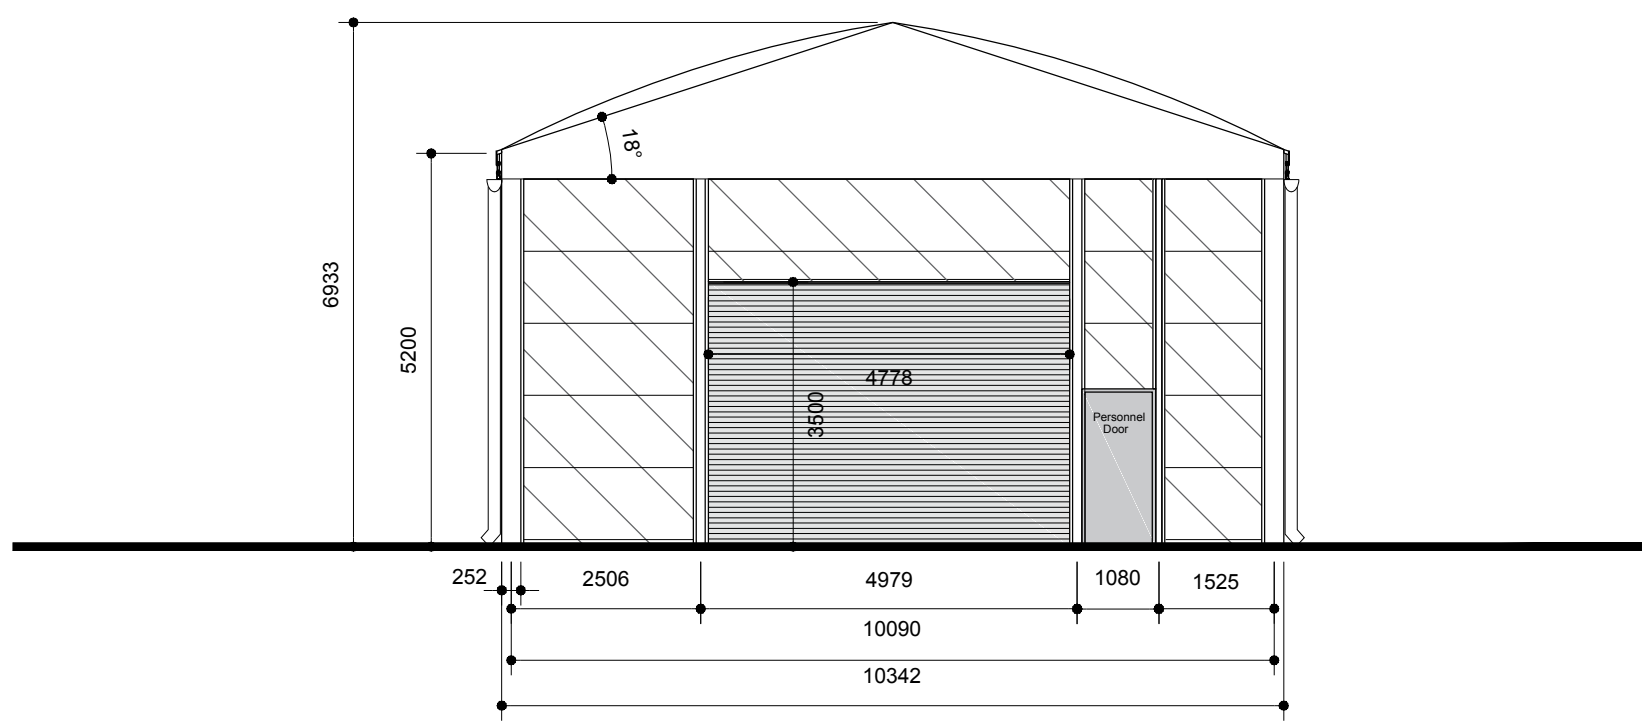

Elevation B

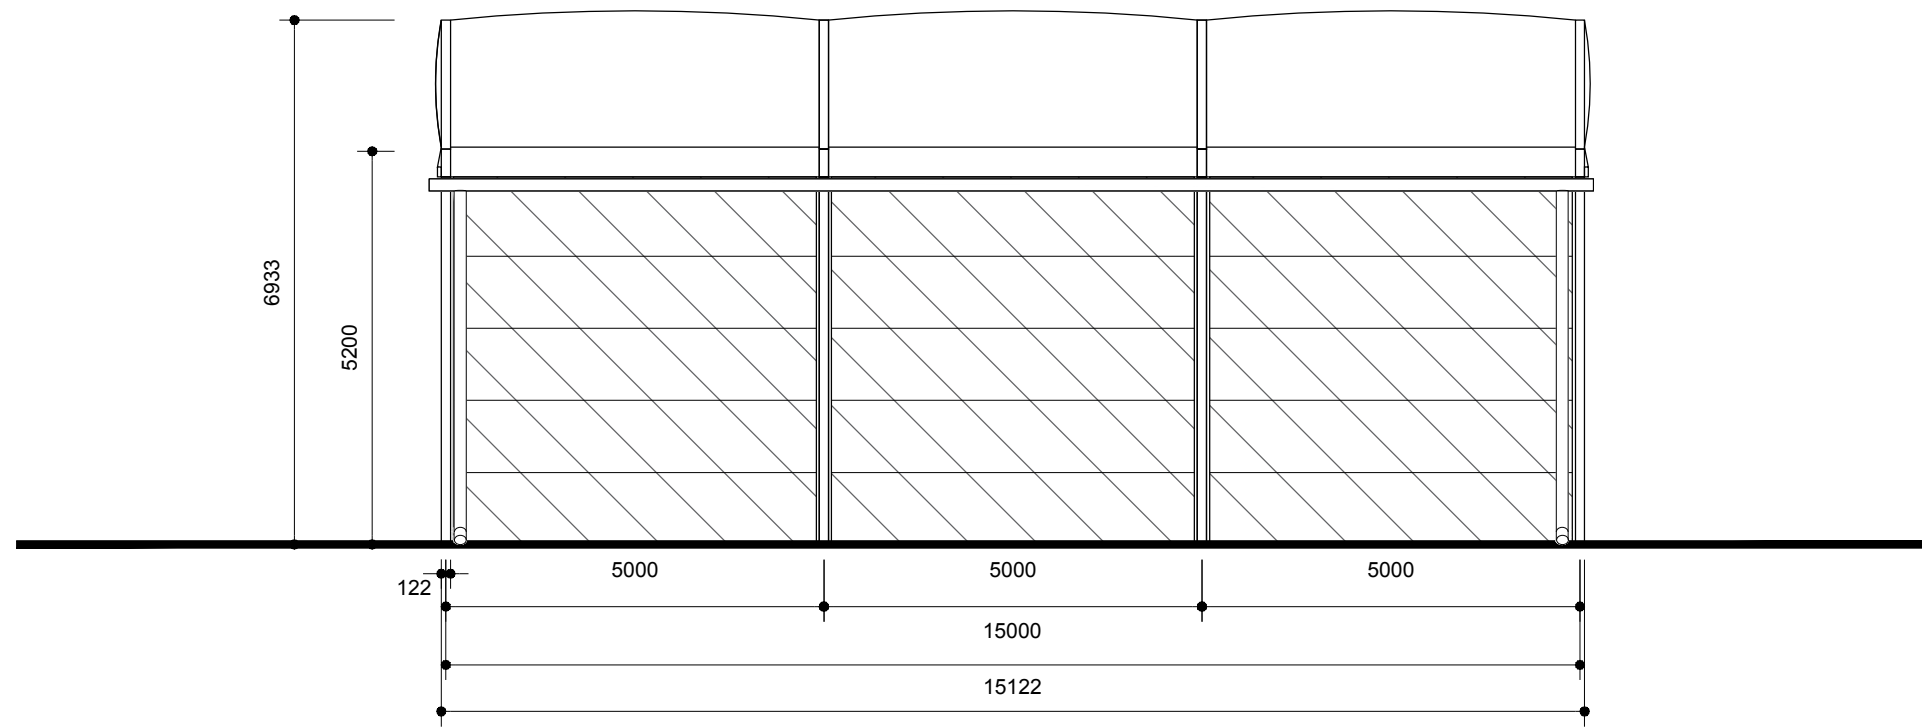

Elevation C

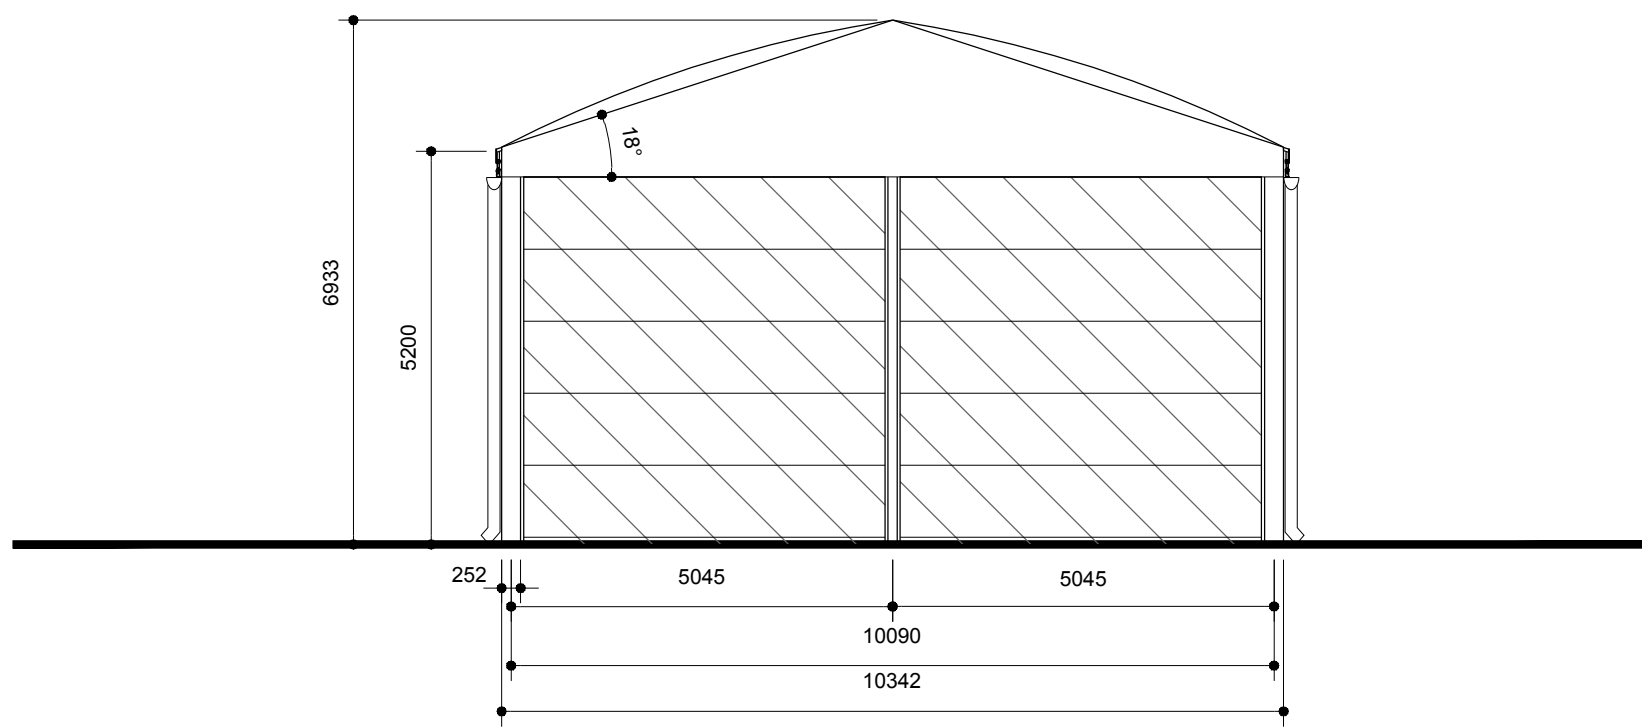

Elevation D

