



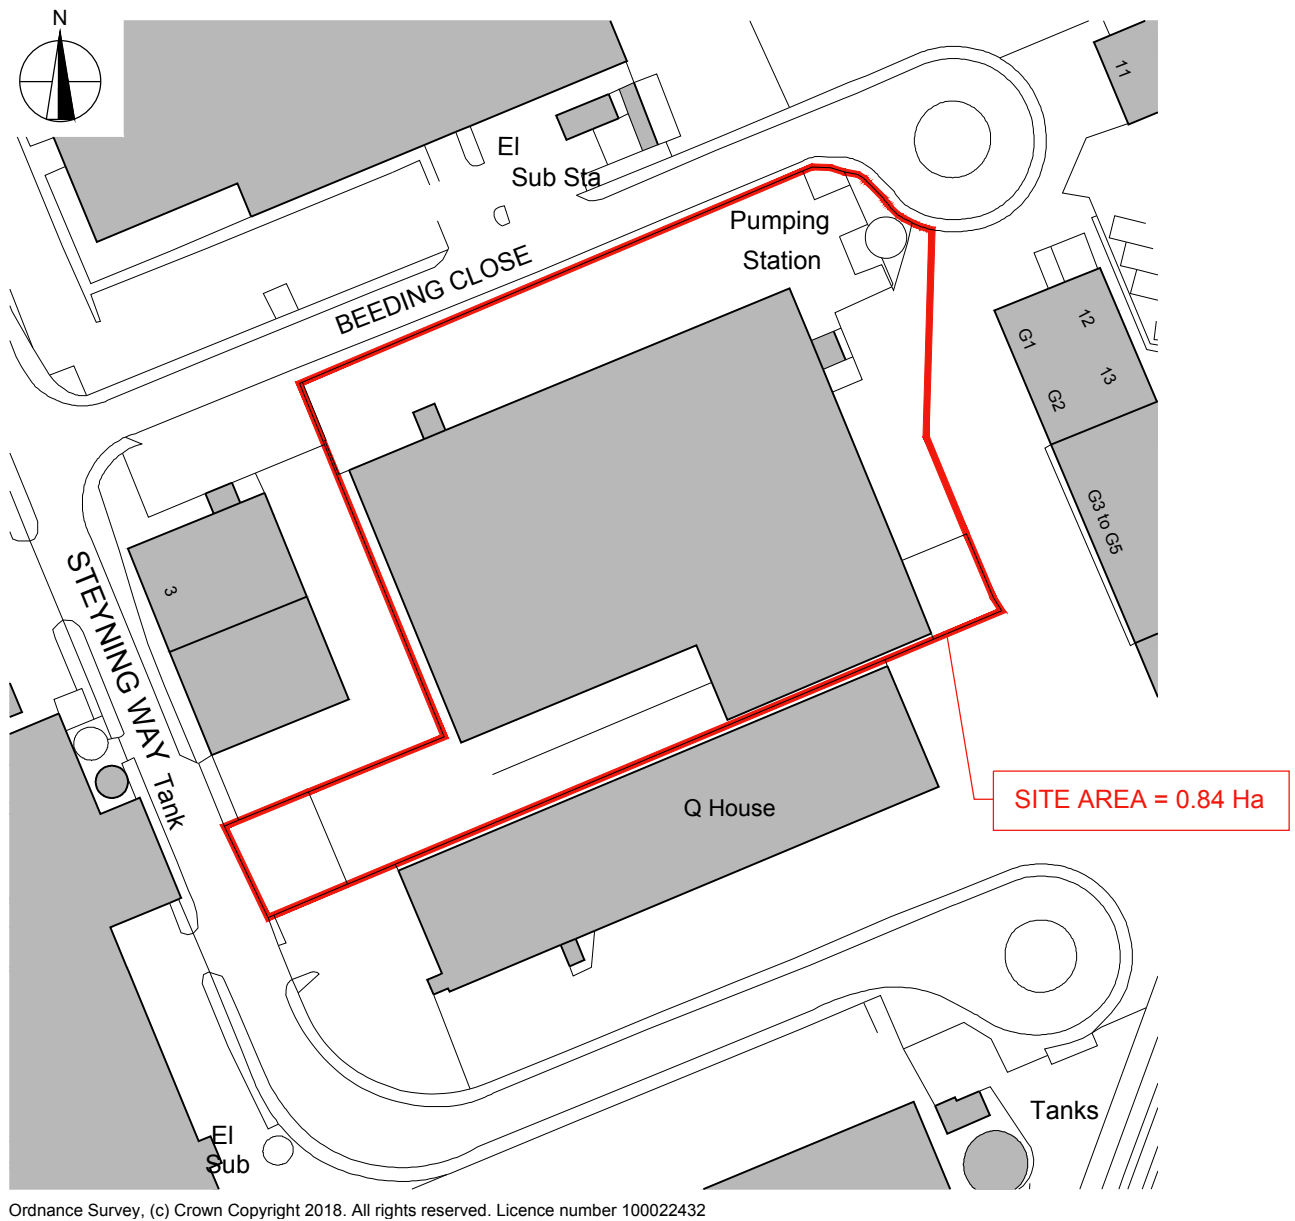

KEY	
SITE BOUNDARY	
EXISTING BUILDINGS	

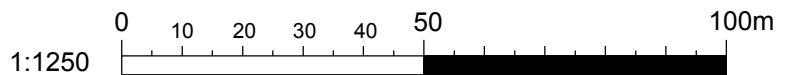

P1 07.12.18 Initial Issue
REV DATE DESCRIPTION

SB PC
DRN CHK

CLIENT JCC Lighting Products Ltd		PROJECT TITLE Beeding CI Bognor Regis	
51 Barton Arcade t +44 (0)161 834 1018 Deansgate f +44 (0)161 834 4798 Manchester e contact@mhaarchitects.com M3 2BJ w www.mhaarchitects.com		DRAWING TITLE Site Location Plan	
		DRAWING PURPOSE PLANNING	
		DRAWN / CHECKED SB/PC	DATE Dec' 2018
JOB No 1MO38		DRAWING No 1MO38-MHA-FS-00-DR-A-01-001	SCALE 1:1250@A4
		STATUS --	REVISION P1