


BE/13/12/L

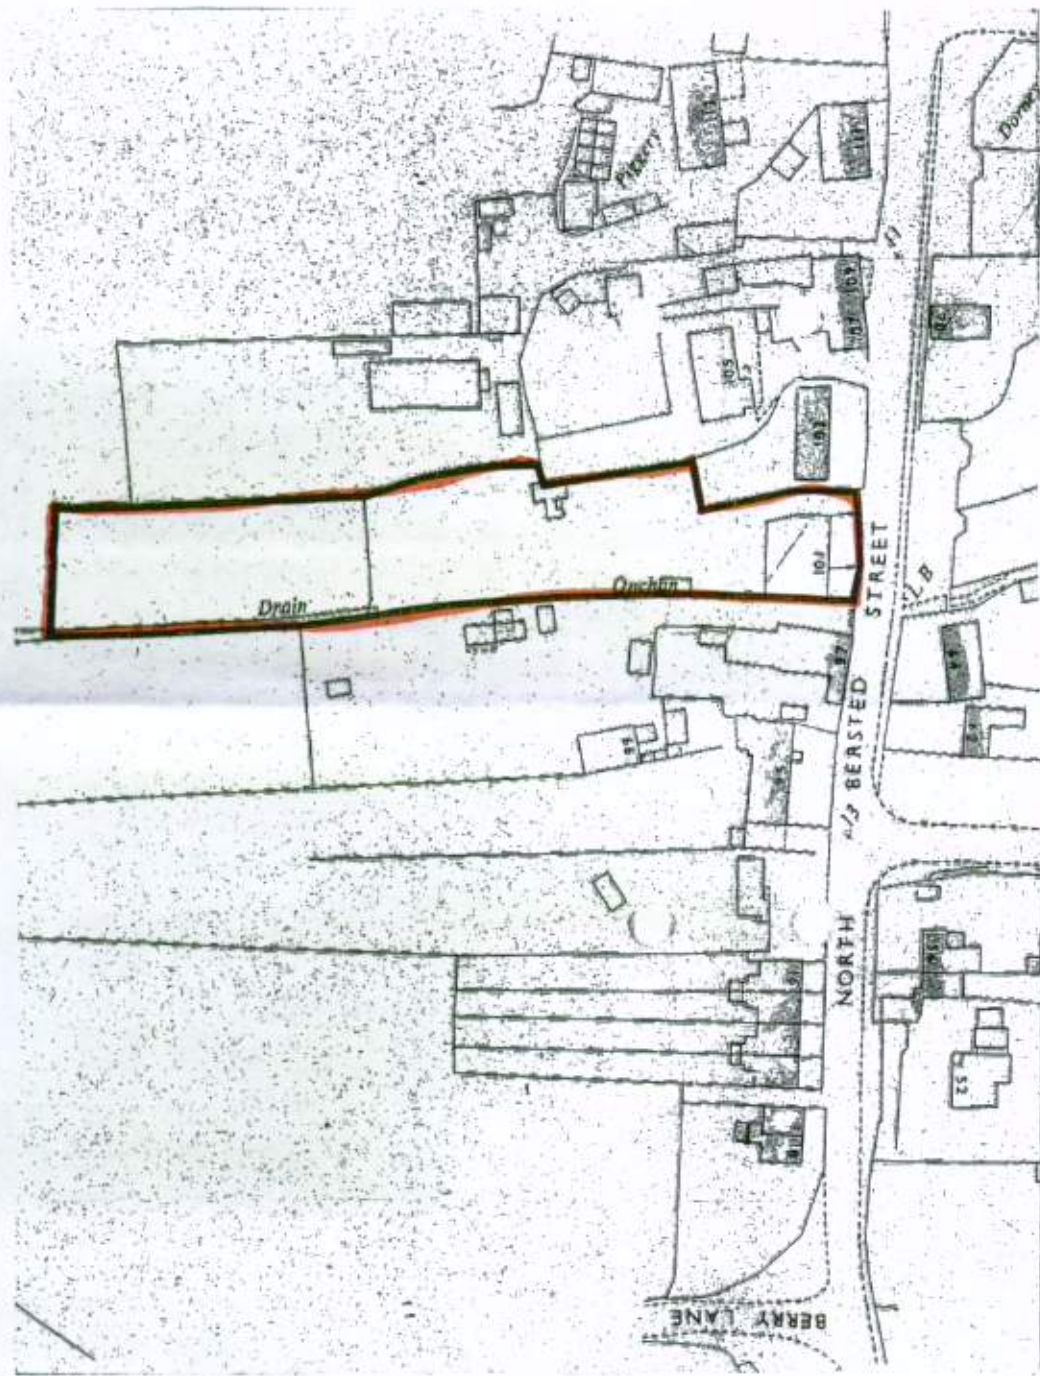

Location plan SCALE 1:1250 A3

'The Chase' 101 North Bersted Street
Block & location plan
Drawing no. 2011-50-04


R J C A

CHARTERED ARCHITECTS

LIME KILN BARN COLWORTH

CHICHESTER PO20 2DS WEST SUSSEX

TEL: 01243 - 787011 FAX: 01243 - 787022

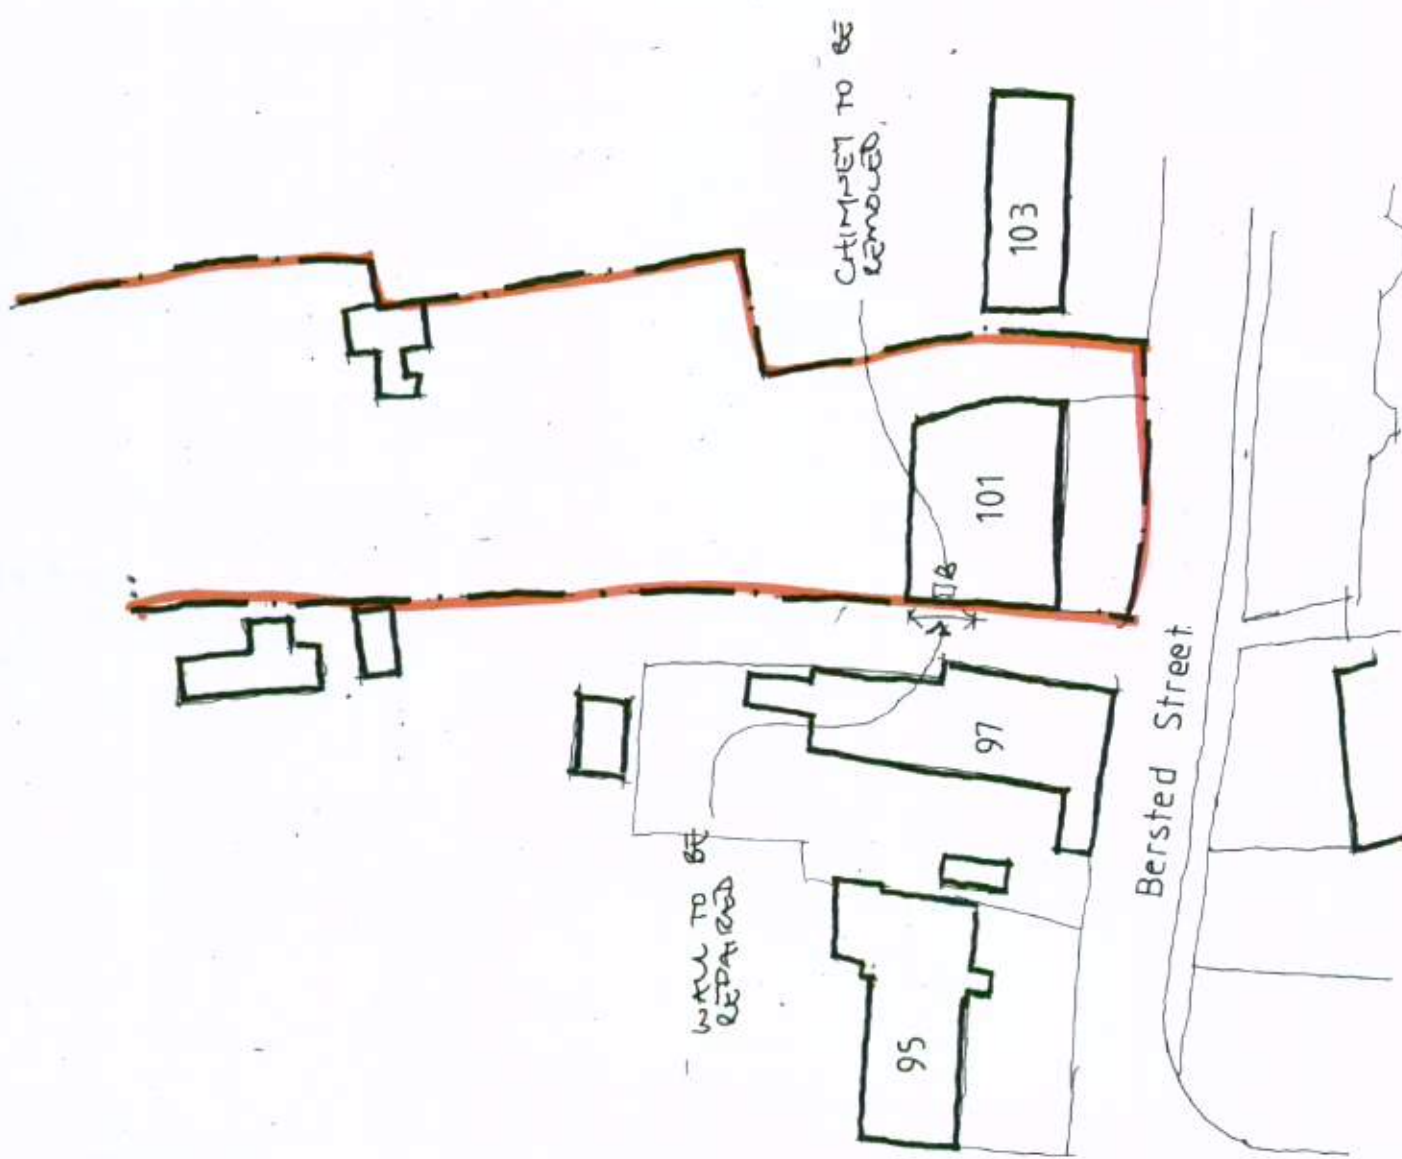

Block plan SCALE 1:500 A3

