


BE/13/12/L

STONE FACING TO BE REMOVED - BACK
GROUPO TO BE RETAINED - SECTION OF
WALL TO BE RE-INSTALLED WITH BLOCKWORK
FINISHED WITH LIME RENDER.

LINE OF EXISTING CHIMNEY TO
BE REMOVED - ROOF STRUCTURE
TO BE REPAIRED & ROOF FINISHED
WITH THATCH TO MATCH EXISTING

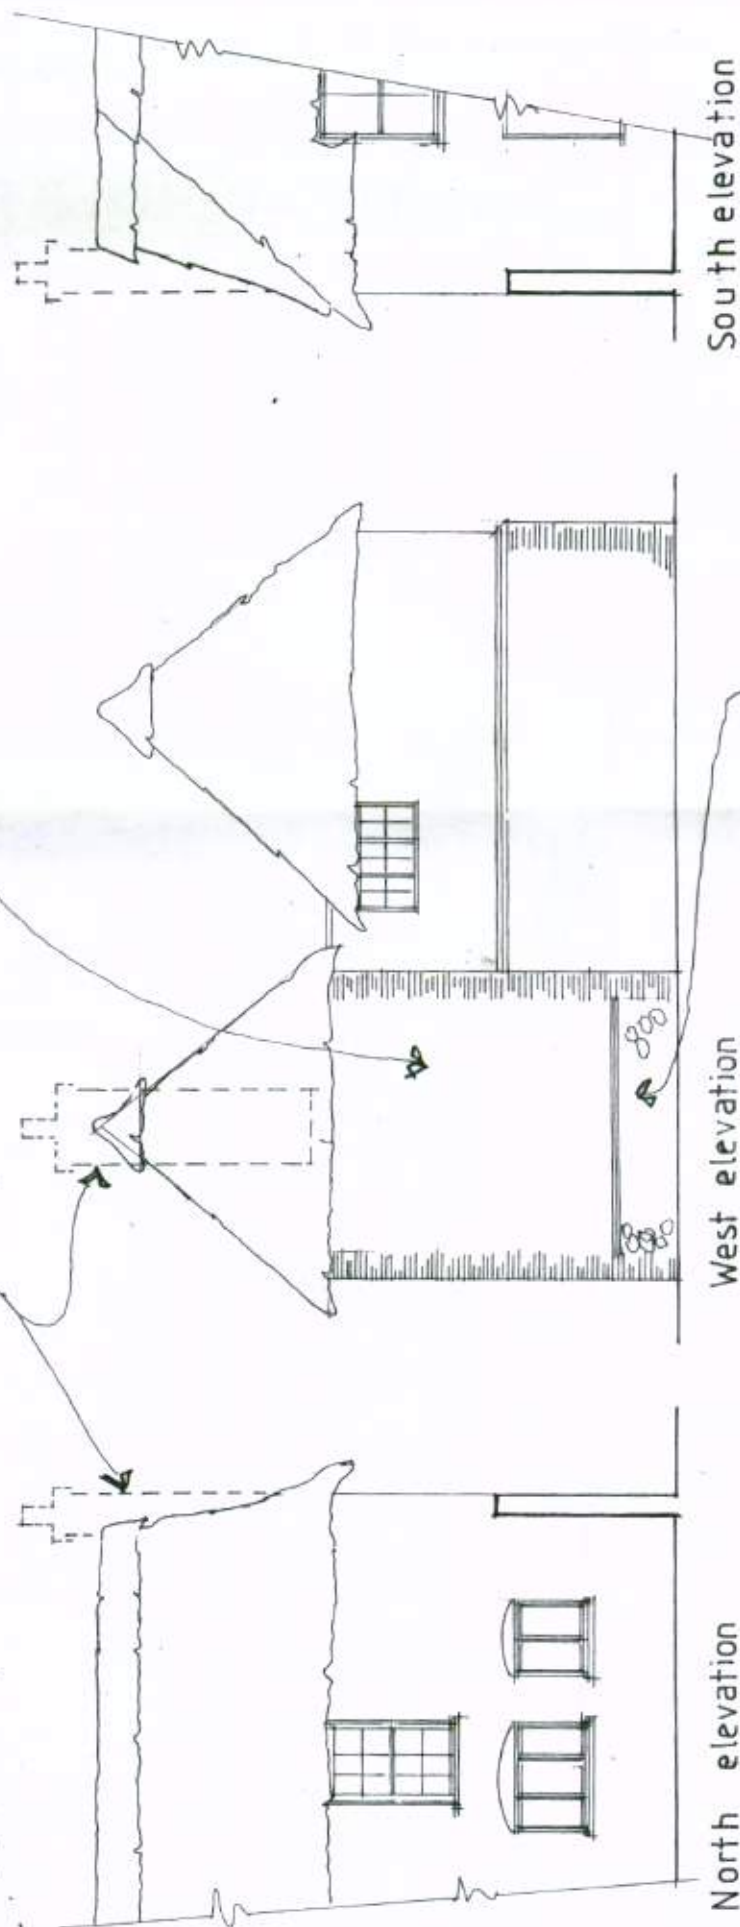

SCALE 1:100± A3



'The Chose' 101 North Bersted Street
Elevations - proposed
Drawing no. 2011-50-02

R J C A

CHARTERED ARCHITECTS

LIME KILN BARN COLWORTH

CHICHESTER PO20 2DS WEST SUSSEX

TEL: 01243 - 787011 FAX: 01243 - 787022

