


8e11311211

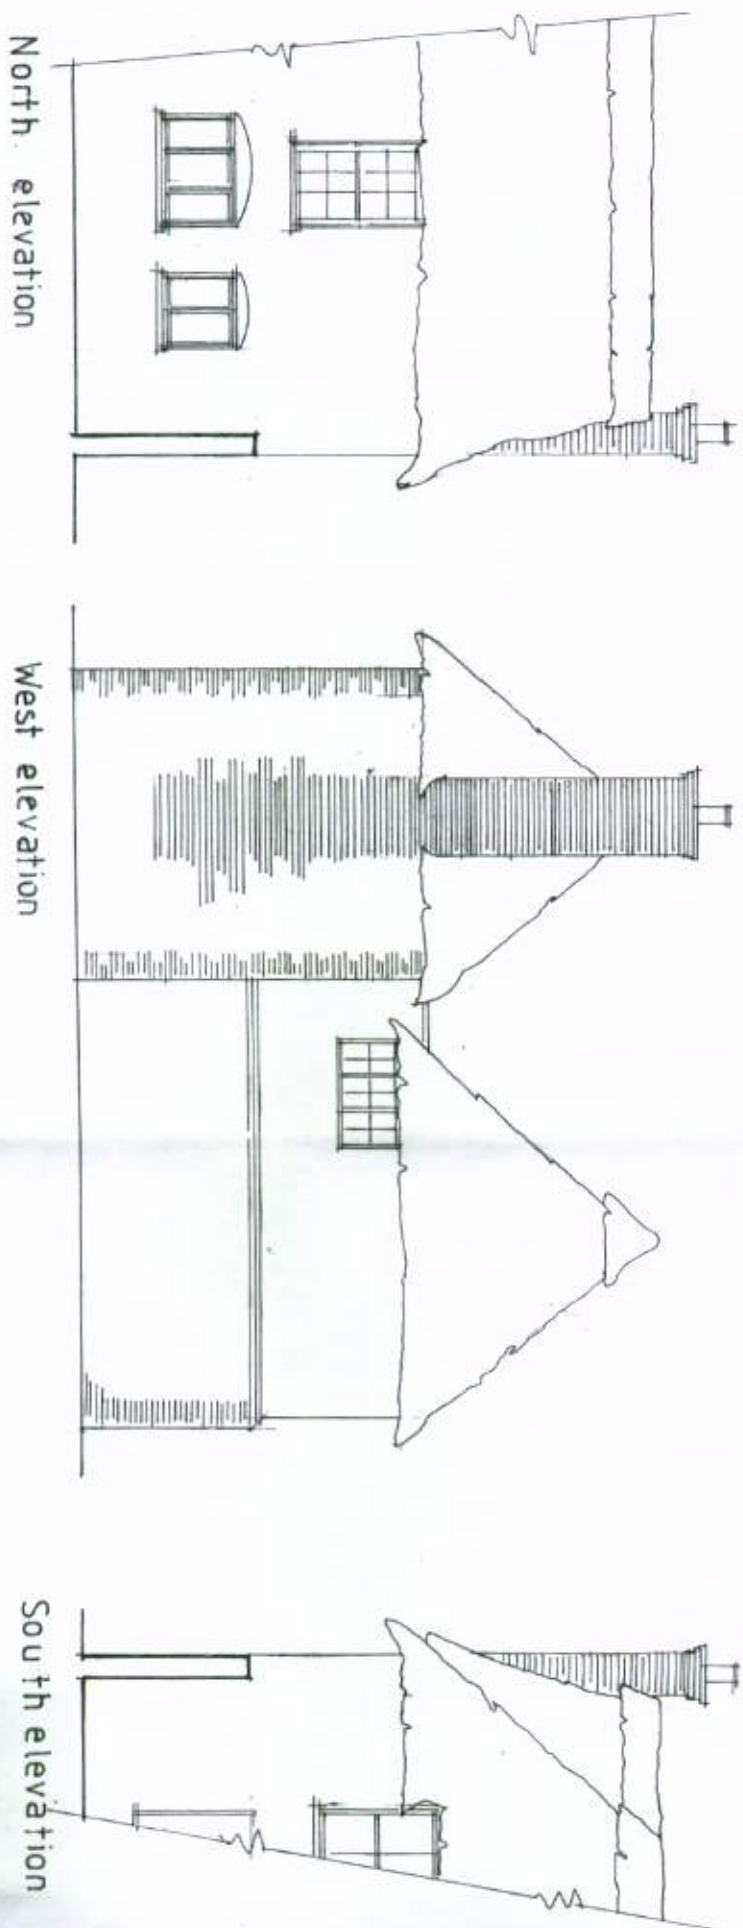

SCALE 1:100 A3

0 5 10m

R J C A

CHARTERED ARCHITECTS

LIME KILN BARN COLWORTH

CHICHESTER PO20 2DS WEST SUSSEX

TEL: 01243 - 787011 FAX: 01243 - 787022

'The Chose' 101 North Bersted Street
Elevations as existing
Drawing no. 2011-50-01

