




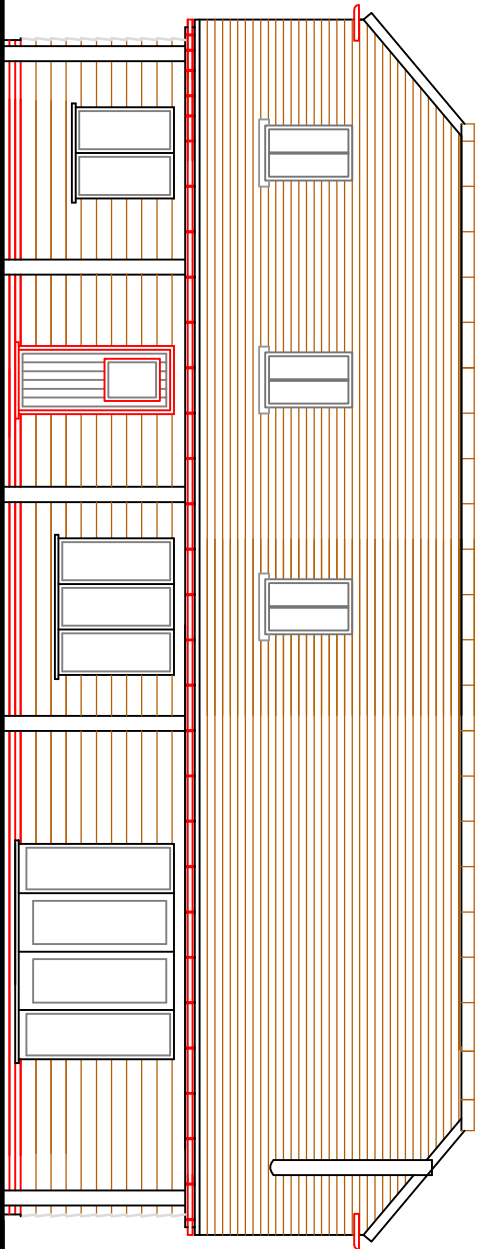


North West

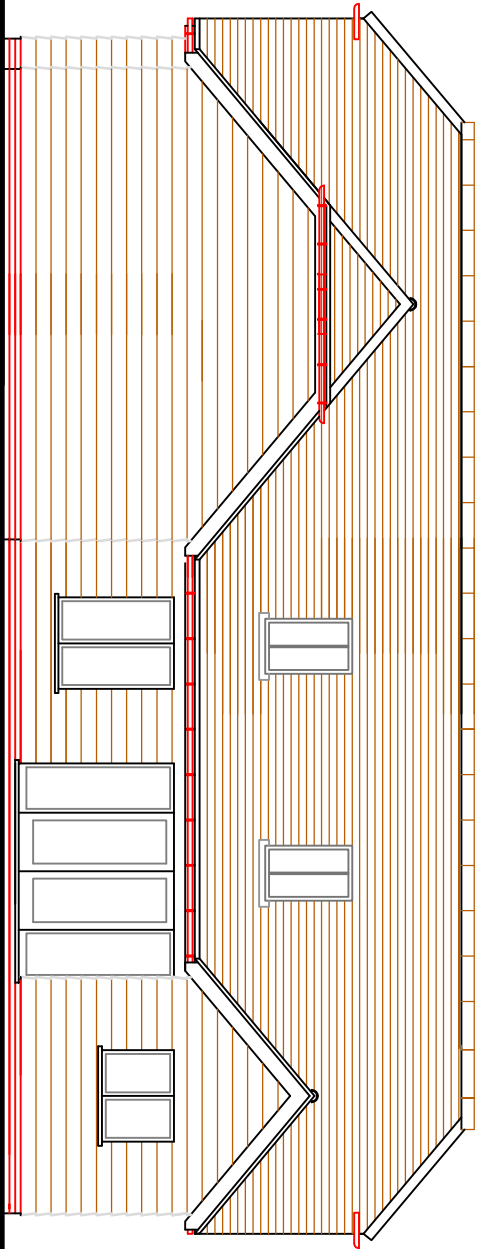


South East

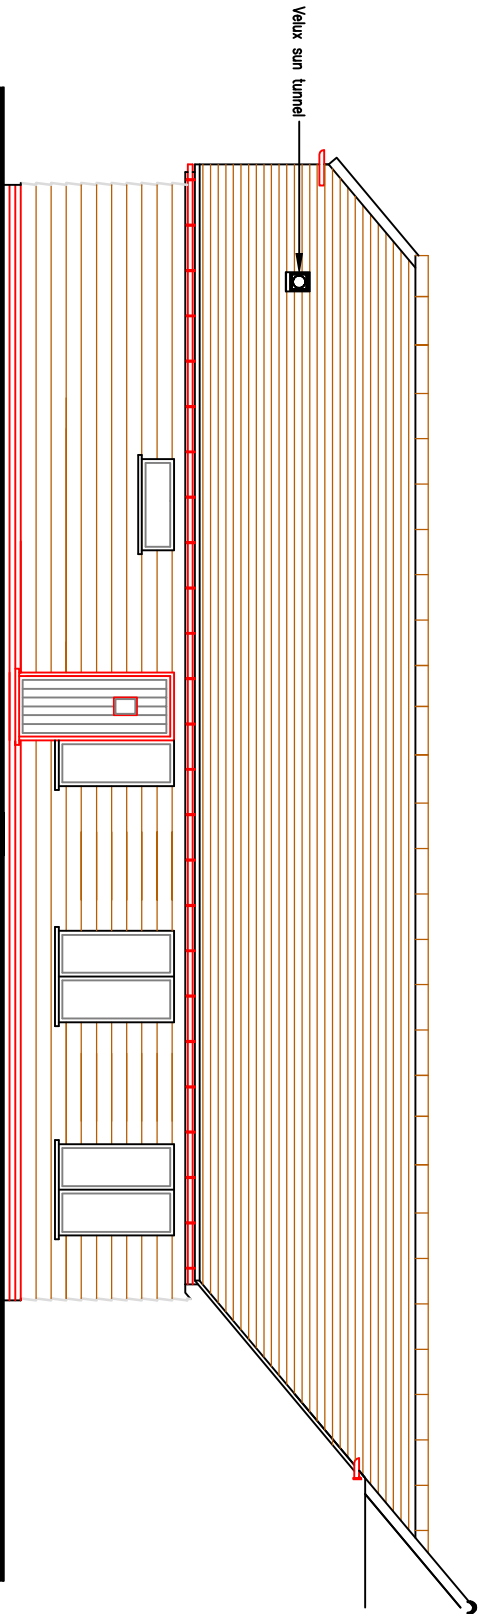


North East of Berry Lane part

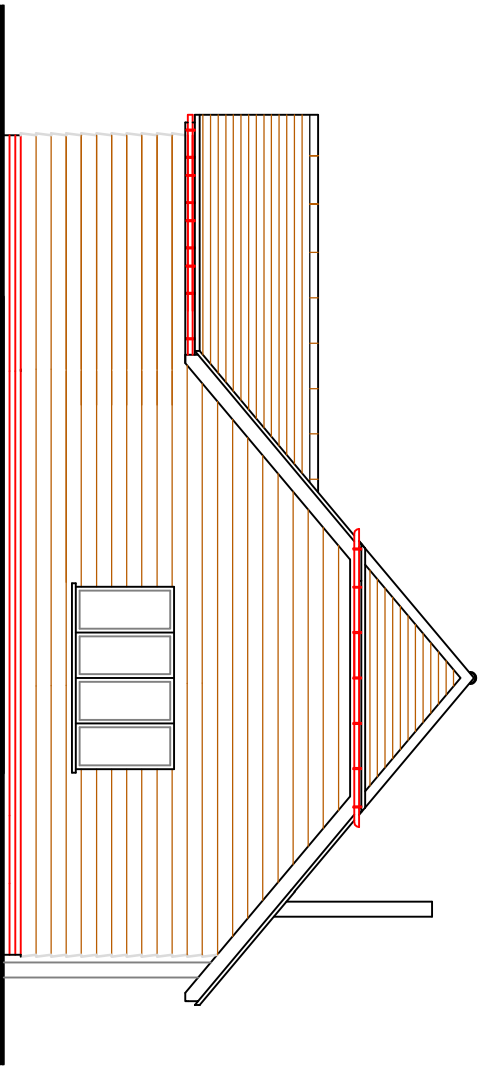

North East of gable part

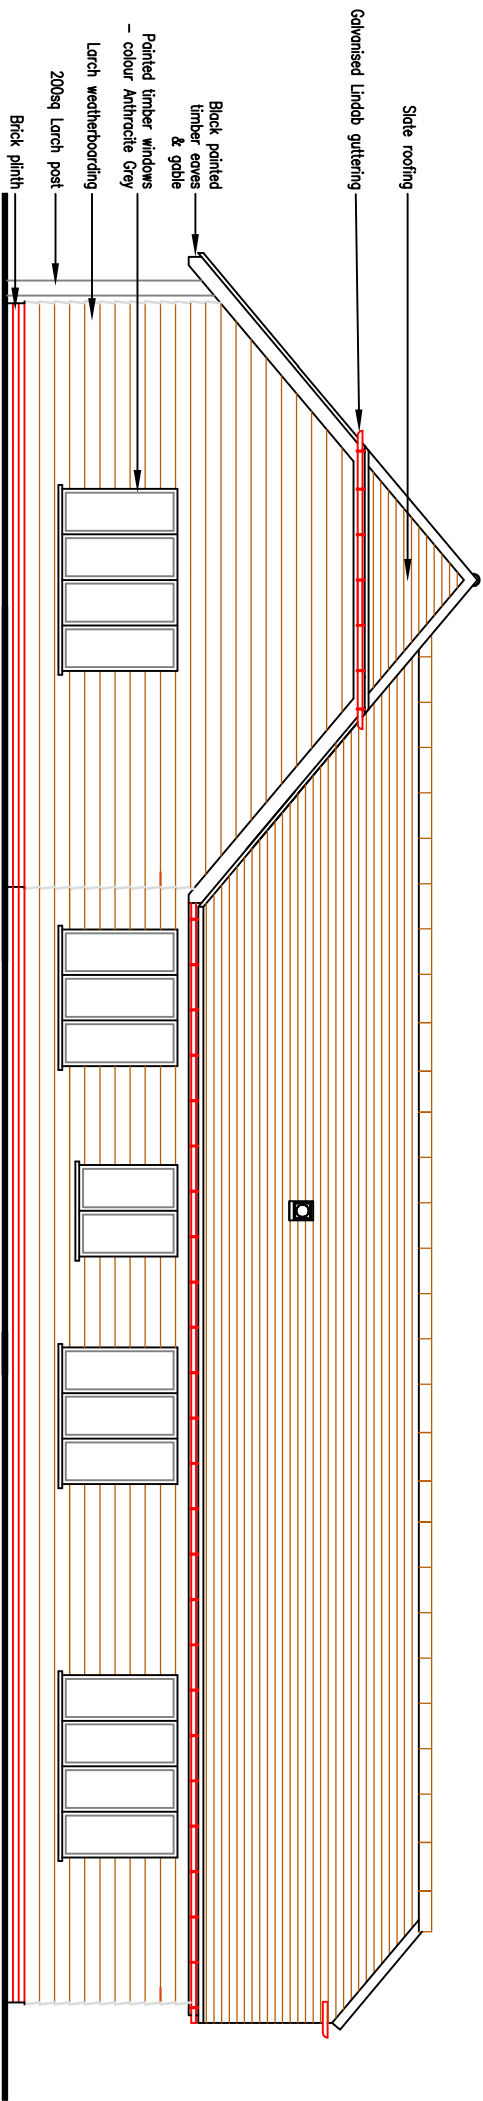

South West - Berry Lane

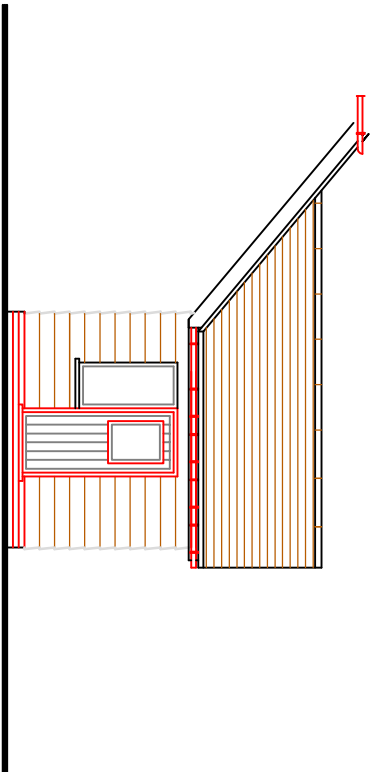

South West - Utility

CLIENT		PROJECT		TITLE	
M. GRANGER		BERRY LANE NORTH BERS TED		ELEVATIONS	
DRAWN BY		CHECKED BY		DATE	
SJ		SJ		05.02.2020	
SCALE		DRAWING NUMBER		DATE	
1:100@A3		SE		05.02.2020	

STEPHEN JUPP MKTP1
CHARTERED TOWN PLANNER
348 CHICHESTER ROAD, BOGNOR REGIS
West Sussex PO21 5BX
Tel 01243 822113
Email: steve@planning-solutions.co.uk
www.planning-solutions.co.uk