

Project:
Energie Fitness

Project Address:
Energie Fitness
Unit 8
Clock Park
Shripney Road
Bersted
PO22 9NH

Drawing:
Side Elevation
- Proposed

Drawing No.
EF03


Scale:
1:50@A3

Drawings produced by
Tracy Johnson

Telephone: 01376 332121

Do not manufacture from these drawings,
full site survey will be required by
signage contractor.

Side Elevation Plan - Proposed

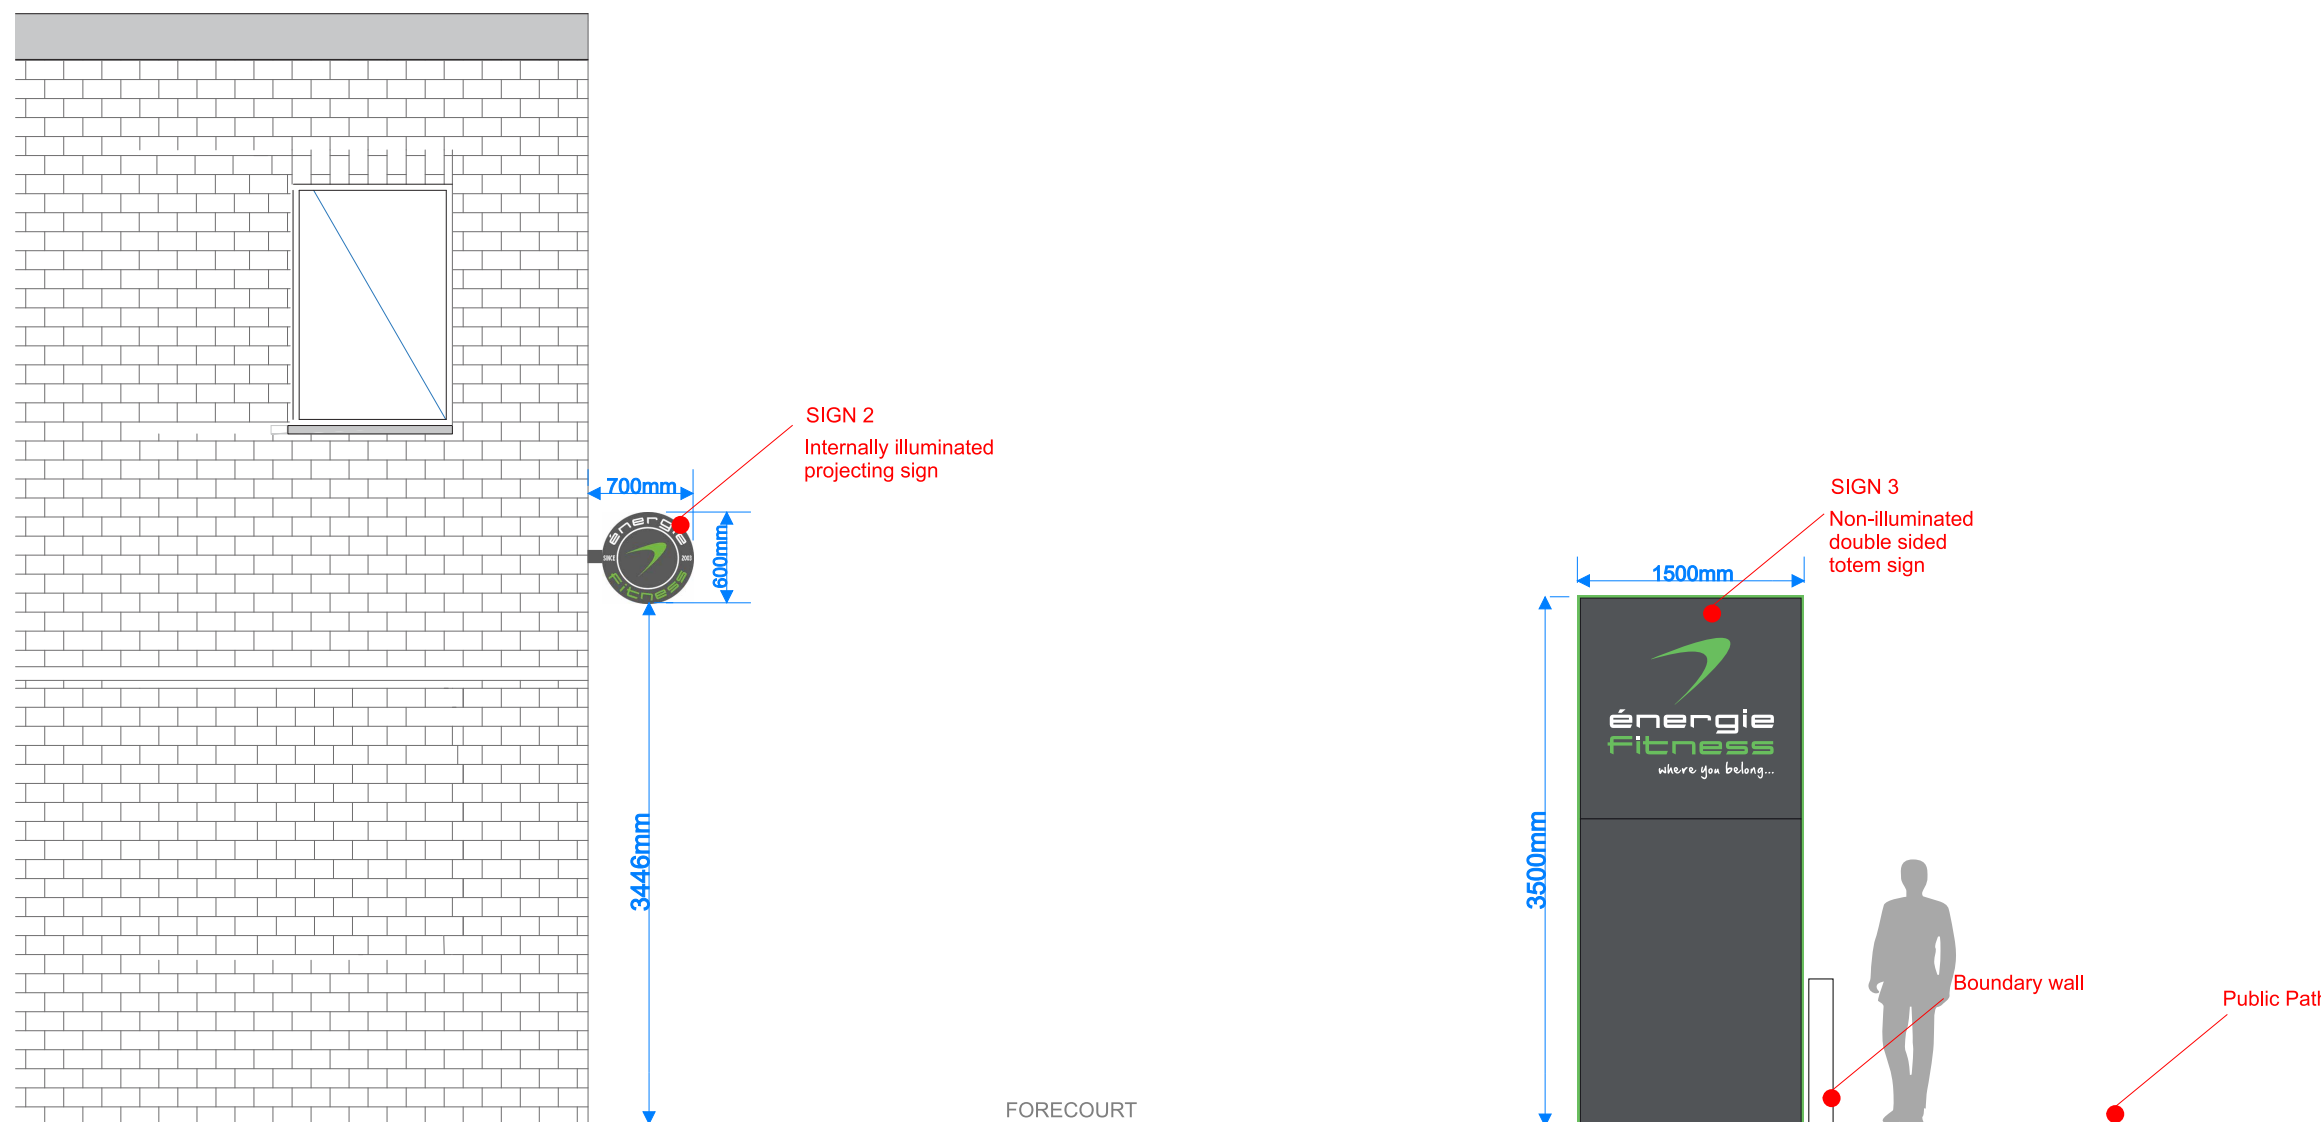

SCALE BAR

