



Sign 2 - Double Sided Projecting Sign

Folded aluminium panels with stencil cut, pushed through acrylic letters with green translucent vinyl applied to face (Fitness & logo only).

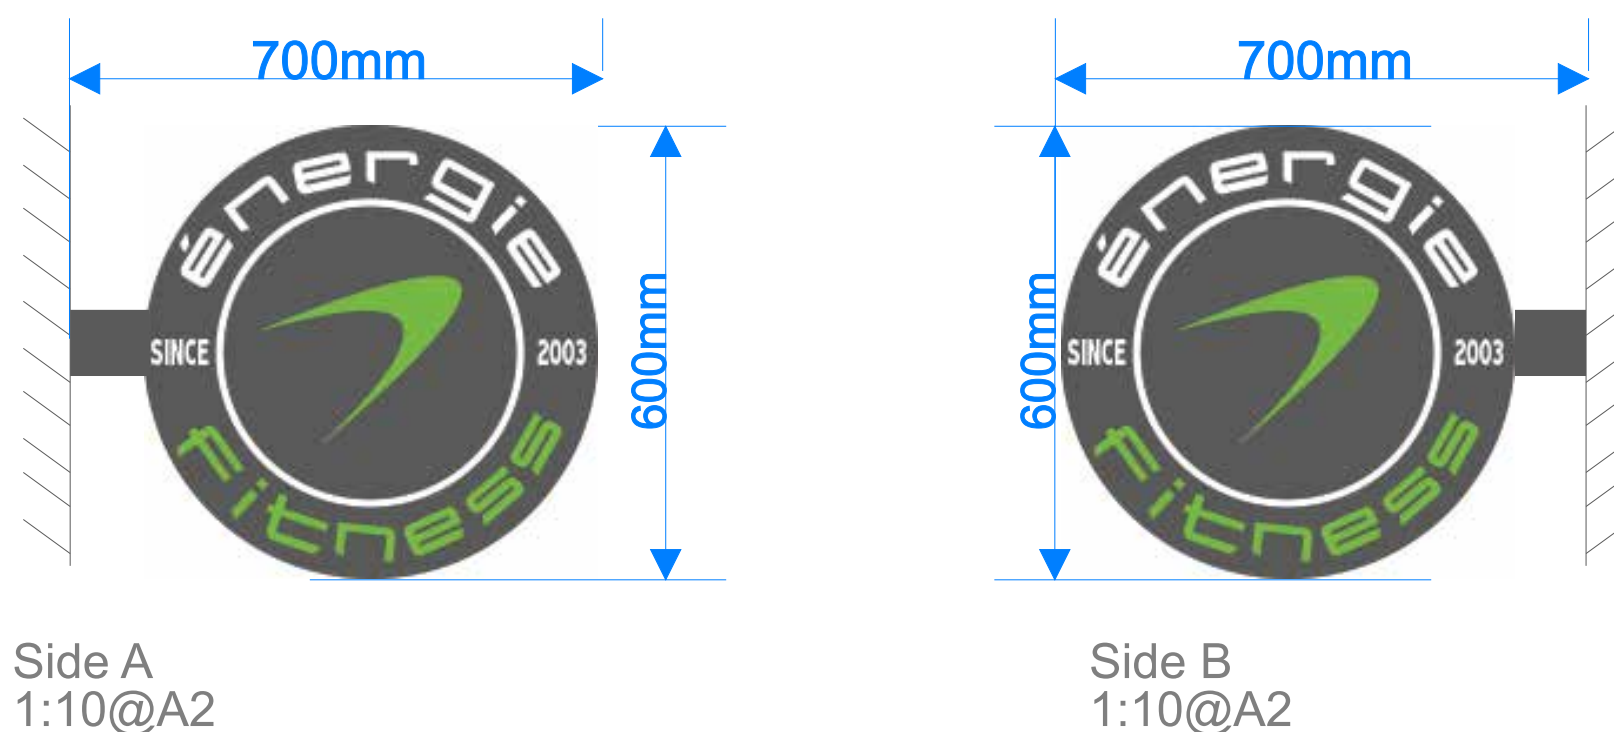

Section Through

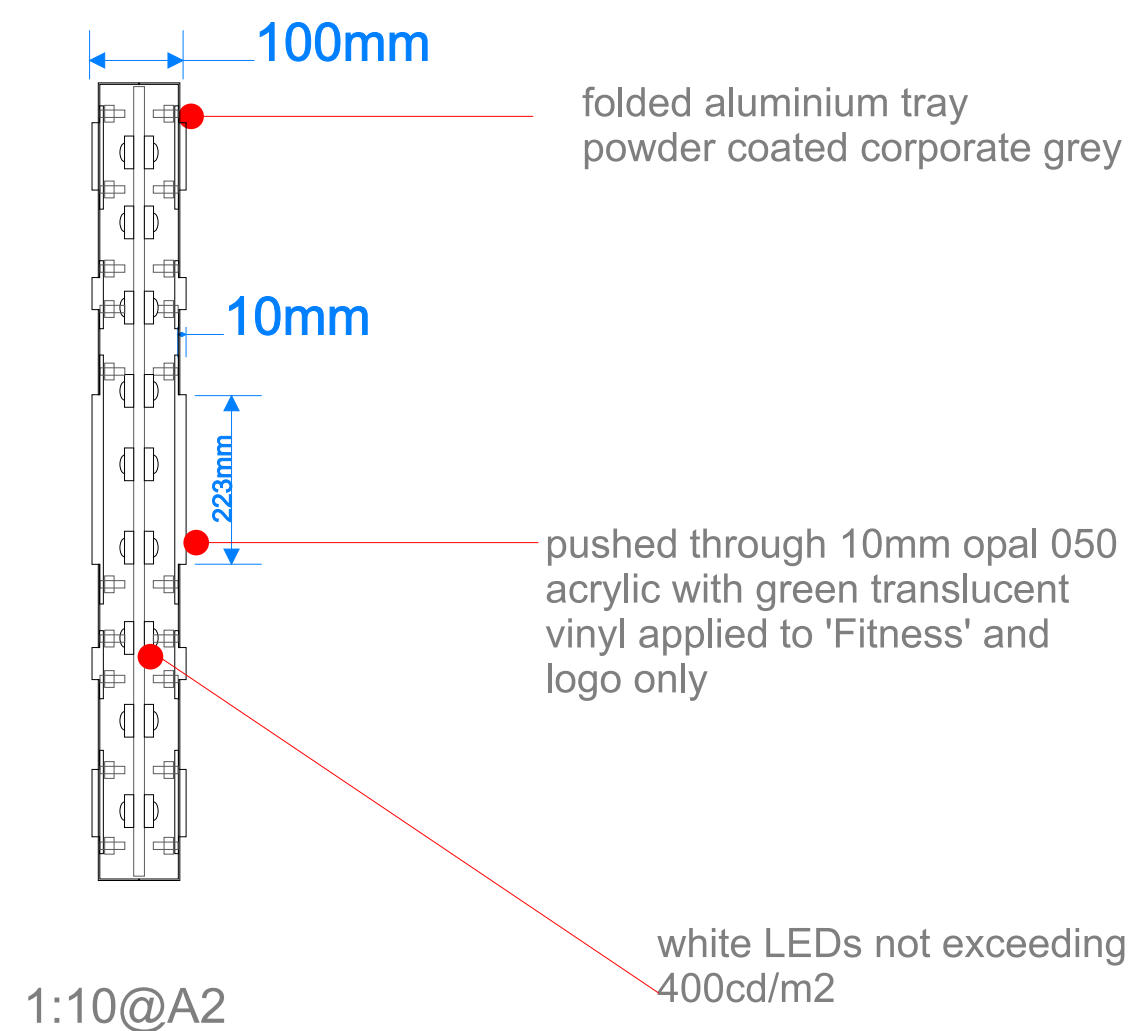

Indicative view (NTS)



Project:

Energie Fitness

Project Address:

Energie Fitness
Unit 8
Clock Park
Shripney Road
Bersted
PO22 9NH

Drawing:

Signage Details
Sign 2

Drawing No.

EF07

Scale:

1:20@A2

Drawings produced by
Tracy Johnson

Telephone: 01376 332121

Do not manufacture from these drawings,
full site survey will be required by
signage contractor.