


Sign 3 - Double Sided Totem Sign


Non-illuminated folded aluminium panels with fret cut acrylic letters fitted to face on nylon locator fixings.



Side A
Scale:1:20@A2

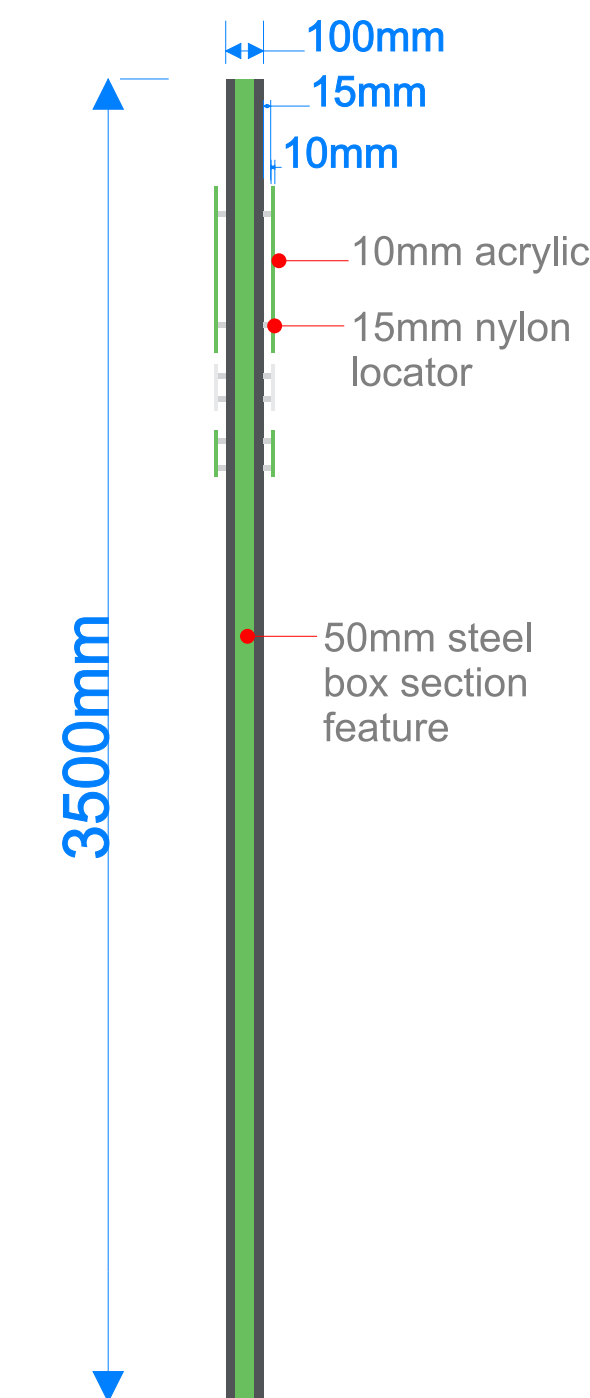

Side View
Scale:1:20@A2

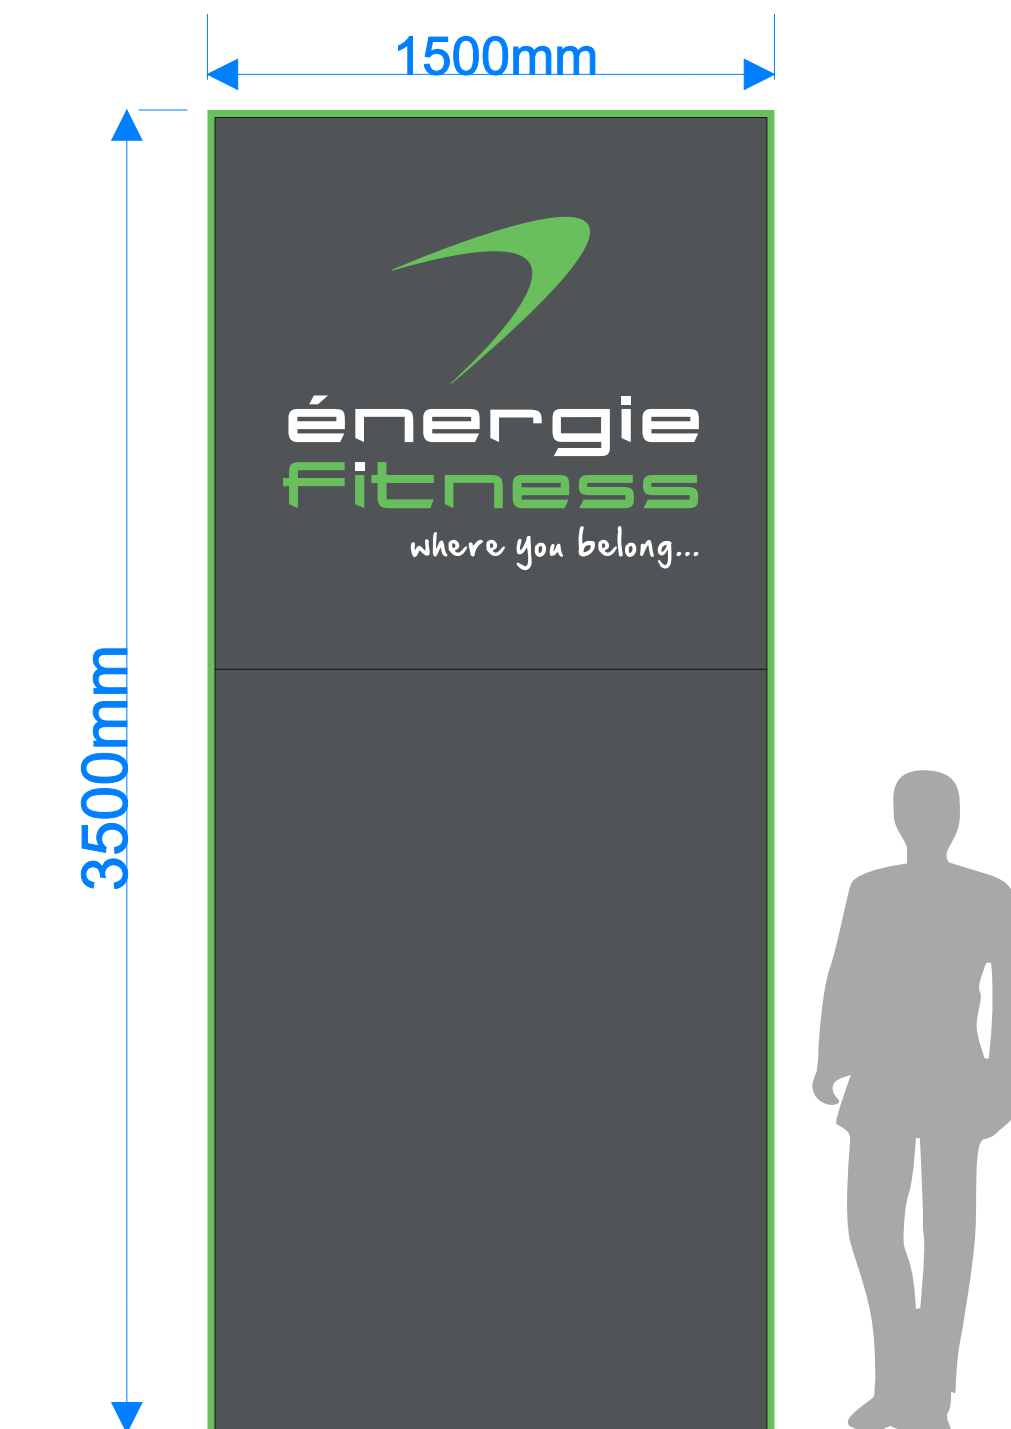

Side B
Scale:1:20@A2

Project:

Energie Fitness

Project Address:

Energie Fitness
Unit 8
Clock Park
Shripney Road
Bersted
PO22 9NH

Drawing:

Signage Details
Sign 3

Drawing No.

EF08

Scale:

1:20@A2

Drawings produced by
Tracy Johnson

Telephone: 01376 332121

Do not manufacture from these drawings,
full site survey will be required by
signage contractor.