


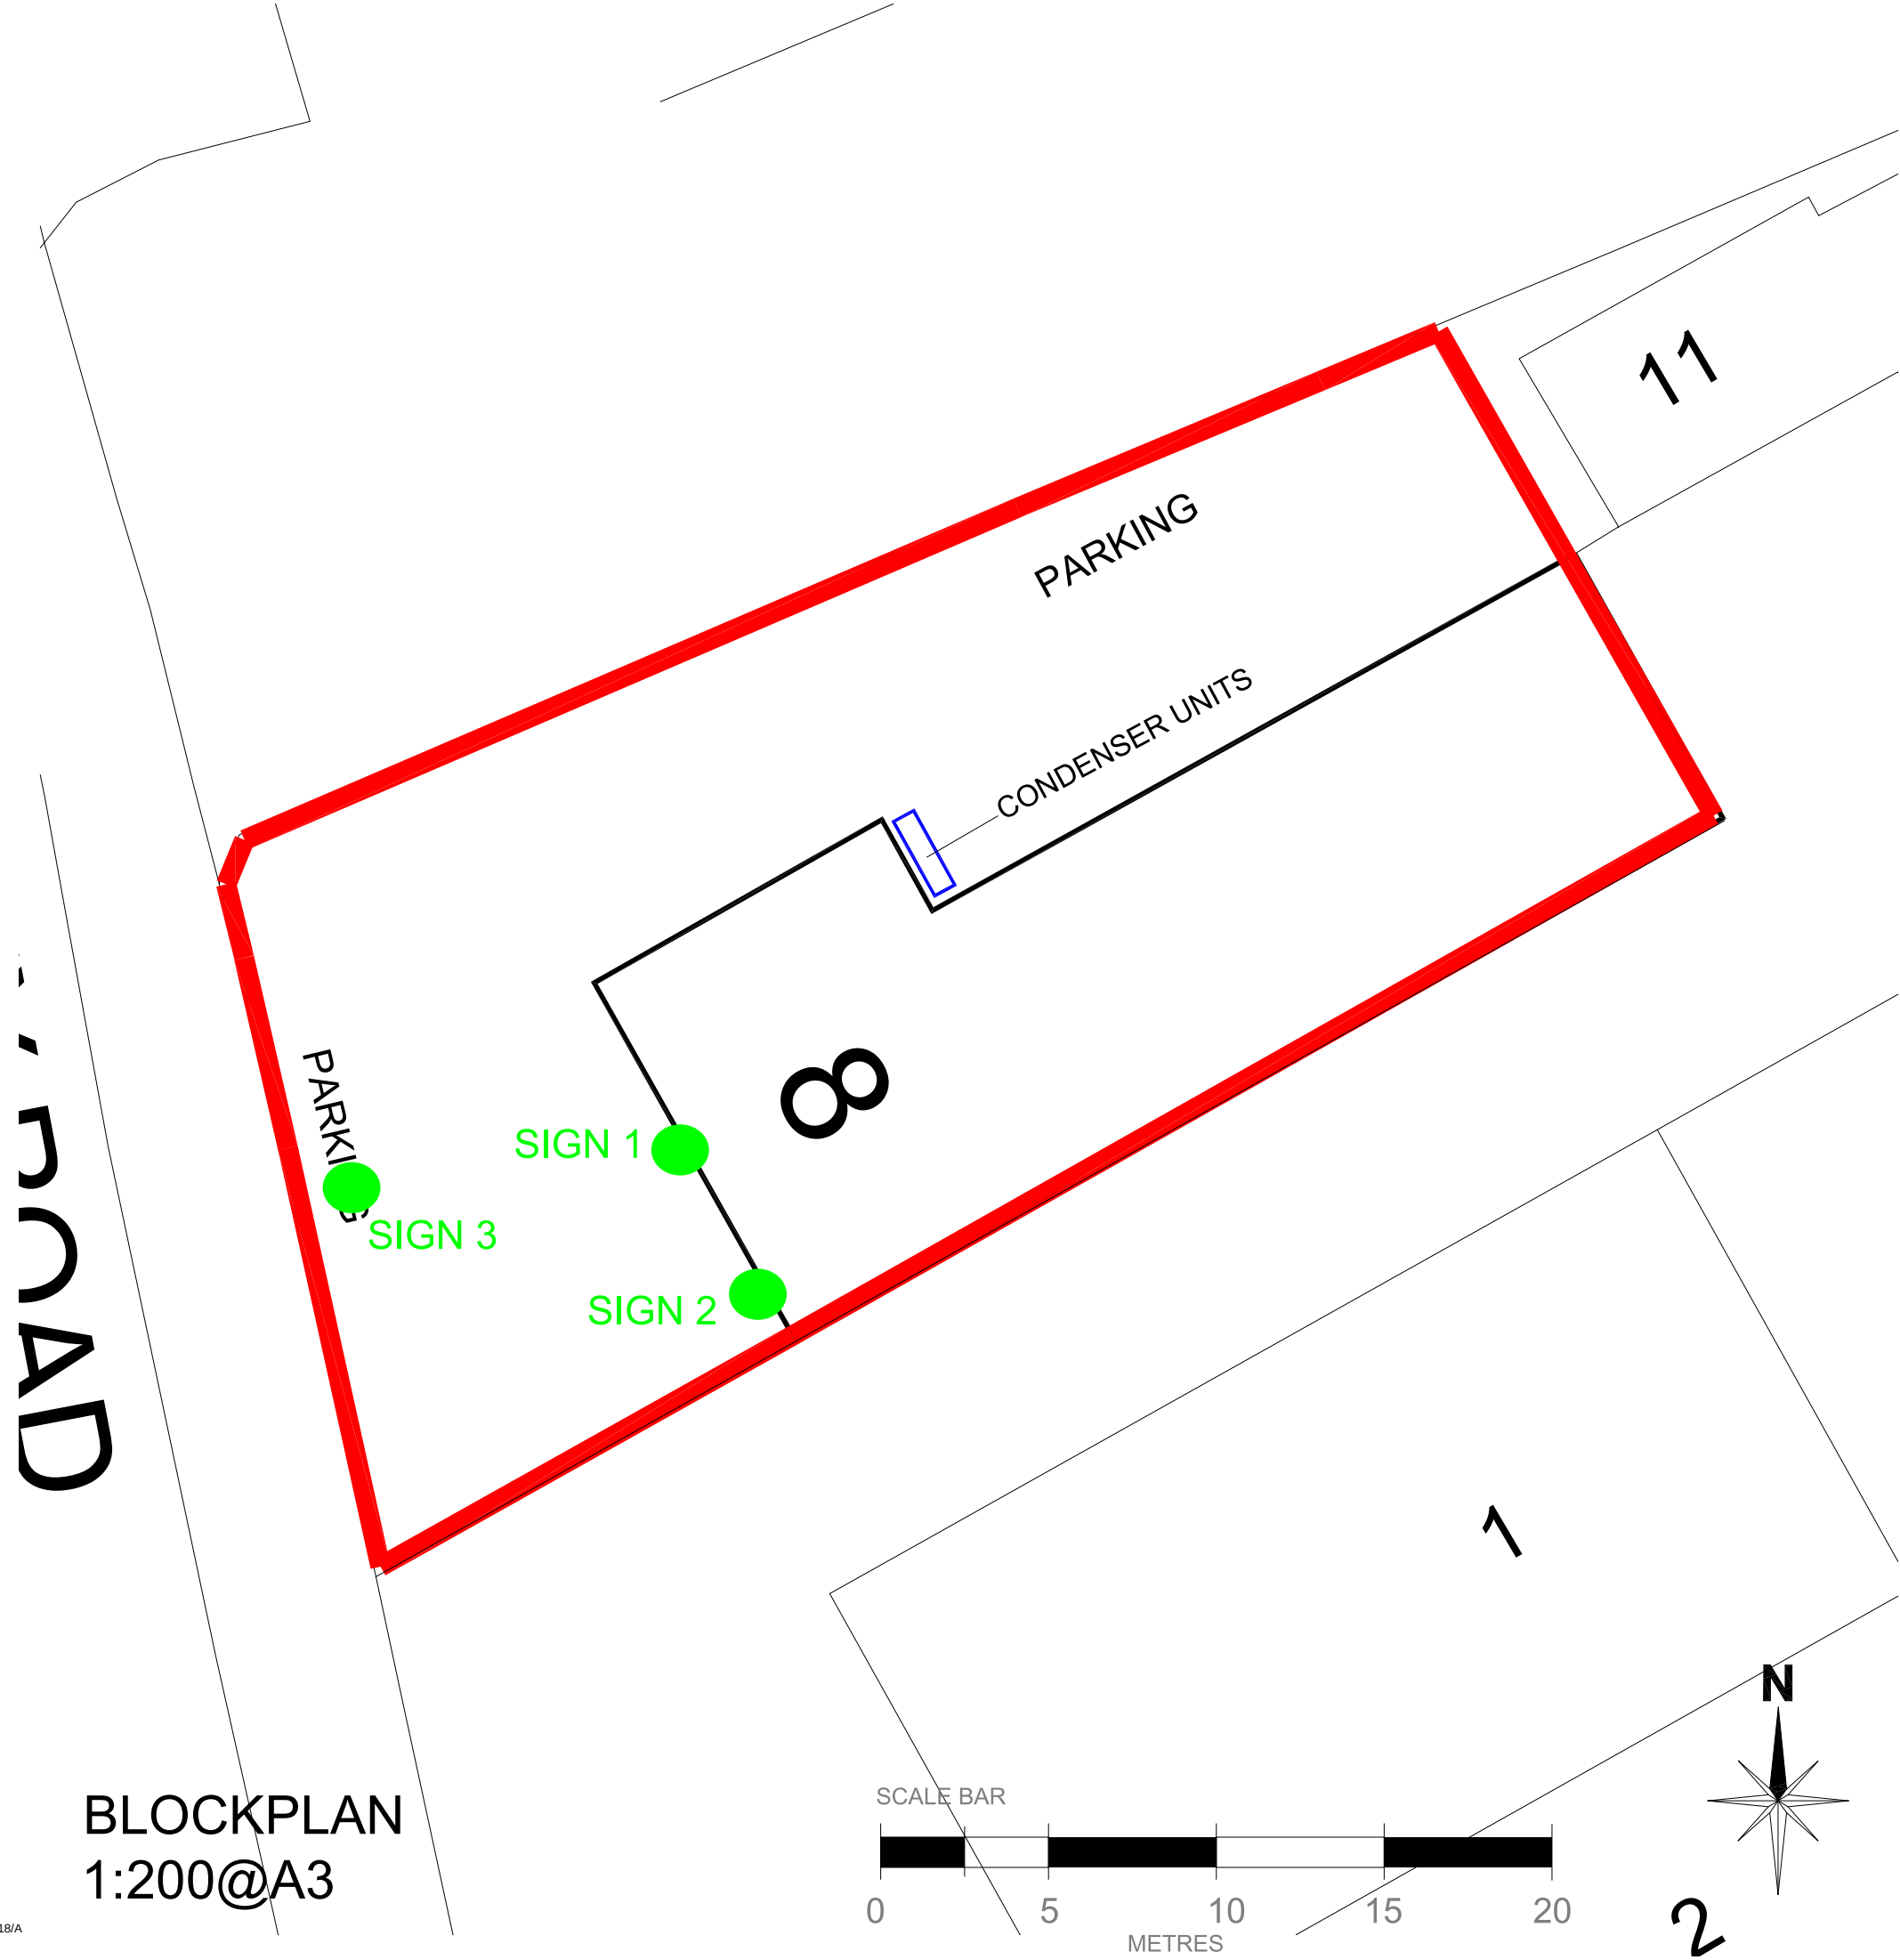

BLOCKPLAN
1:200@A3

Project:
Energie Fitness

Project Address:
Energie Fitness
Unit 8
Clock Park
Shripney Road
Bersted
PO22 9NH

Drawing:
BLOCK PLAN

Drawing No.
PLAN_1

Scale:
1:200@A3

Drawings produced by
Tracy Johnson
Telephone: 01376 332121
Do not manufacture from these drawings,
full site survey will be required by
signage contractor.