



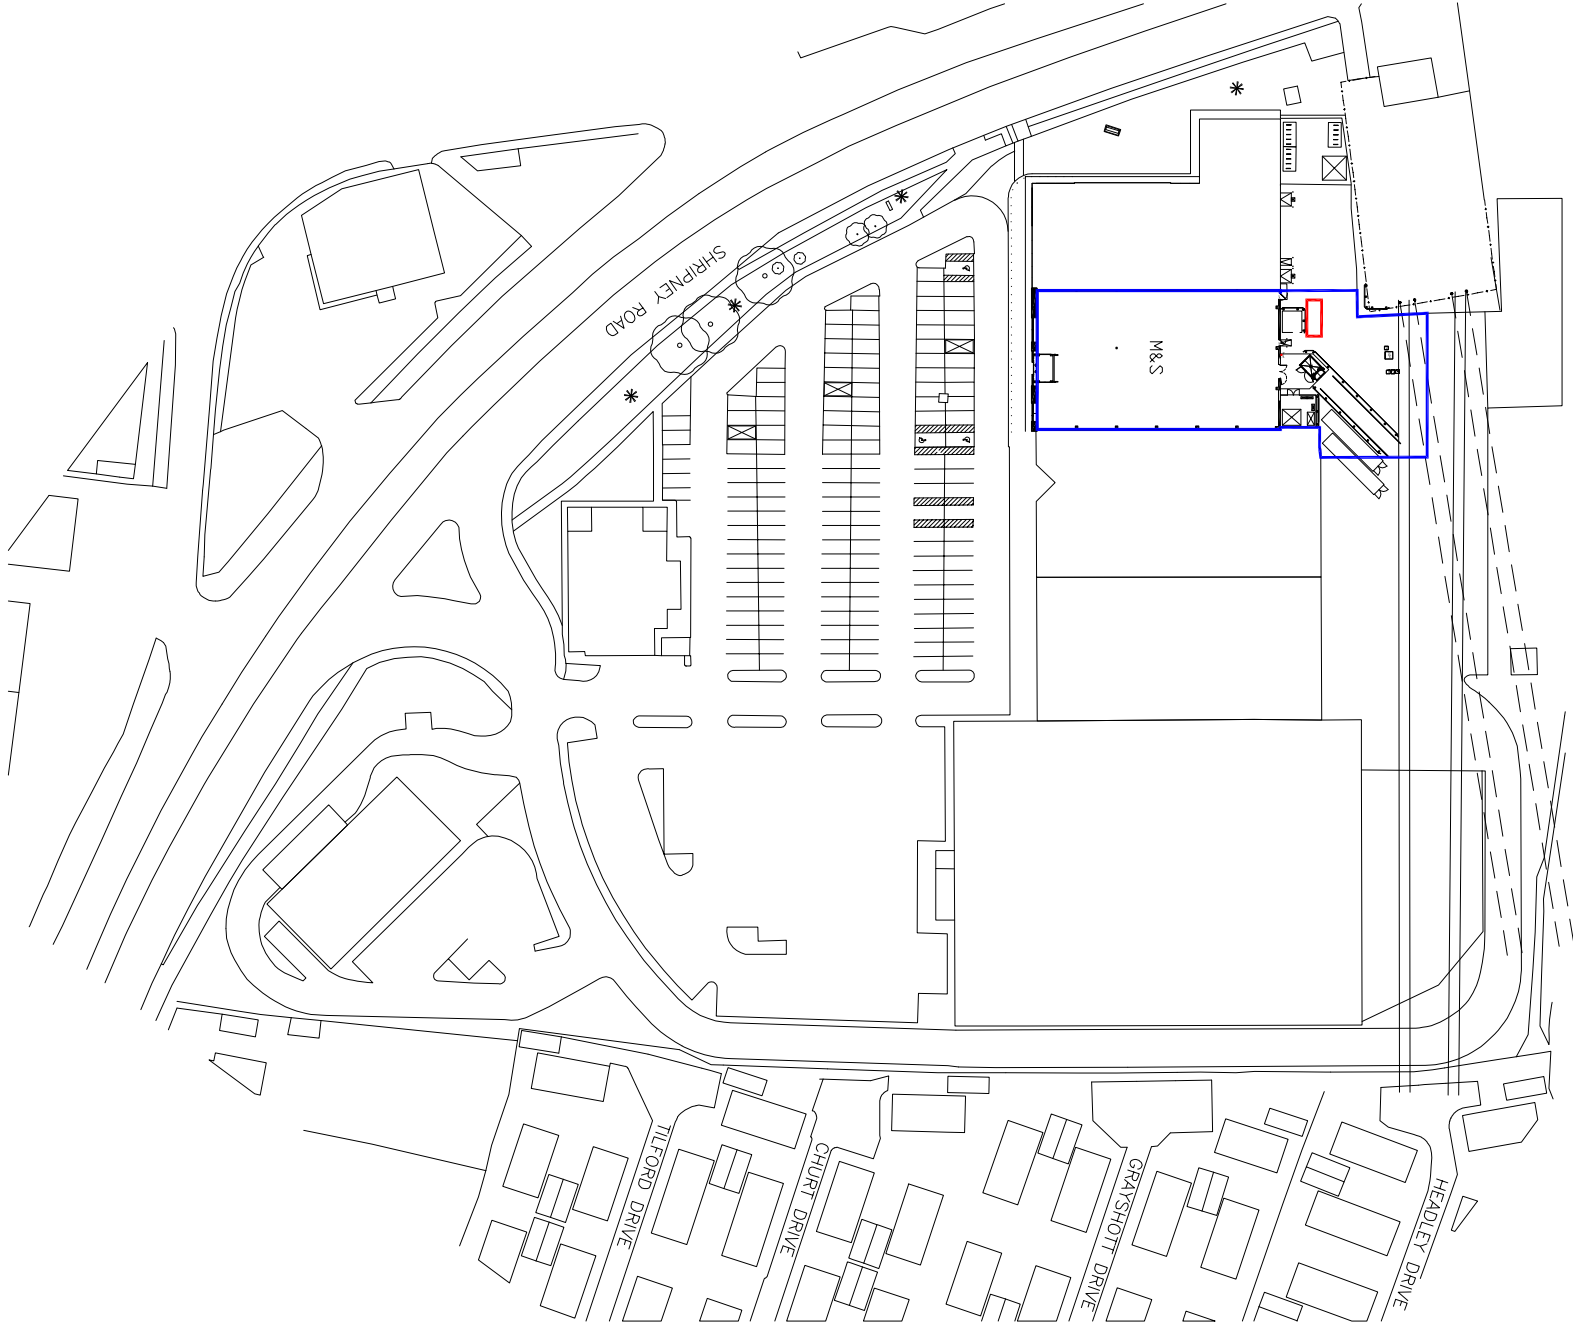


LOCATION PLAN
SCALE 1:1250

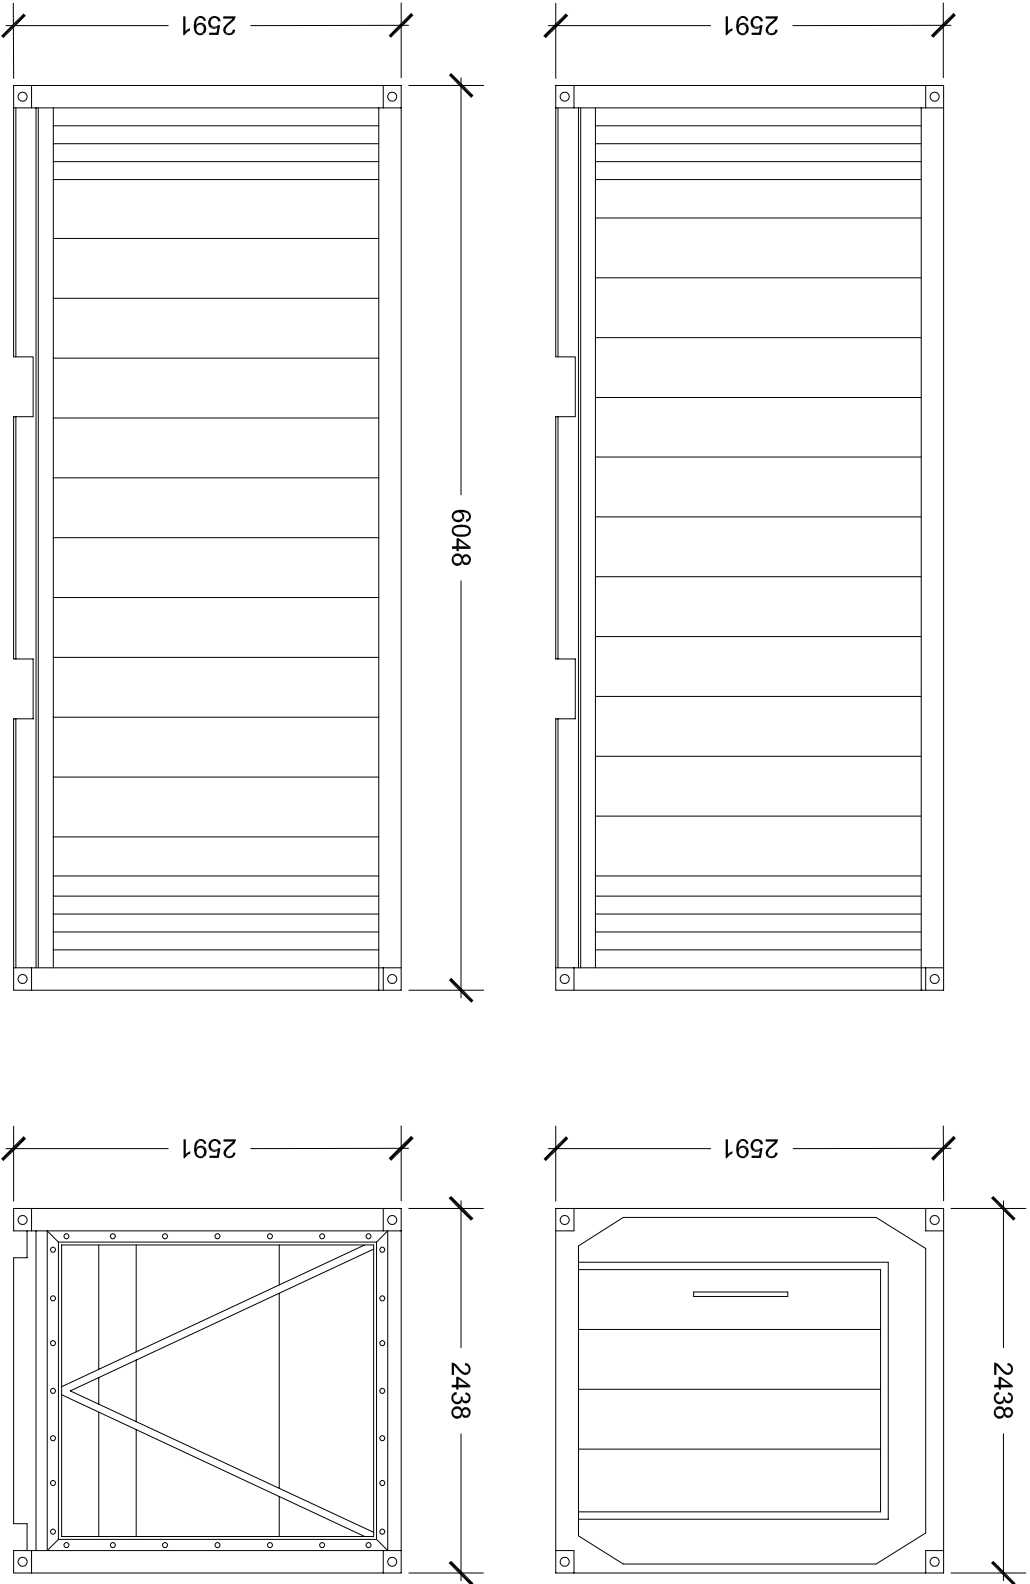


PROPOSED CONTAINER ELEVATIONS
SCALE 1:50

LARGE SUB-STATION AND ELECTRICAL
PILION

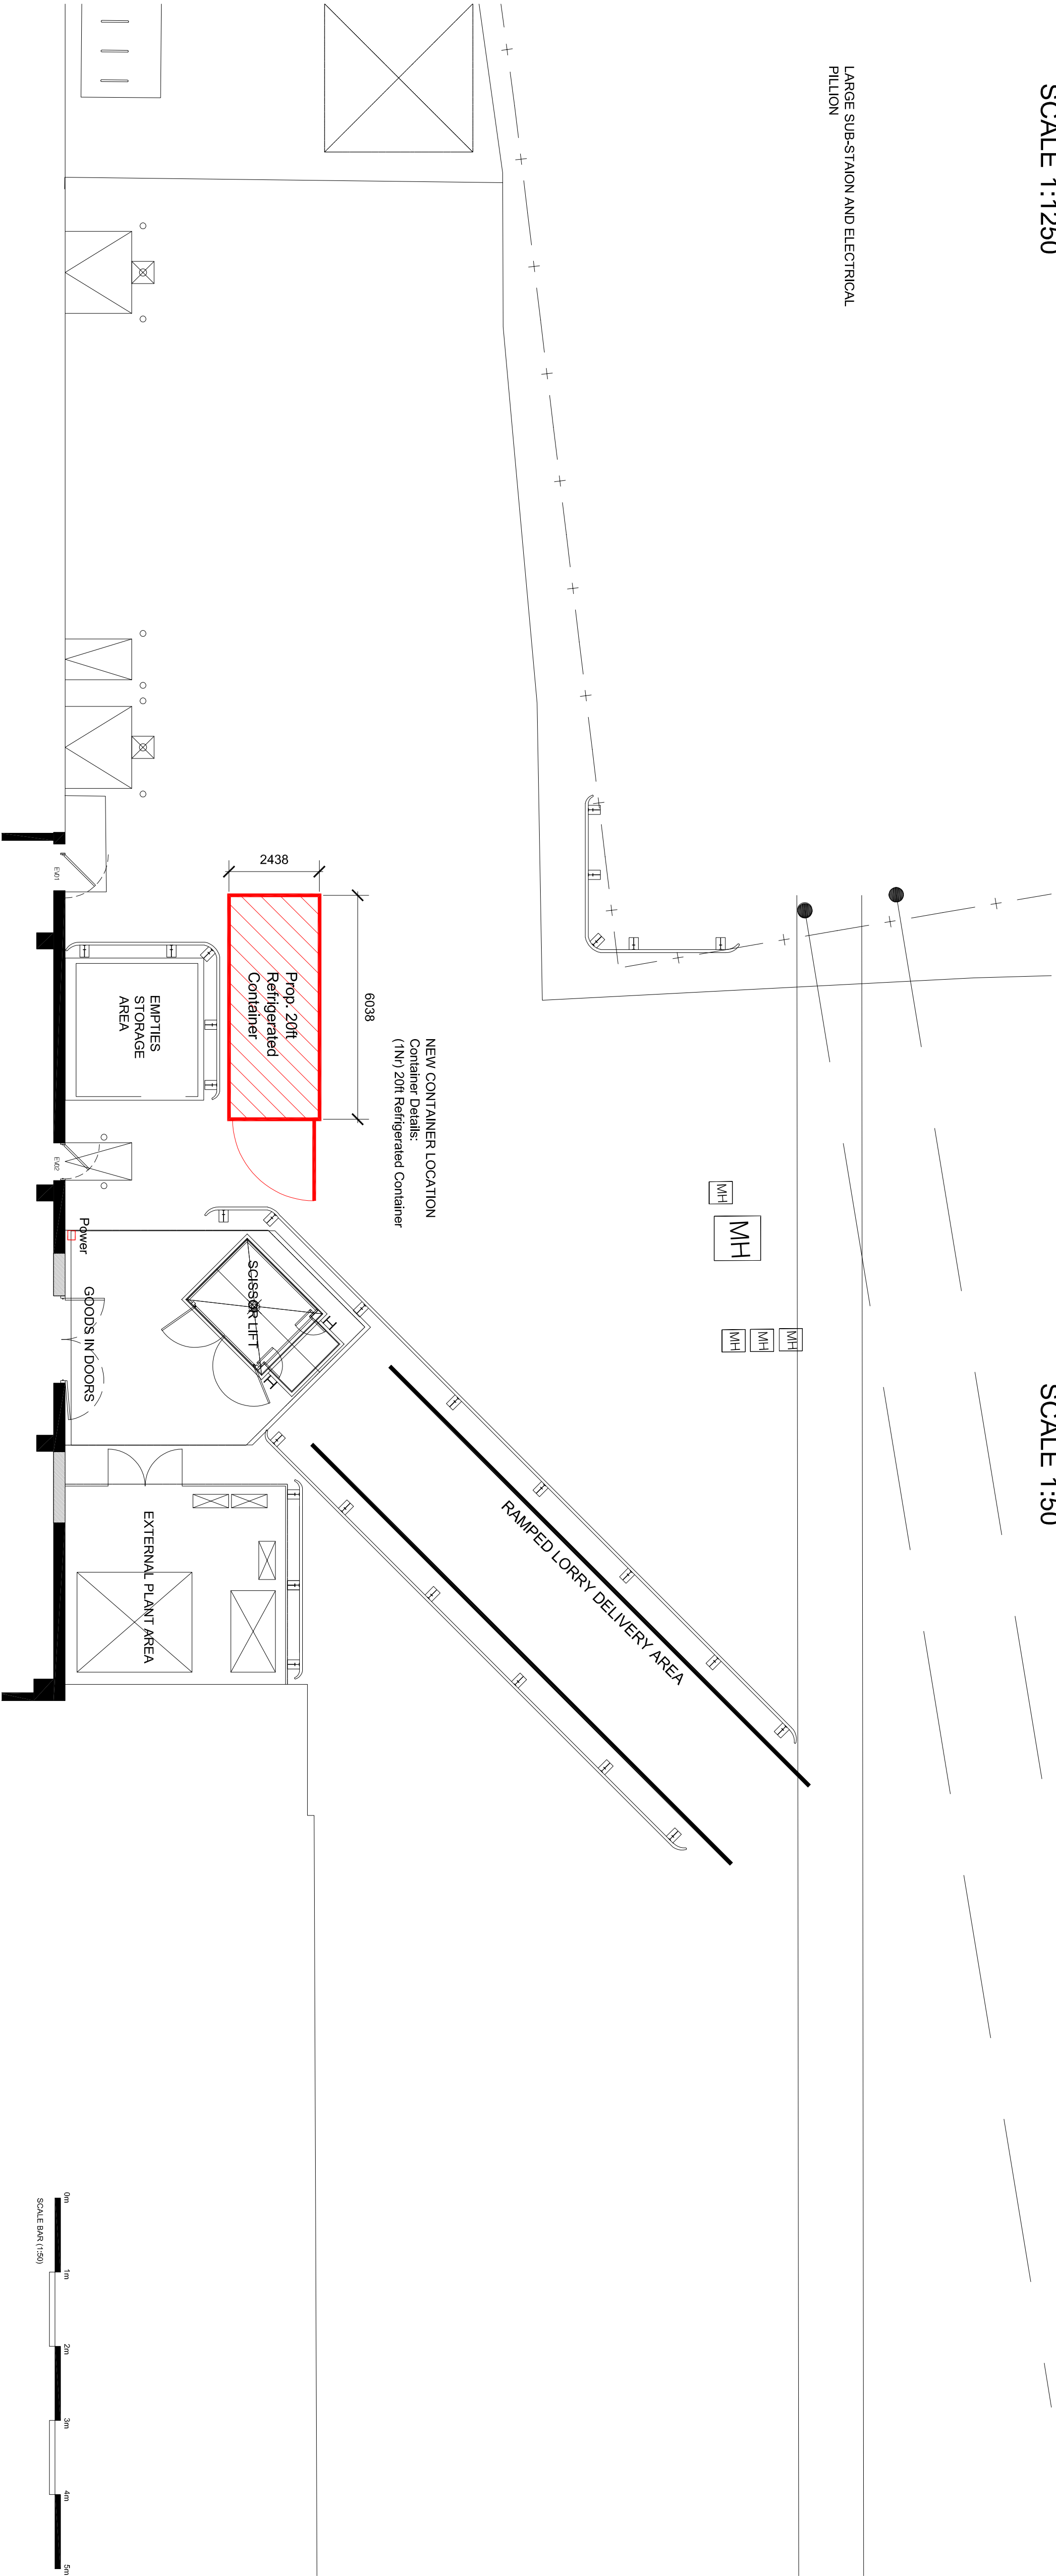

PROPOSED SERVICE YARD LAYOUT PLAN
SCALE - 1:100

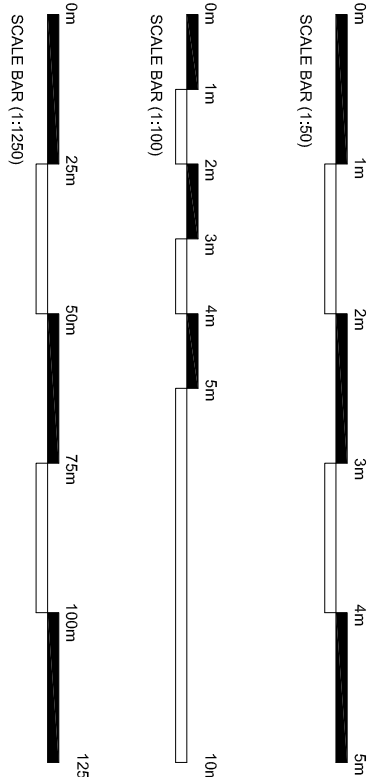

M&S

EST. 1884

STORE NAME

M&S Bognor Regis SF

COUNTRY

UK

PROJECT

M&S Bognor Regis SF
Peak 2020

DRAWING

Proposed Peak Containers
Plans

CONSULTANT
Dartnall B3
DISCIPLINE DESCRIPTION
Architecture
CONSULTANT LOGO



SCALE	PAPER SIZE	DATE	DRAWN	CHECKED
As Stated A1	27.10.20	DH	MF	
STORE NUMBER	PROJECT No	DISCIPLINE CODE	DRAWING No	
1837	PEAK20	A	9002	
CONSULTANT PROJECT No		STATUS	REVISION	
14612		T	00	