


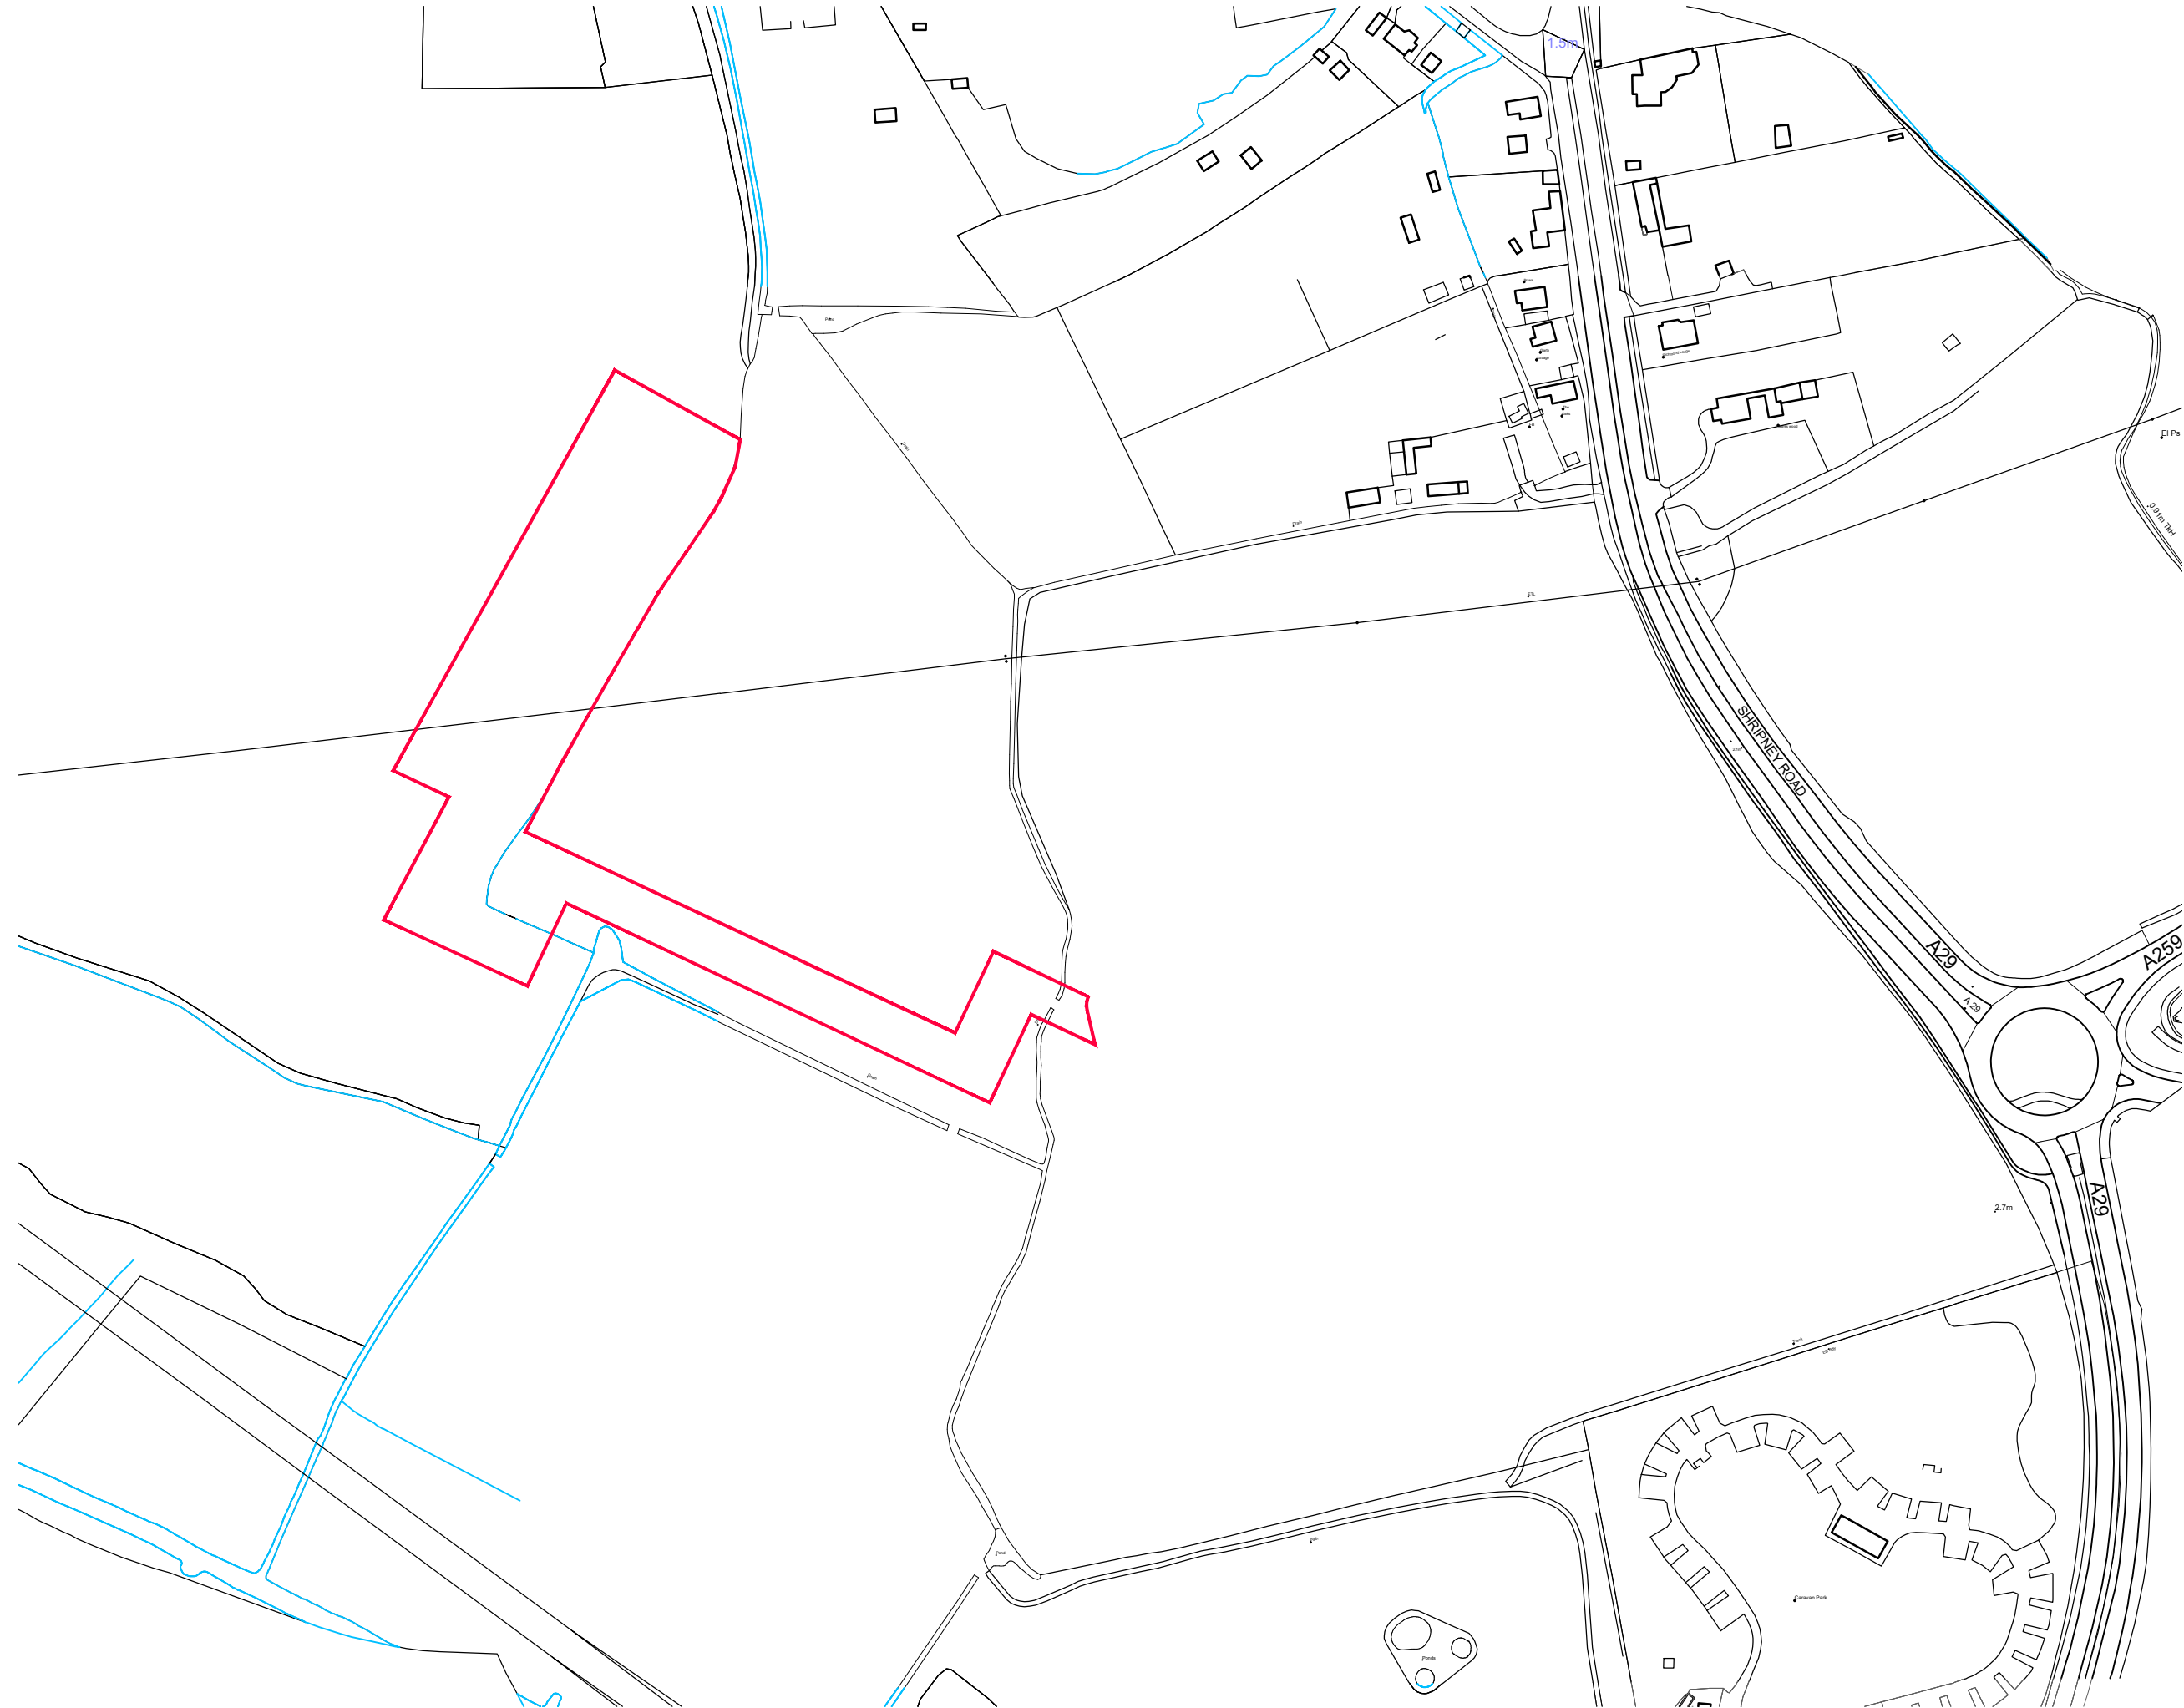

© Mountford Pigott LLP 2019 Reproduction in whole or in part by any means is prohibited without the prior permission of Mountford Pigott LLP.

This drawing is only to the stated scale if it is printed correctly. MPLLP cannot accept responsibility for the incorrect scaling of drawings printed by third parties.

All dimensions are in mm unless otherwise stated.

If this drawing forms part of an application for planning permission on behalf of the applicant named below, it shall not be used for any other purpose without the express permission of Mountford Pigott LLP.

This drawing may incorporate information from other professionals. Mountford Pigott LLP cannot accept responsibility for the integrity and accuracy of such information. Any clarification and/or additions that are required appertaining to such information should be sought from the relevant profession or their appointment representative as listed below.

LIST OF INFORMANTS :
OS MAP LICENCE NO. 100019980

REVISIONS	DATE	DRN	REV
APPLICATION BOUNDARY ADJUSTED	26.02.19	MW	A
ROAD NAMES ADDED	25.03.19	MW	B
APPLICATION LOCATION REVISED	07.01.20	MW	C
SCALE BAR AND NORTH ARROW ADDED	24.02.20	MW	D
BLUE LINE REMOVED AND SCALE ADJUSTED	19.03.20	MW	E

KEY:
 APPLICATION BOUNDARY

North



0 20m 40m 60m 80m 100m

MountfordPigott
Robustness. Reliability. Integrity.

TOP SOIL RELOCATION
LOCATION PLAN
1744-TS-P01-D

1:2500 @ A3
DRAWN BY MW 02.19

SALTBOX, BOGNOR REGIS