




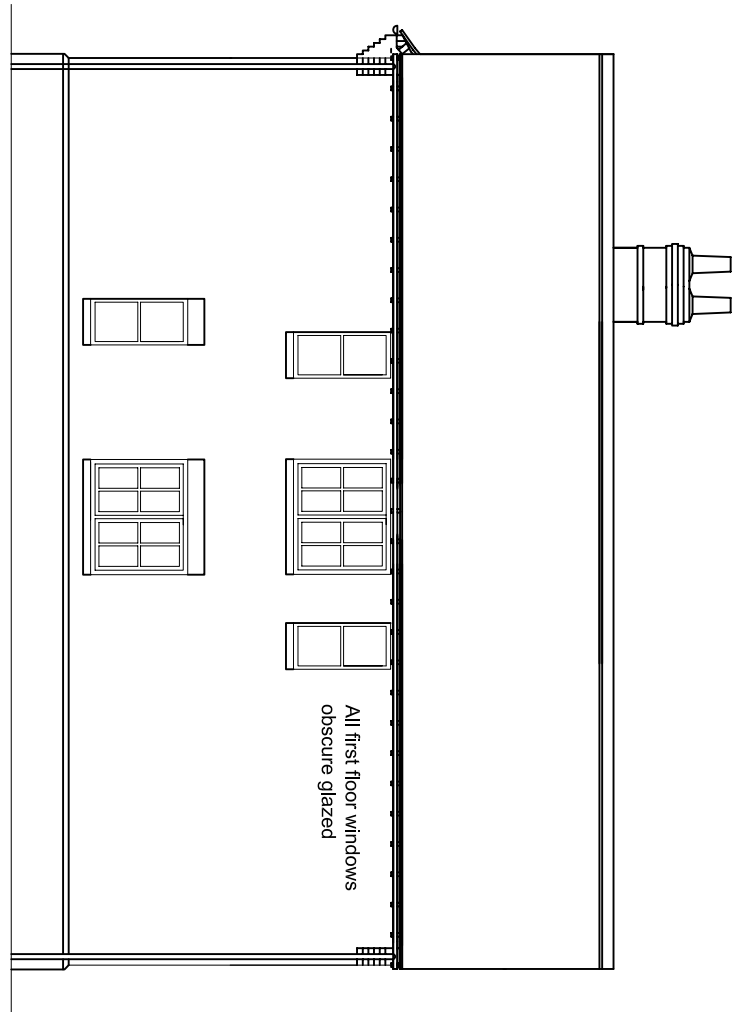


North Elevation

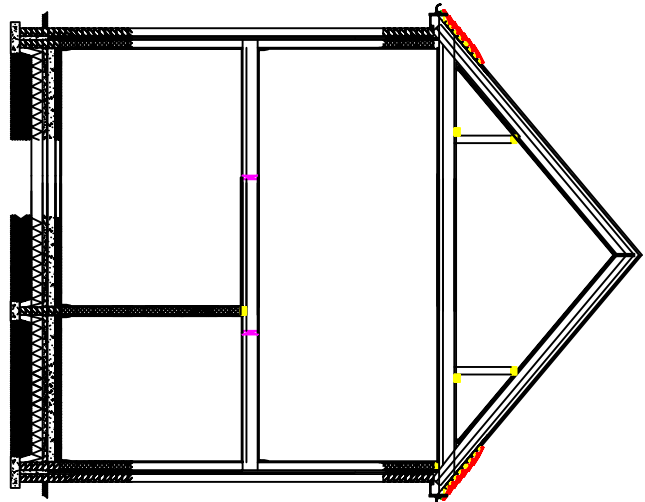


Section

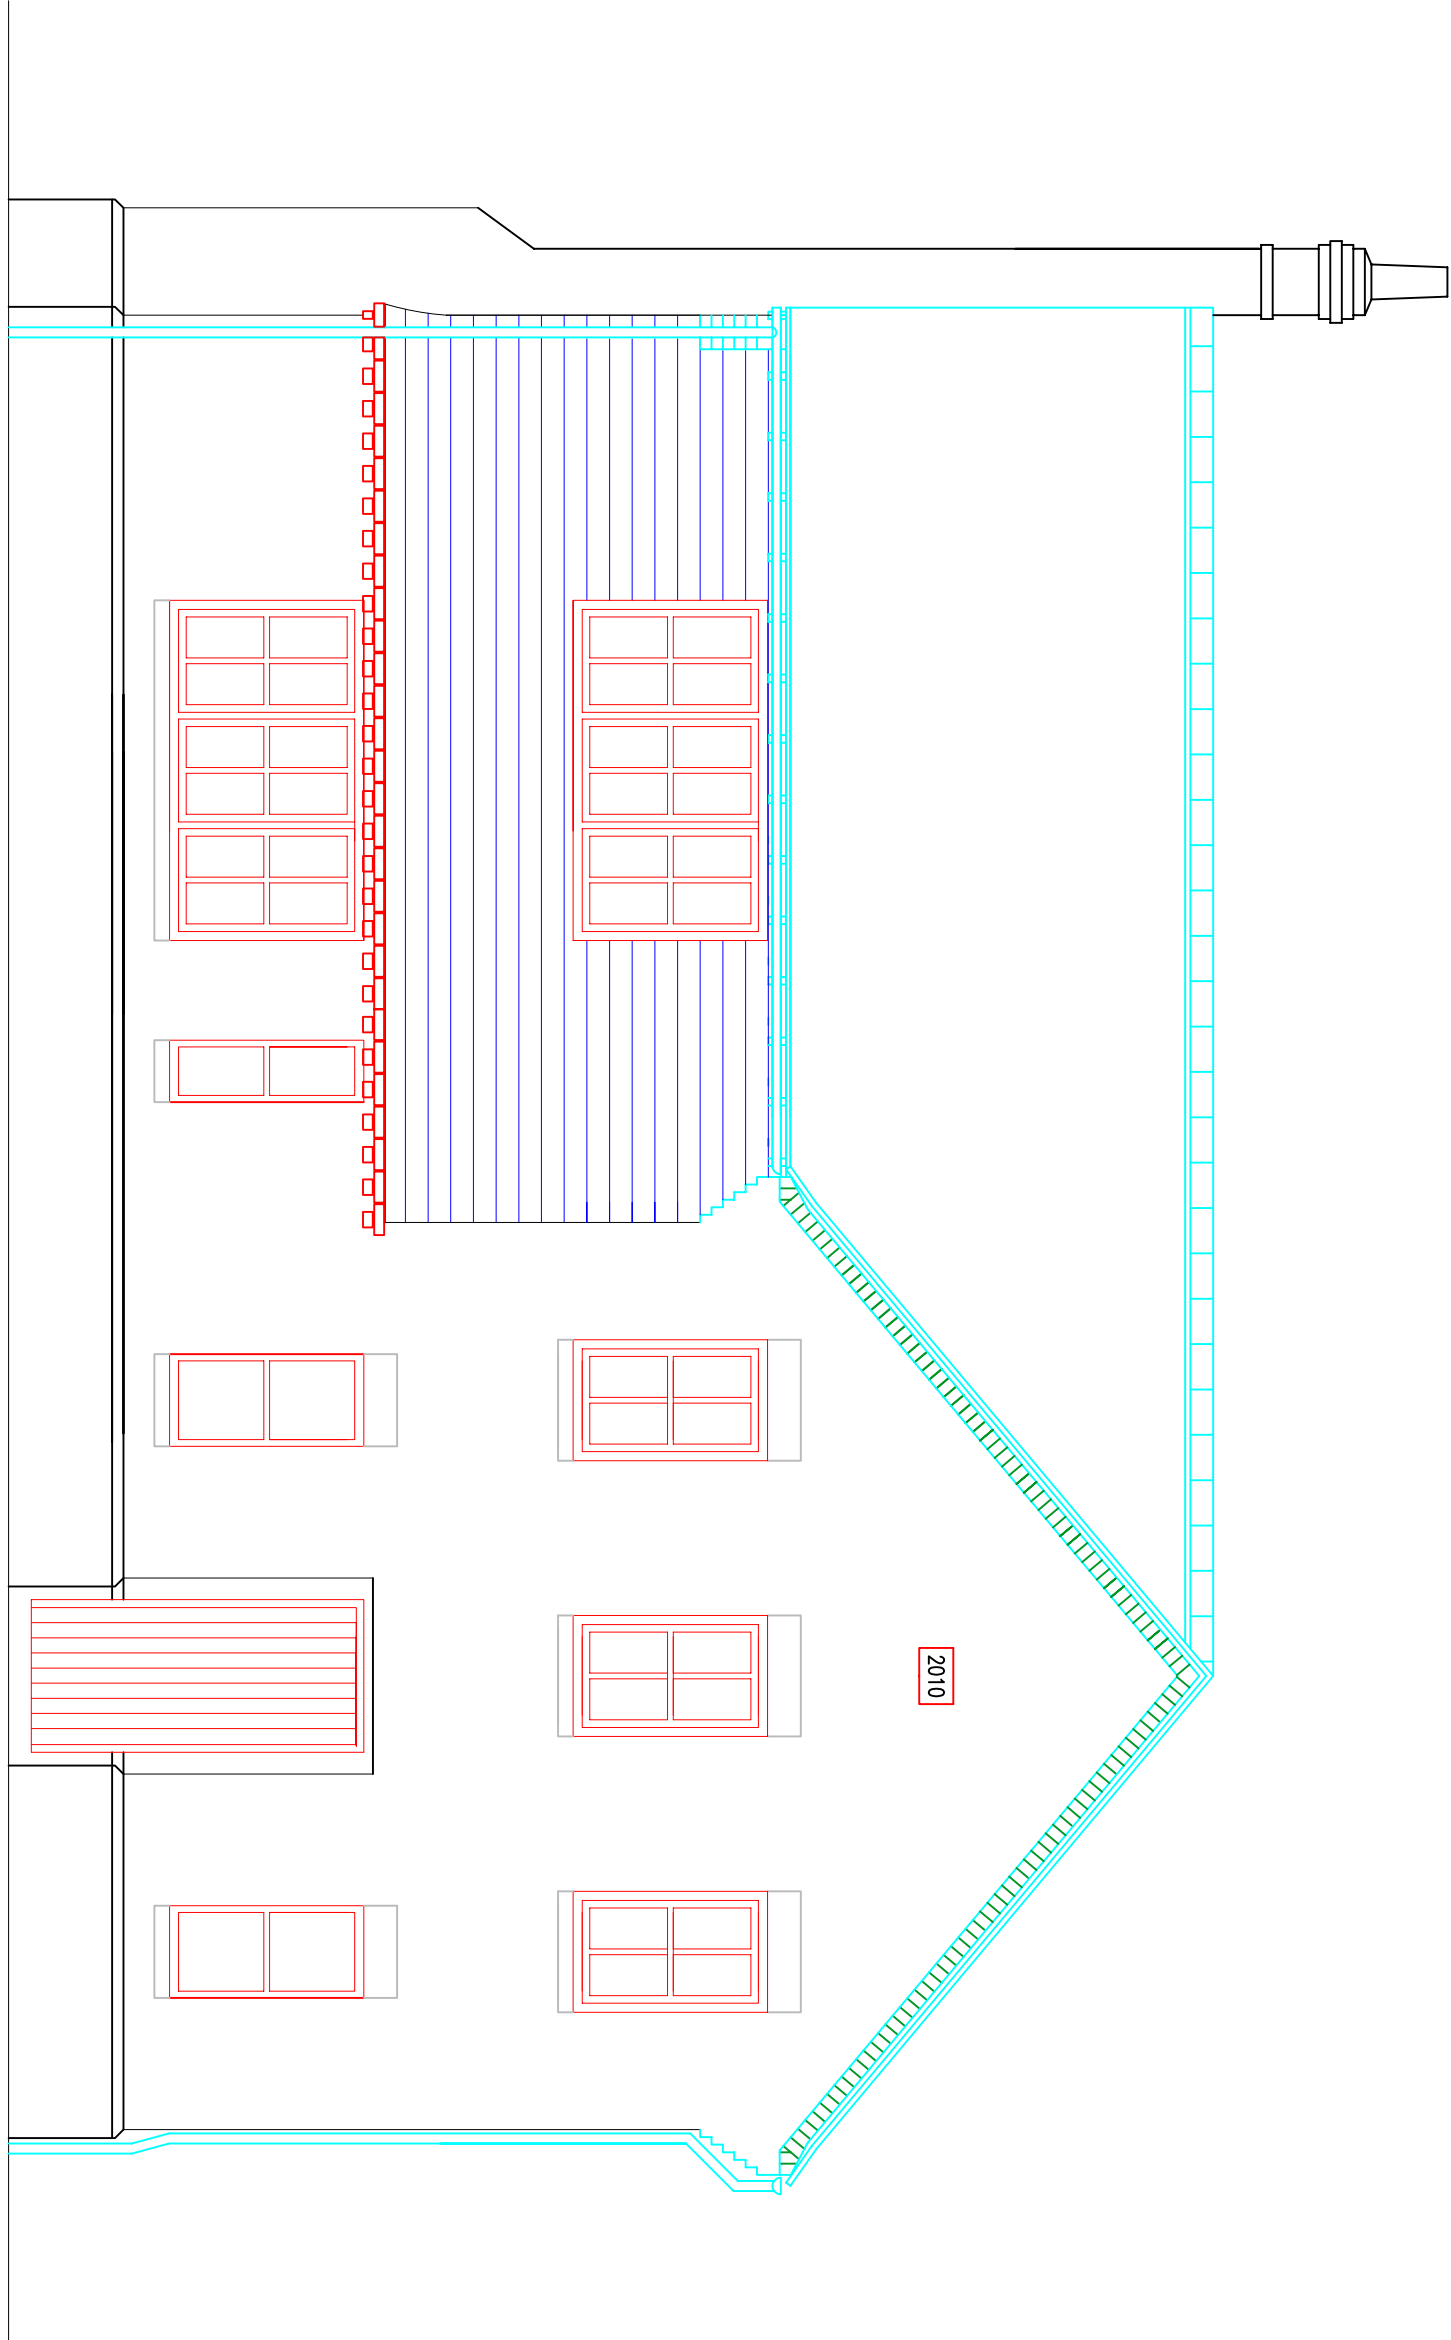


Front Elevation @ 1:50

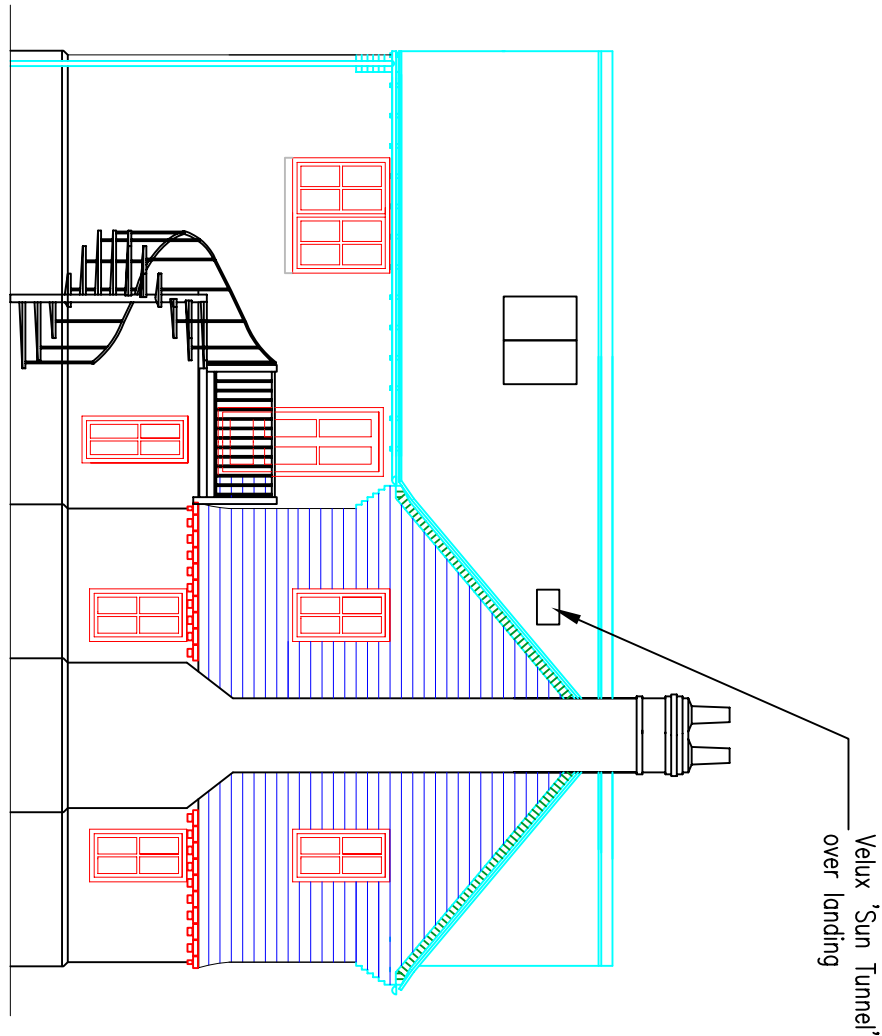


South Elevation

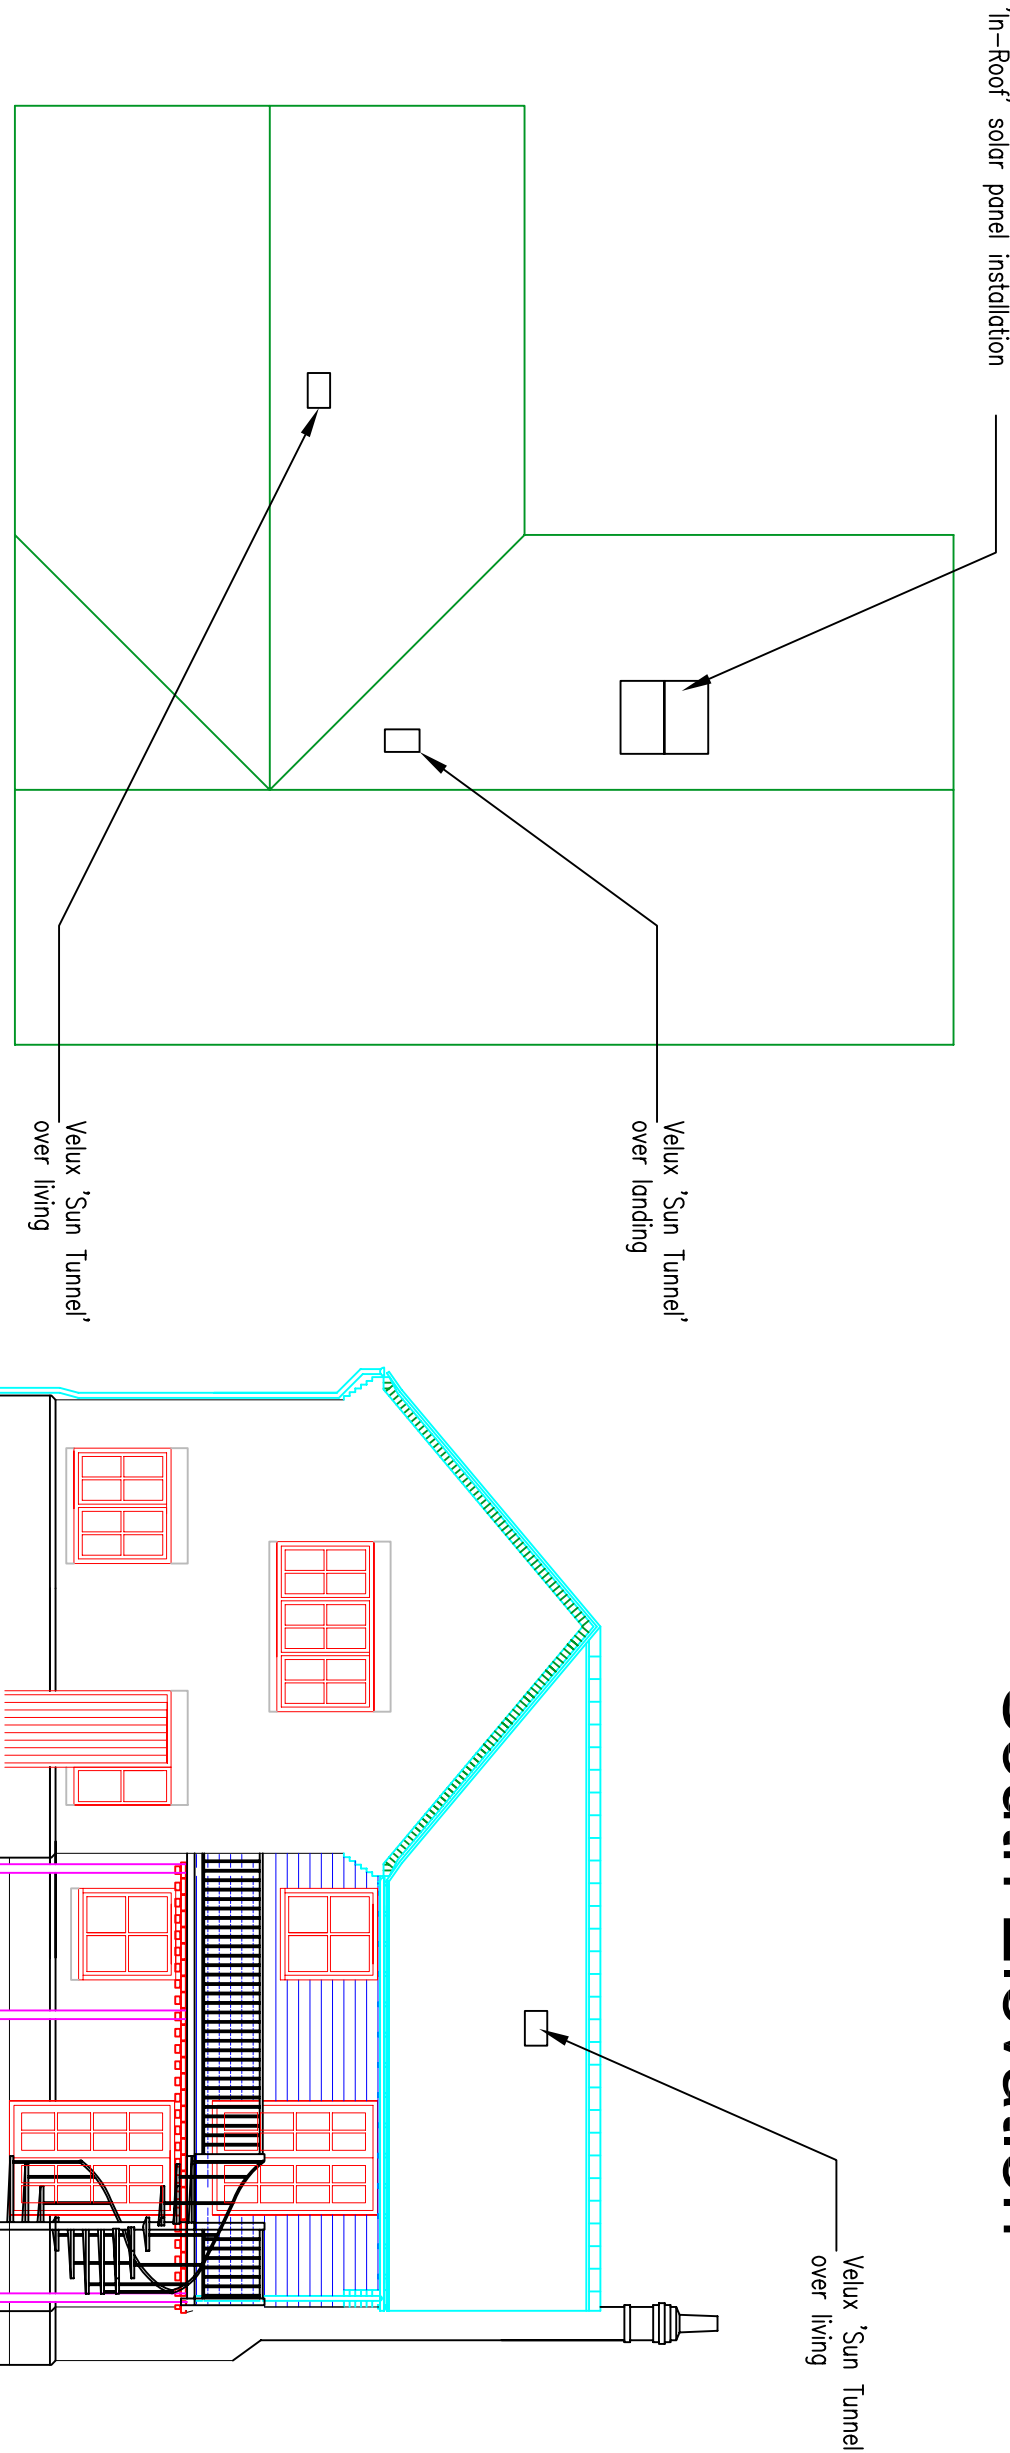

Roof

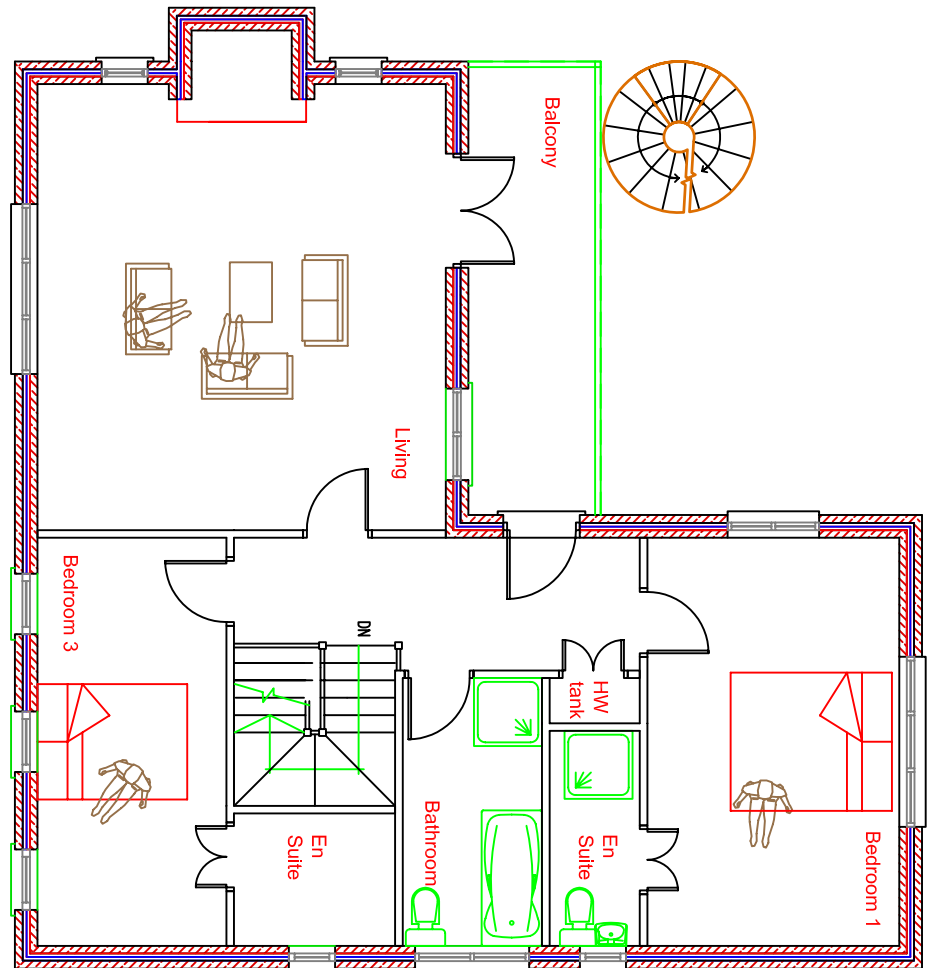

First Floor

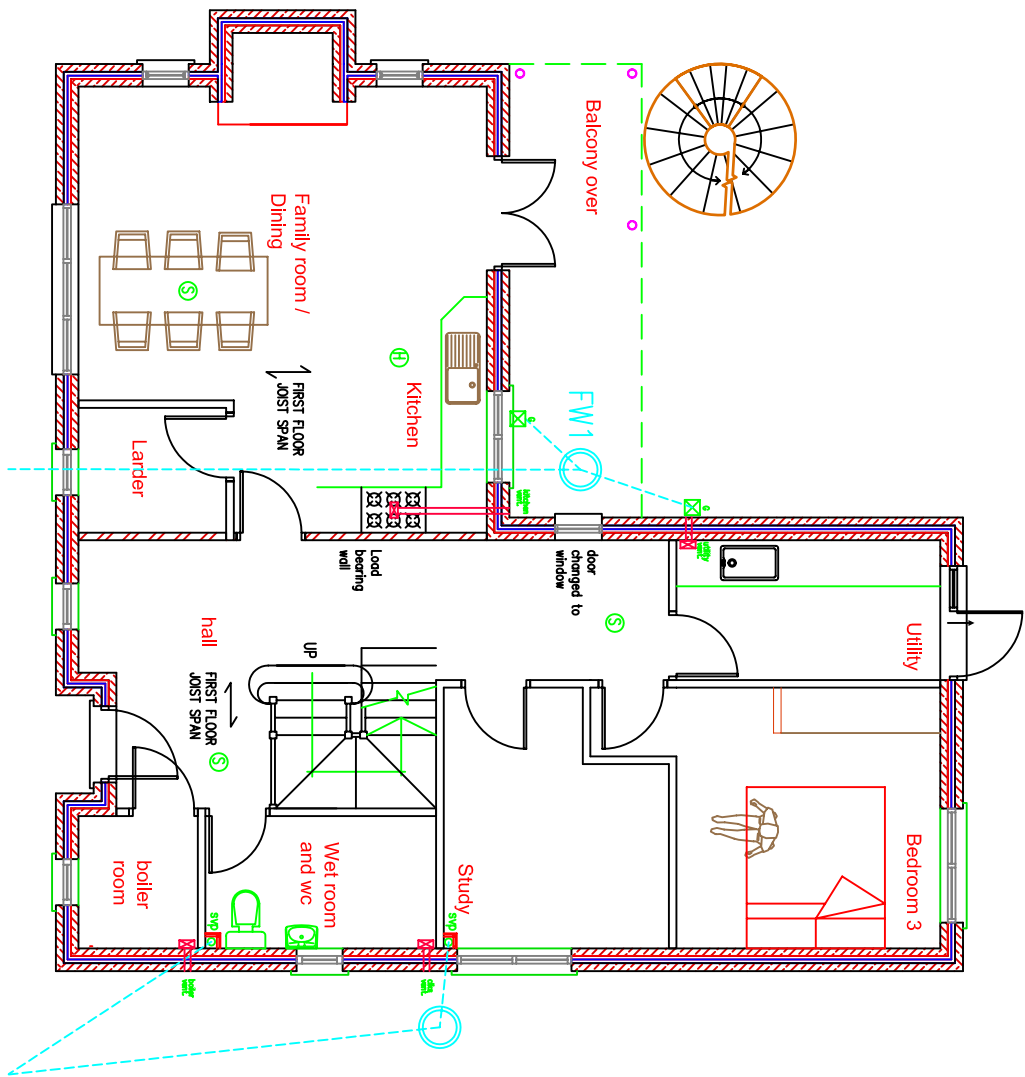

Ground Floor

East (rear) Elevation

C	Door changed to window on south return elevation		Apr 11
No.	Revision/Issue		Date

Firm Name and Address	
STEPHEN JUPP MRTPI CHARTERED TOWN PLANNER 348 CHICHESTER ROAD BOGNOR REGIS PO21 5BX T: 01243 822713 E: steve@juppi-planners.co.uk	

Project Name and Address	
Floor Plans & Elevations Proposed Dwelling	
Land off North Bersted Str NORTH BERSTED	

Project	Sheet
ADC/2/07	
Date	10D
02.11.2011	
Scale	
1:100 @ A1	