




This drawing is the copyright of Gerald Moore RIBA. The contractor should check all dimensions on site. No dimensions are to be scaled from this drawing except for planning purposes. It is the contractor's responsibility to ensure that all works are in compliance with the current statutory requirements.

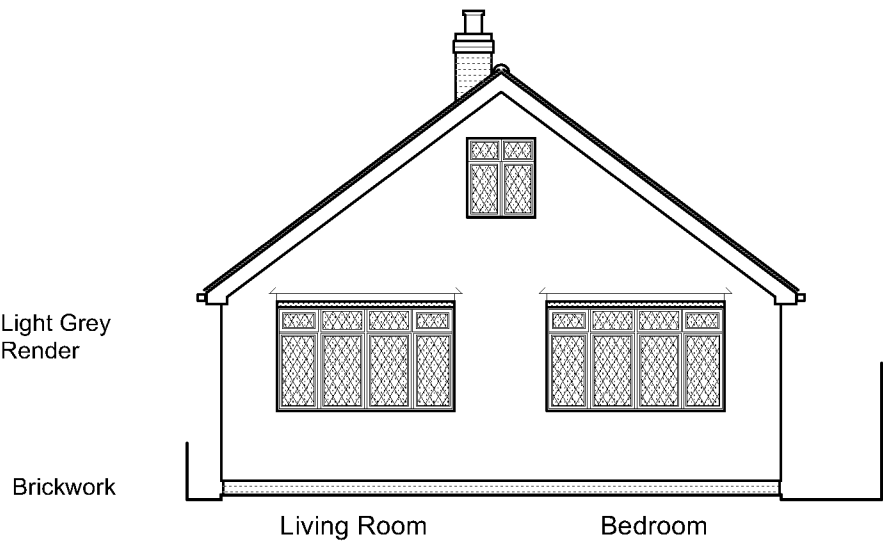


West [Shripney Road] No Change

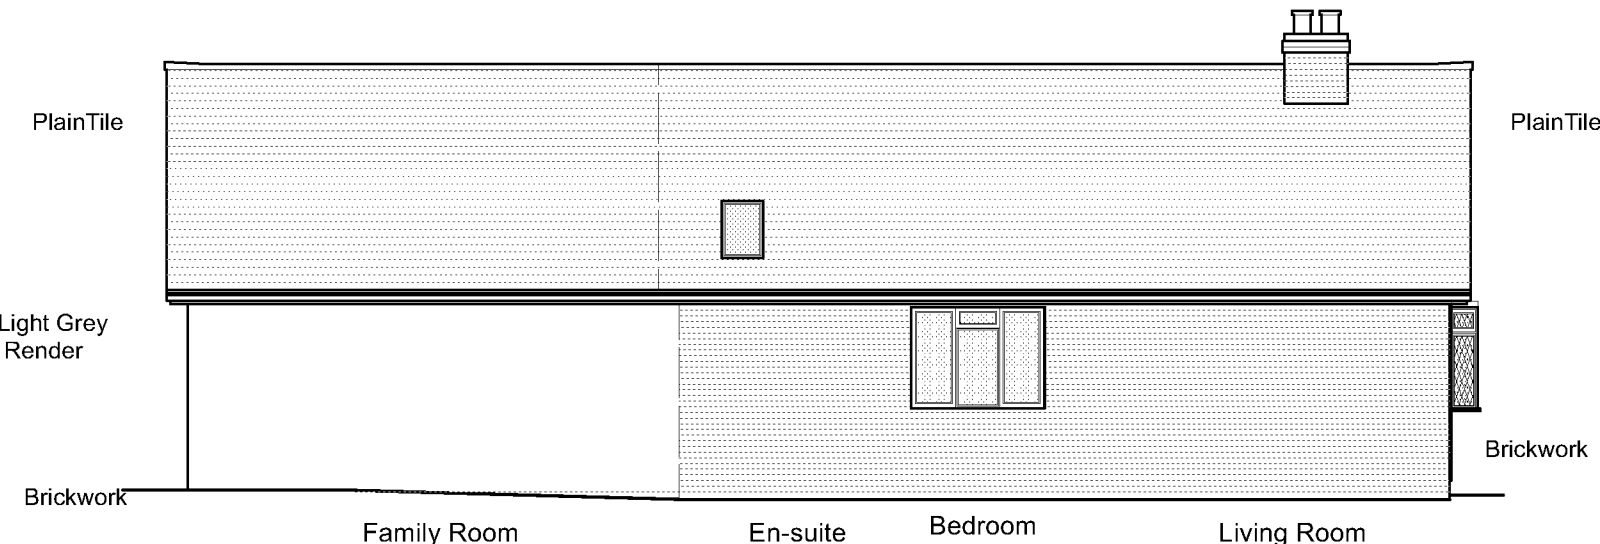


North [Side]

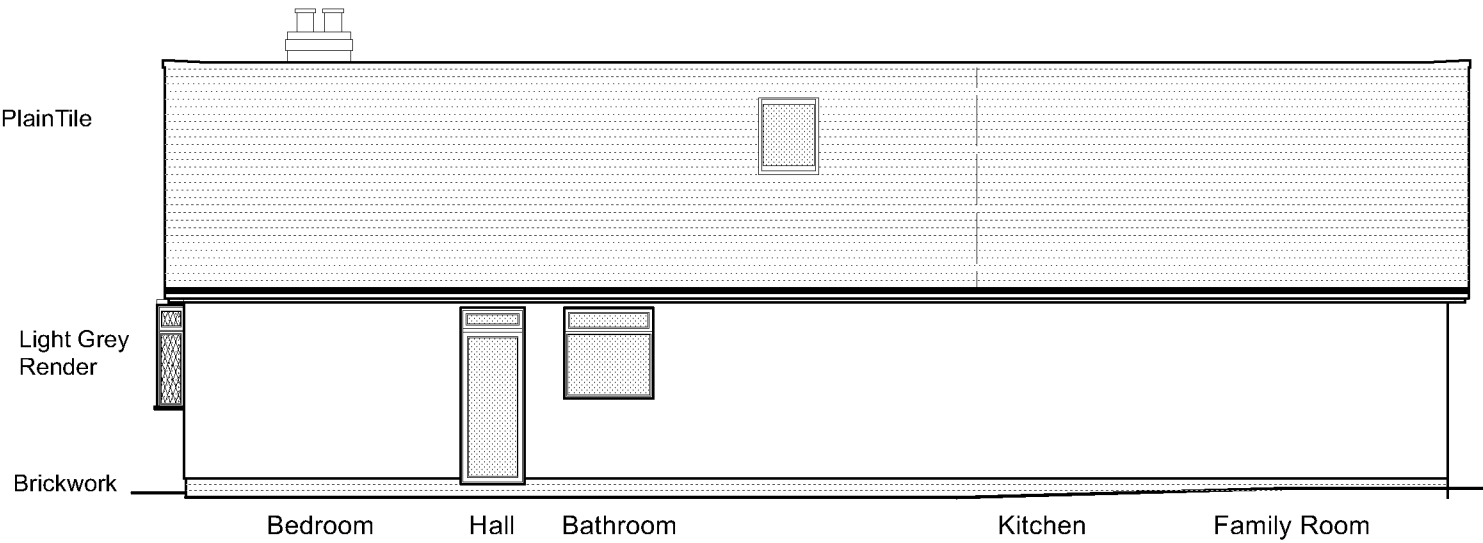

South [Side]

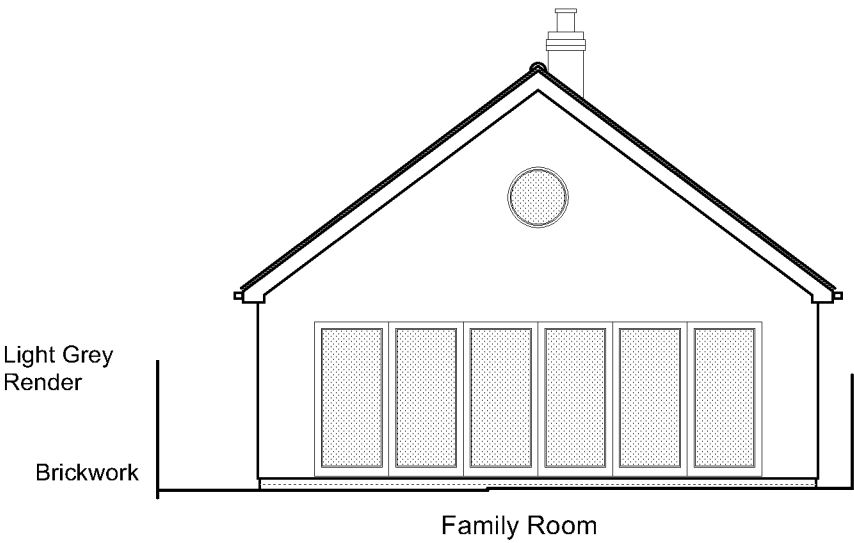

East [Rear]

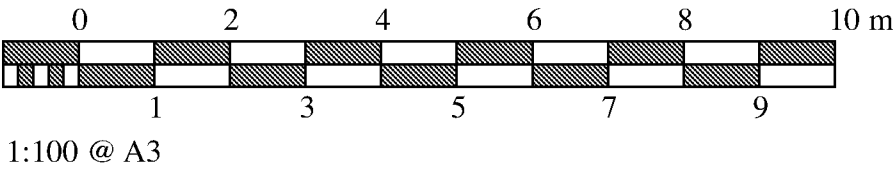

Gerald Moore RIBA. Chartered Architect

1 Exmoor Crescent Worthing West Sussex BN13 2PL

Tel: 01903 609607 Mobile: 07793 00 44 62 e-mail: contact@geraldmooreriba.co.uk

Client: MR J BURGESS

Project: ANDERSON COTTAGE SHRIPNEY ROAD BOGNOR REGIS PO22 9PA

Drawing: PROPOSED ELEVATIONS

Rev Date Amend Revision

Drg No: 1676/20/P/03

Scales: 1:100

Date: NOV 2020

Drawn: gm

Drawing Size: A3