


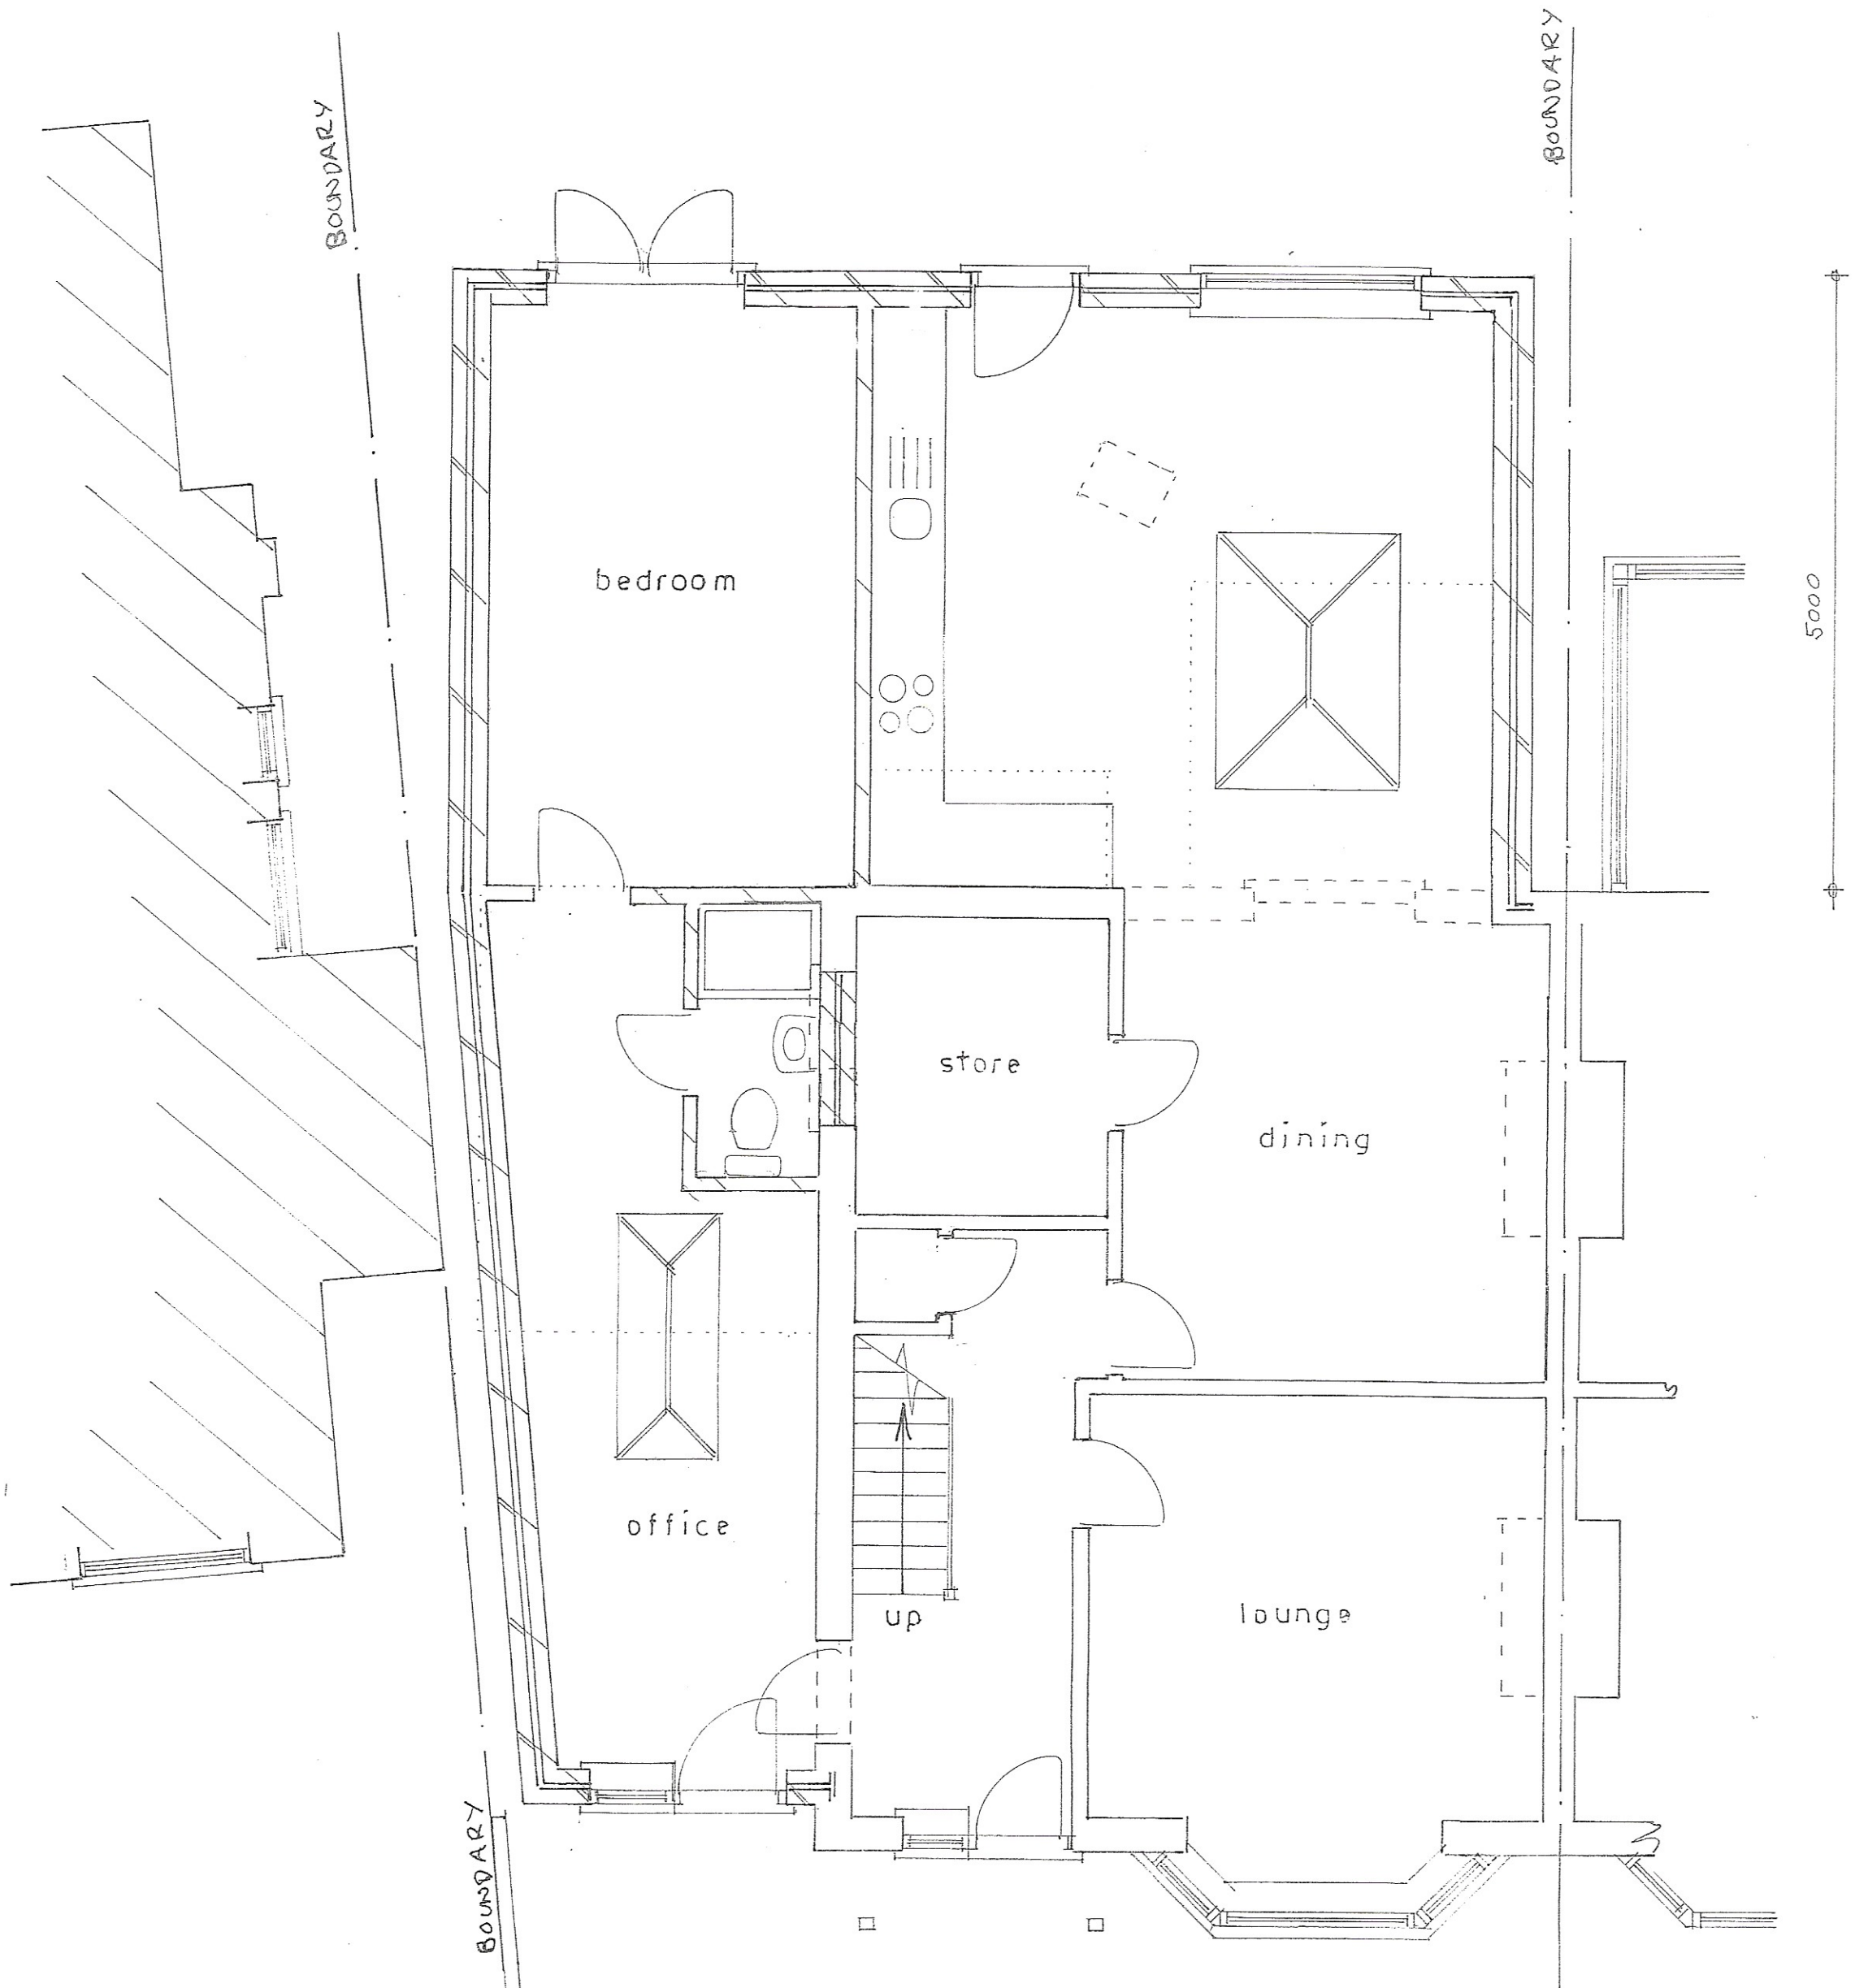

Ground floor plan
1 : 50



location plan
1 : 1250



block plan
1 : 500

Ordnance Survey
Paper Map Copying
Licence No.
100056538

sheet 1 of 3

Proposed

PROPOSED SINGLE STOREY EXTENSION AT 19, SOUTH WAY, BERSTED
FOR MR. O. SAPOZHNYK.

Bryan Butcher
Rainbow Cottage
Nyetimber Lane
Bognor Regis PO21 3JX
01243 266571
07973 233442
bryan.butcher@btinternet.com
www.bryanbutcher.com