DISTANCE BETWEEN GARDEN ROOM AND CLUANIE BOUNDRY = 7.5 METERS.

Proposed Garden Room

DISTANCE BETWEEN GARDEN ROOM AND WILLOWMEAD BOUNDRY = 1.1 METERS

" " BARBAZELLA " = ~~[illegible]~~ 6.1 METERS

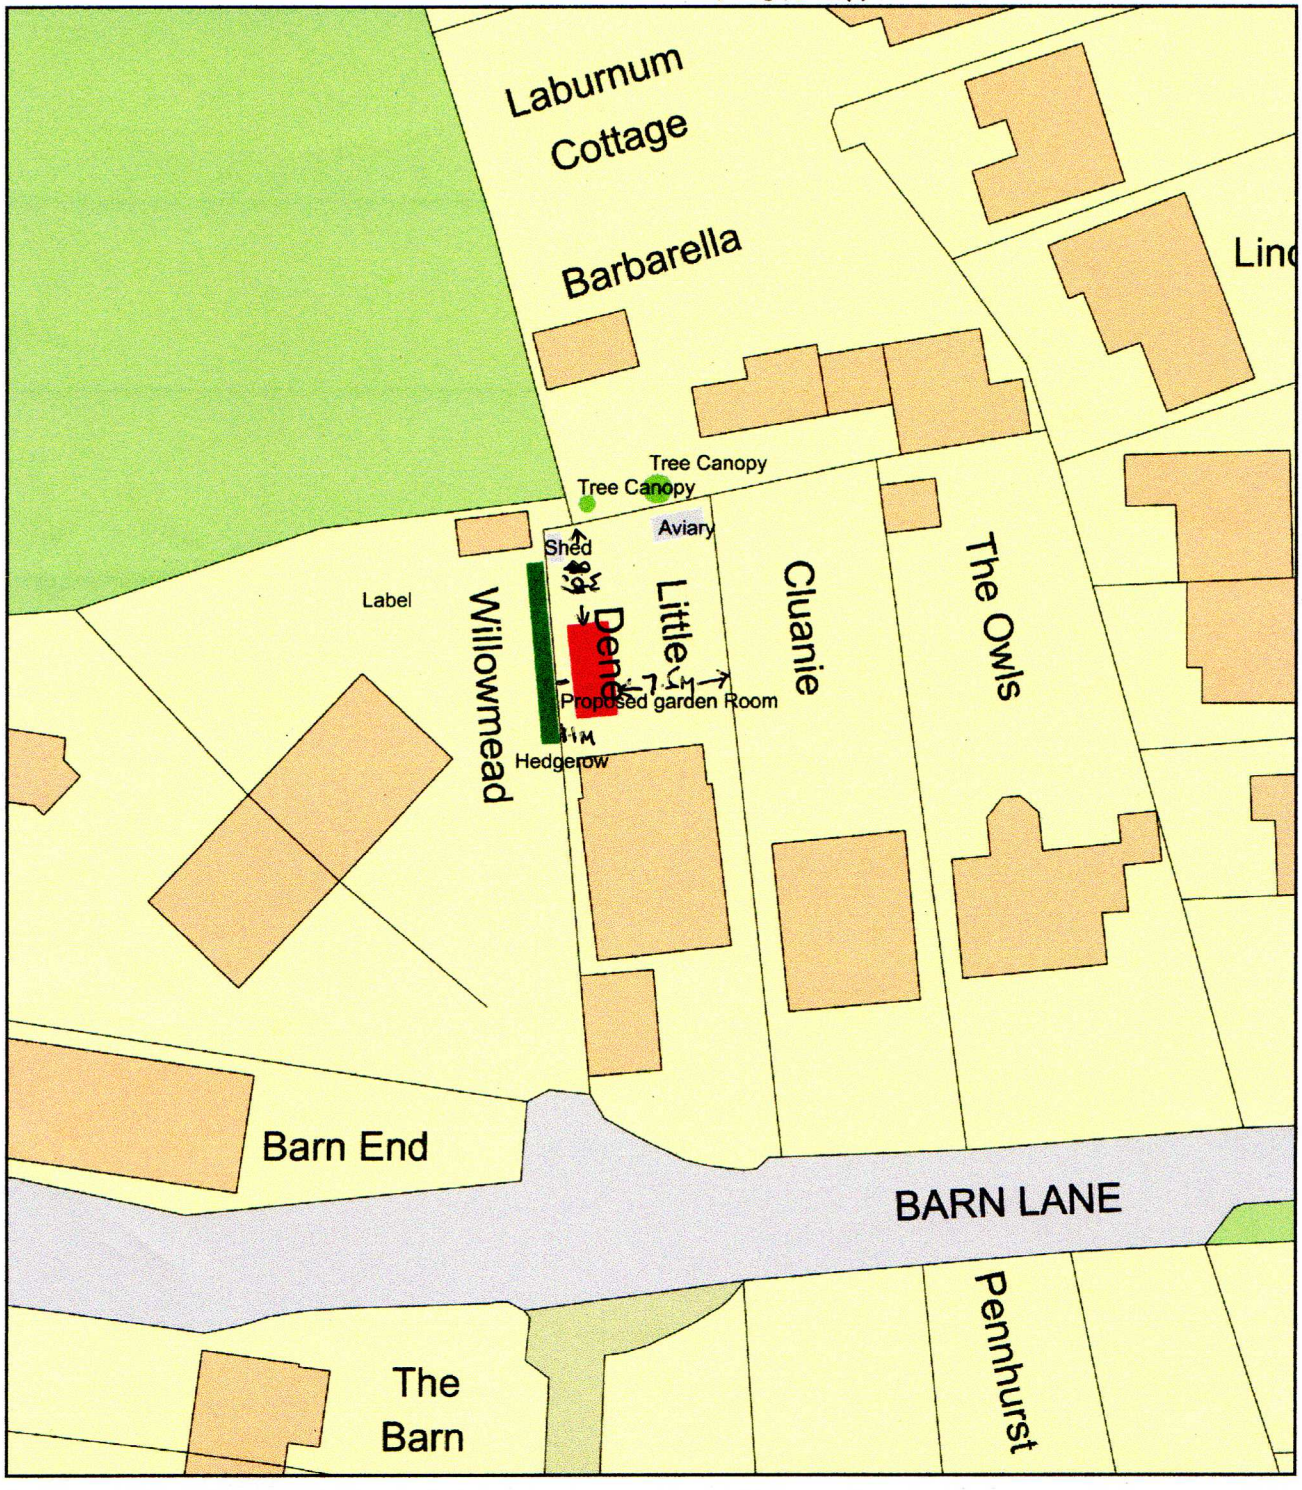

0 20

Metres

N

ReQuestaPlan

Plan Produced for: Garry Warren

Date Produced: 23 Aug 2021

Plan Reference Number: TQRQM21235152109495

Scale: 1:500 @ A4

ARUN DISTRICT COUNCIL BE/144/21/HH

© Crown copyright and database rights 2021 OS 100042766