
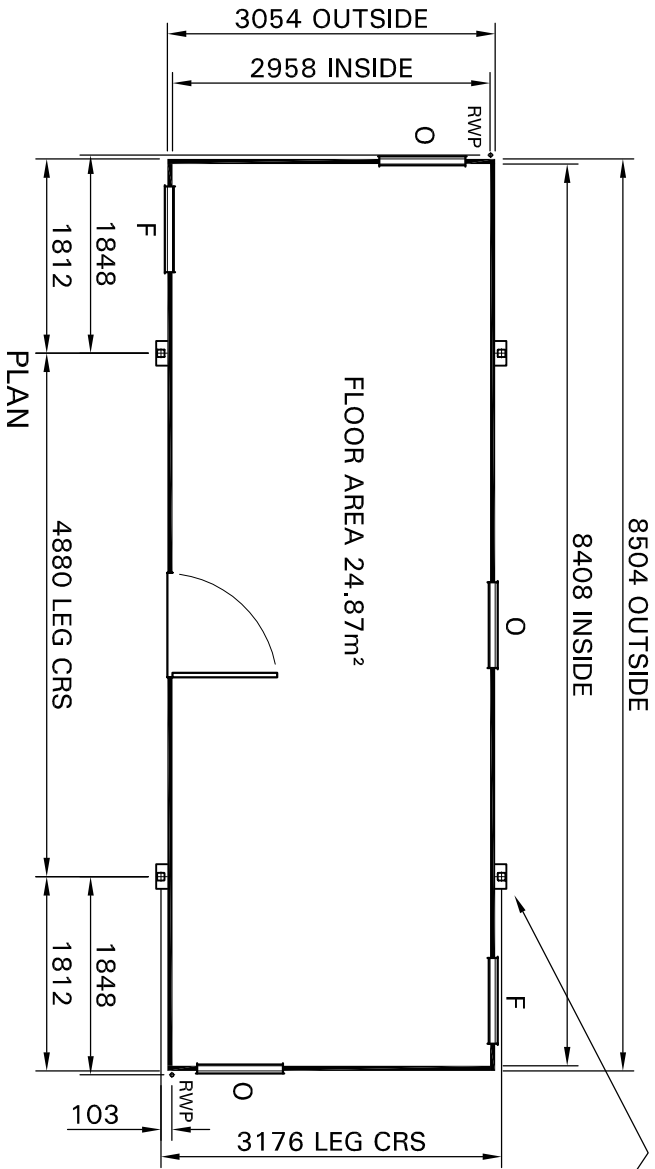
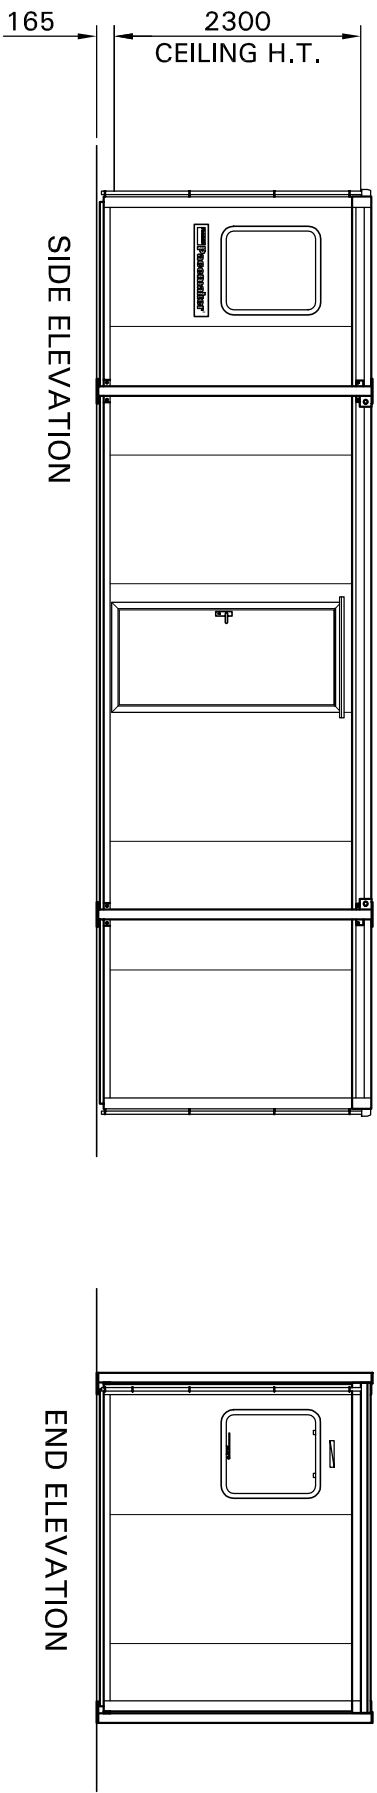


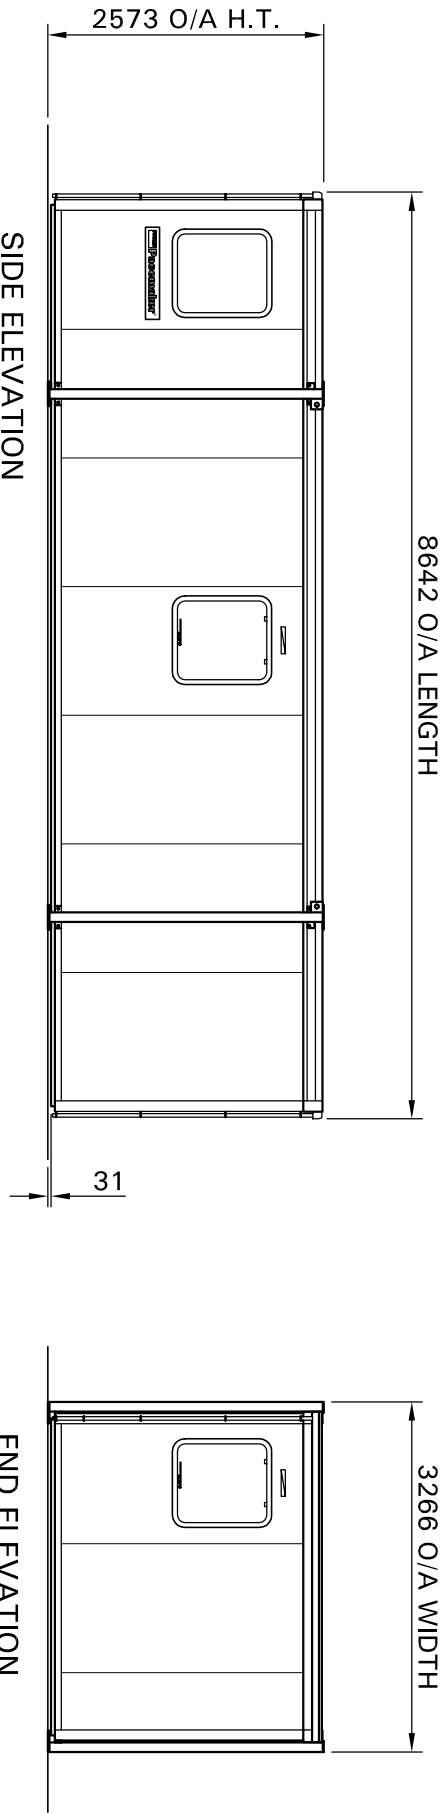

FOUNDATIONS

Simple foundations or level hardstandings are required to be capable of taking the foundation design load at each Lodastrut leg position of 30 kN, which includes the dead weight of the unit, imposed floor load of 3kN/m², imposed roof load of 0.75 kN/m² and a basic wind load of 50 m/s. The foundations are to be designed in accordance with BS 8004 with level tops of a tolerance of ± 3mm.



The top level of the foundations must ensure a clearance between the ground and the underside of the building.

It is recommended that professional advice is obtained for the design. All Lodastrut legs should be fully retracted onto the safety stops with the leg pins fitted through the outer legs and secured by the locking cotter.

STANDARD COLOURS

- External : Walls
- Doors
- Roof
- Fascia & Corner Wall Trims
- Bottom Wall Trims
- Silk Grey nearest BS ref. 10 A 05
 - Golden Amber nearest BS ref. 08 E 51
 - White nearest BS ref. 00 E 55
 - Blue Grey nearest BS ref. 18 B 29
 - Silk Grey nearest BS ref. 10 A 05
 - Blue Grey BS 4800 18 B 29

LEG BASEPLATE DETAIL PLAN VIEW

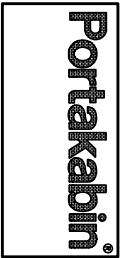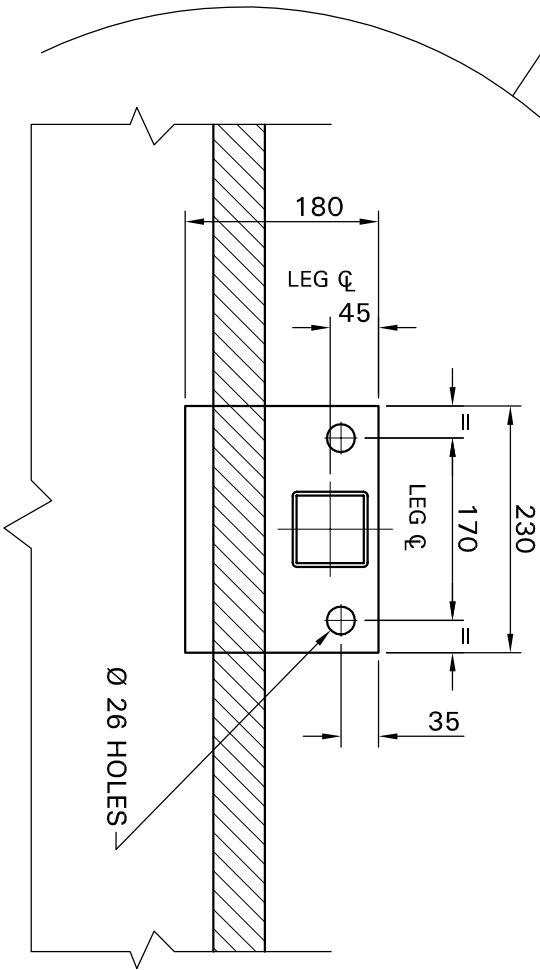

Portakabin Limited Huntington York YO32 9PT
Telephone 01904 611655 Fax 01904 611644

Project		PACEMAKER	
Client		SERIES 8	
Title			
PK282 SPECIFICATION DRAWING.			
Date	11/11/94	Drawn	A. HULL
Scale		1:5 & 1:50 @ A2	
Drg. No.		BR0028	Rev. C