



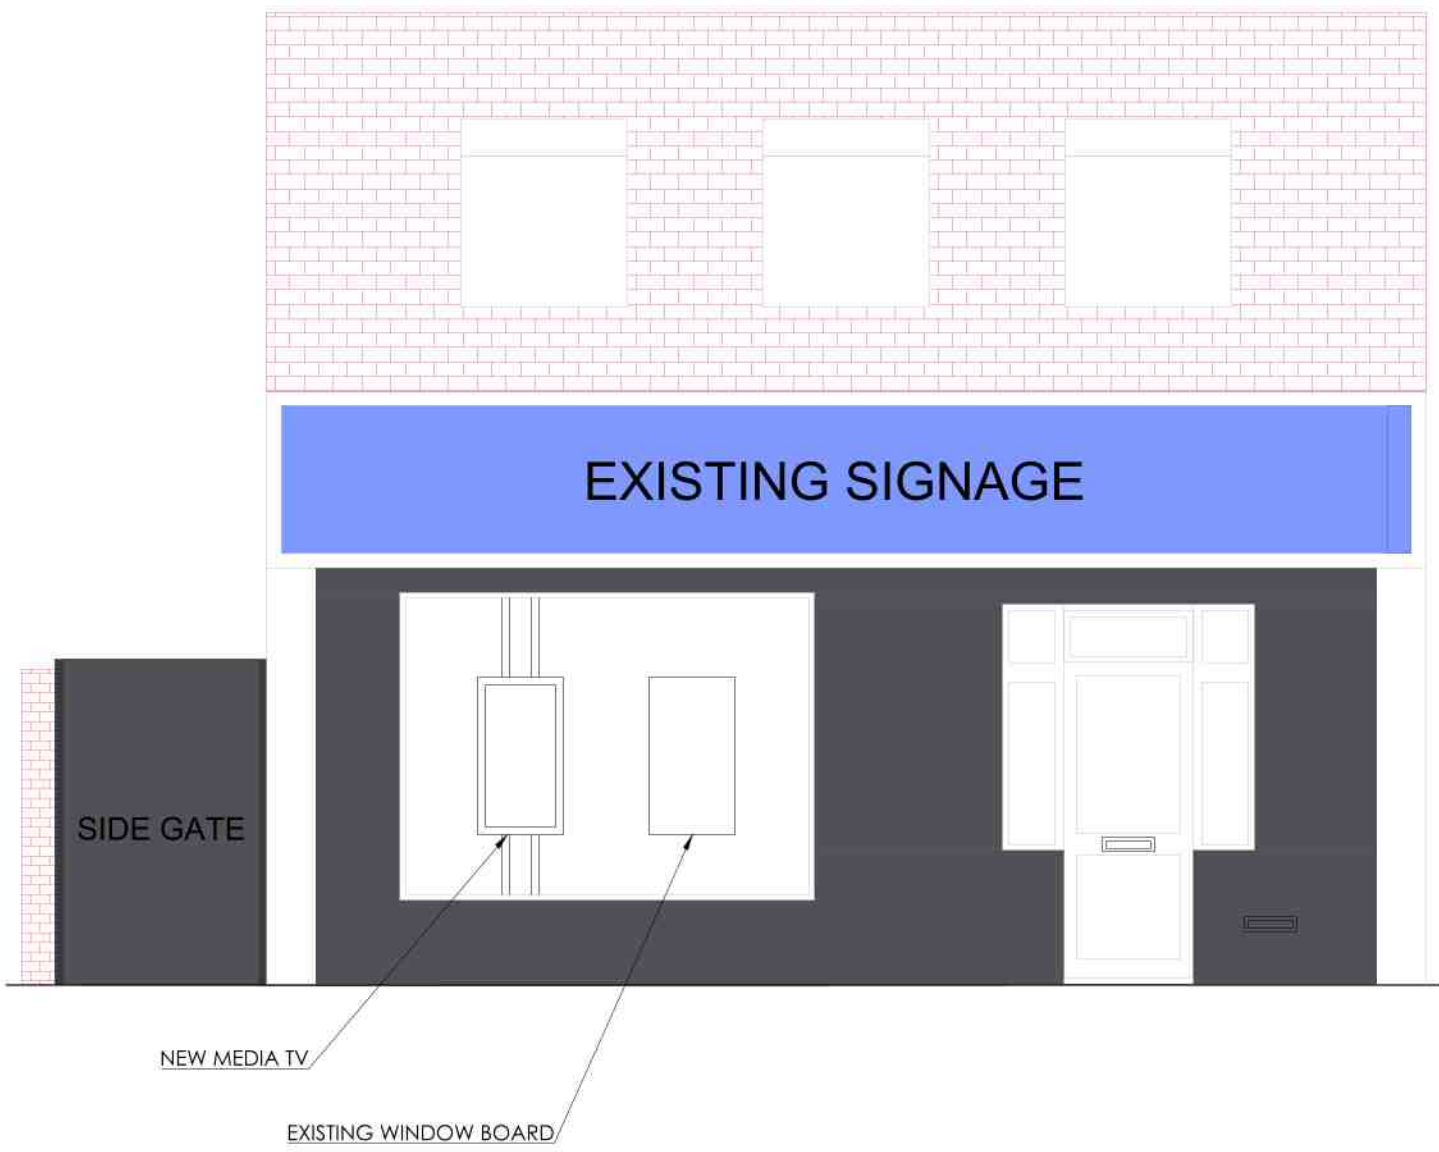

LEGENDS & INFORMATION

Scale Bar - 100mm @ A1

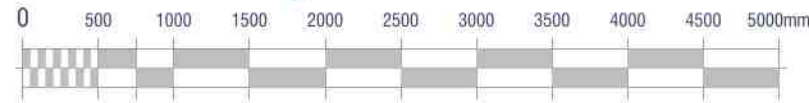

THIS DRAWING IS THE COPYRIGHT OF THE SOUTHERN CO-OPERATIVE AND MAY NOT BE COPIED, ALTERED OR REPRODUCED IN ANY FORM, OR PASSED TO A THIRD PARTY WITHOUT THE WRITTEN CONSENT OF THE SOUTHERN CO-OPERATIVE.

DO NOT SCALE FROM THIS DRAWING, EXCEPT FOR PLANNING PURPOSES. USE FIGURED DIMENSIONS ONLY.

DIMENSIONS SHOULD BE CHECKED AND VERIFIED ON SITE AND ANY DISCREPANCIES SHOULD BE REPORTED TO THE DESIGNER.

IF IN DOUBT ASK FOR CONFIRMATION.

AREA SIZE	SPACE m ²	SPACE ft ²
SALES	130	1399
BOH	NA	NA
GROSS	NA	NA
FIRST FLOOR	58	2019
SUB LET SPACE	NA	NA
MOTHBALLED	NA	NA

REVISIONS

REV	DESCRIPTION	DRAWN	CHKD	DATE
1ST	ELEVATIONS	JM	**	05/08/2021
A	PROPOSED ELEVATIONS, REPAINTING AND TV	SL	**	24/08/2021
B	SCALE AMENDED	SL	**	24/09/2021

southern coop

Property Department
1000 Lakeside, Western Road, Portsmouth. PO6 3FE
T: 023 9222 2500 | F: 023 9222 2650

ISSUED FOR

ELEVATIONS

ADDRESS
230
CHICHESTER ROAD
NORTH BERSTEAD
WEST SUSSEX
PO21 5BA

DRAWING TITLE
ELEVATIONS

PLANNING

DRAWING SCALE
1:50

SHEET SIZE
A1

SHEET No.
1 of 1

DRAWN
RV

CHKD
**

DATE
02-09-2019

SC-661-V1-GF-DR-K-0007

B