


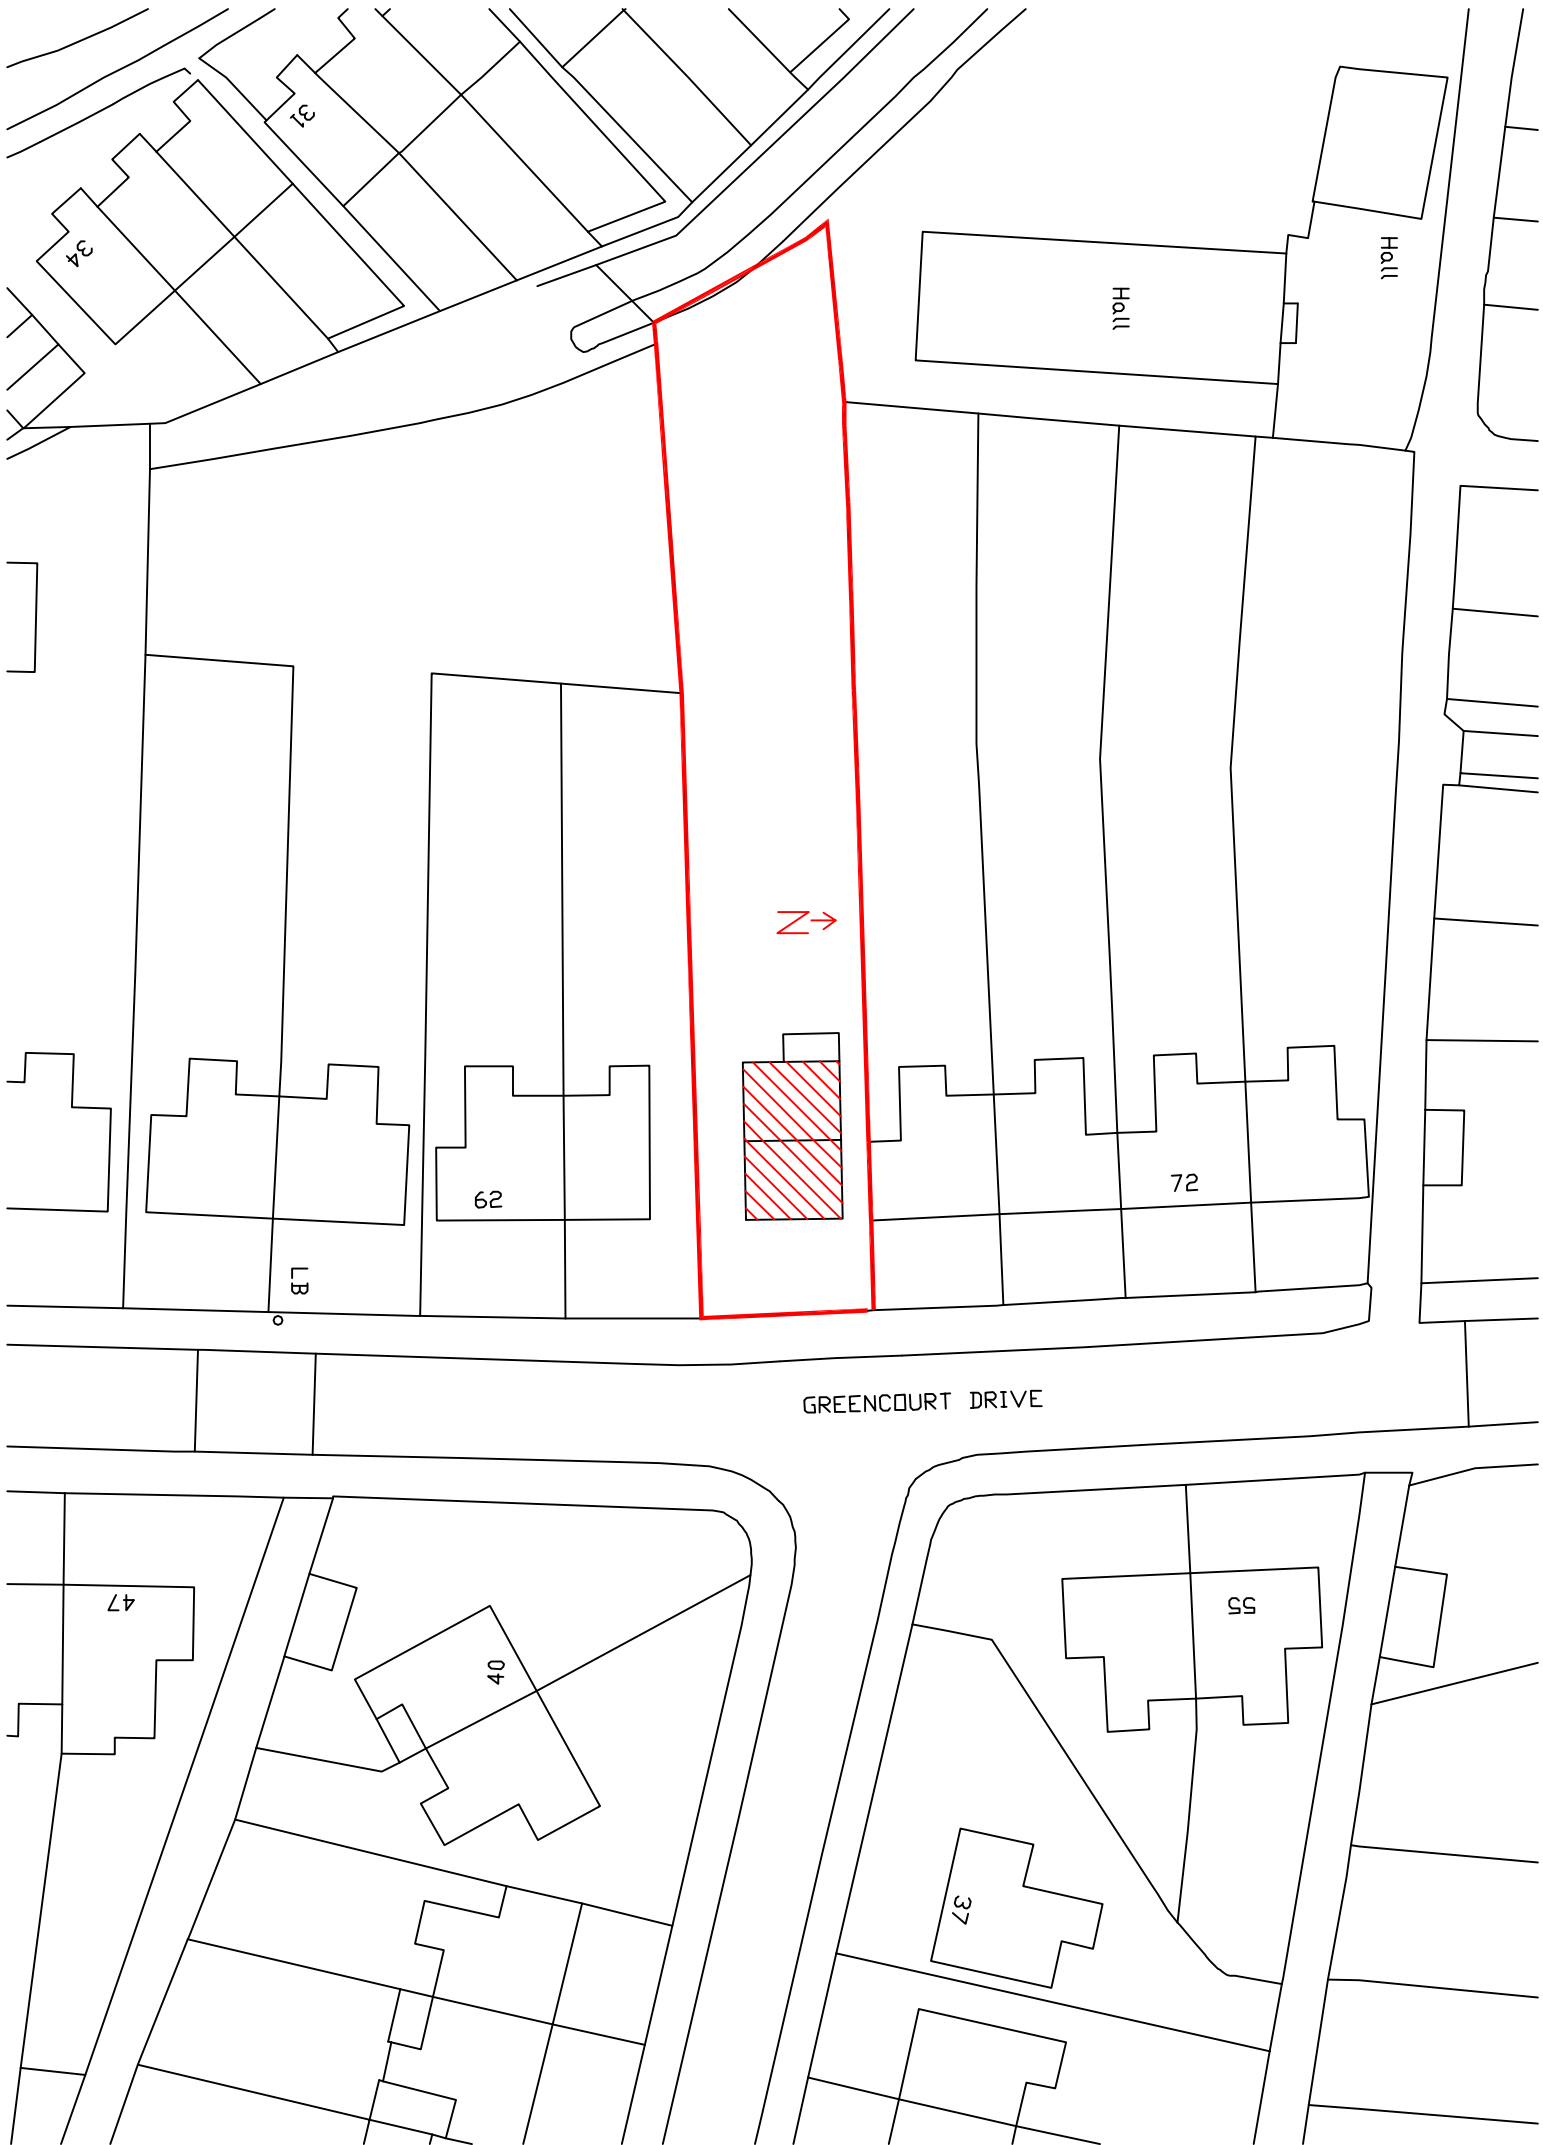

Itemref	Quantity	Title/Name, designation, material, dimension etc			Article No./Reference	
Designed by	Checked by	Approved by - date	File name	Date	Scale	
JD				November 2011	1:500	

66 Greencourt Drive

Proposed Loft Conversion

07

Edition

0

Sheet