


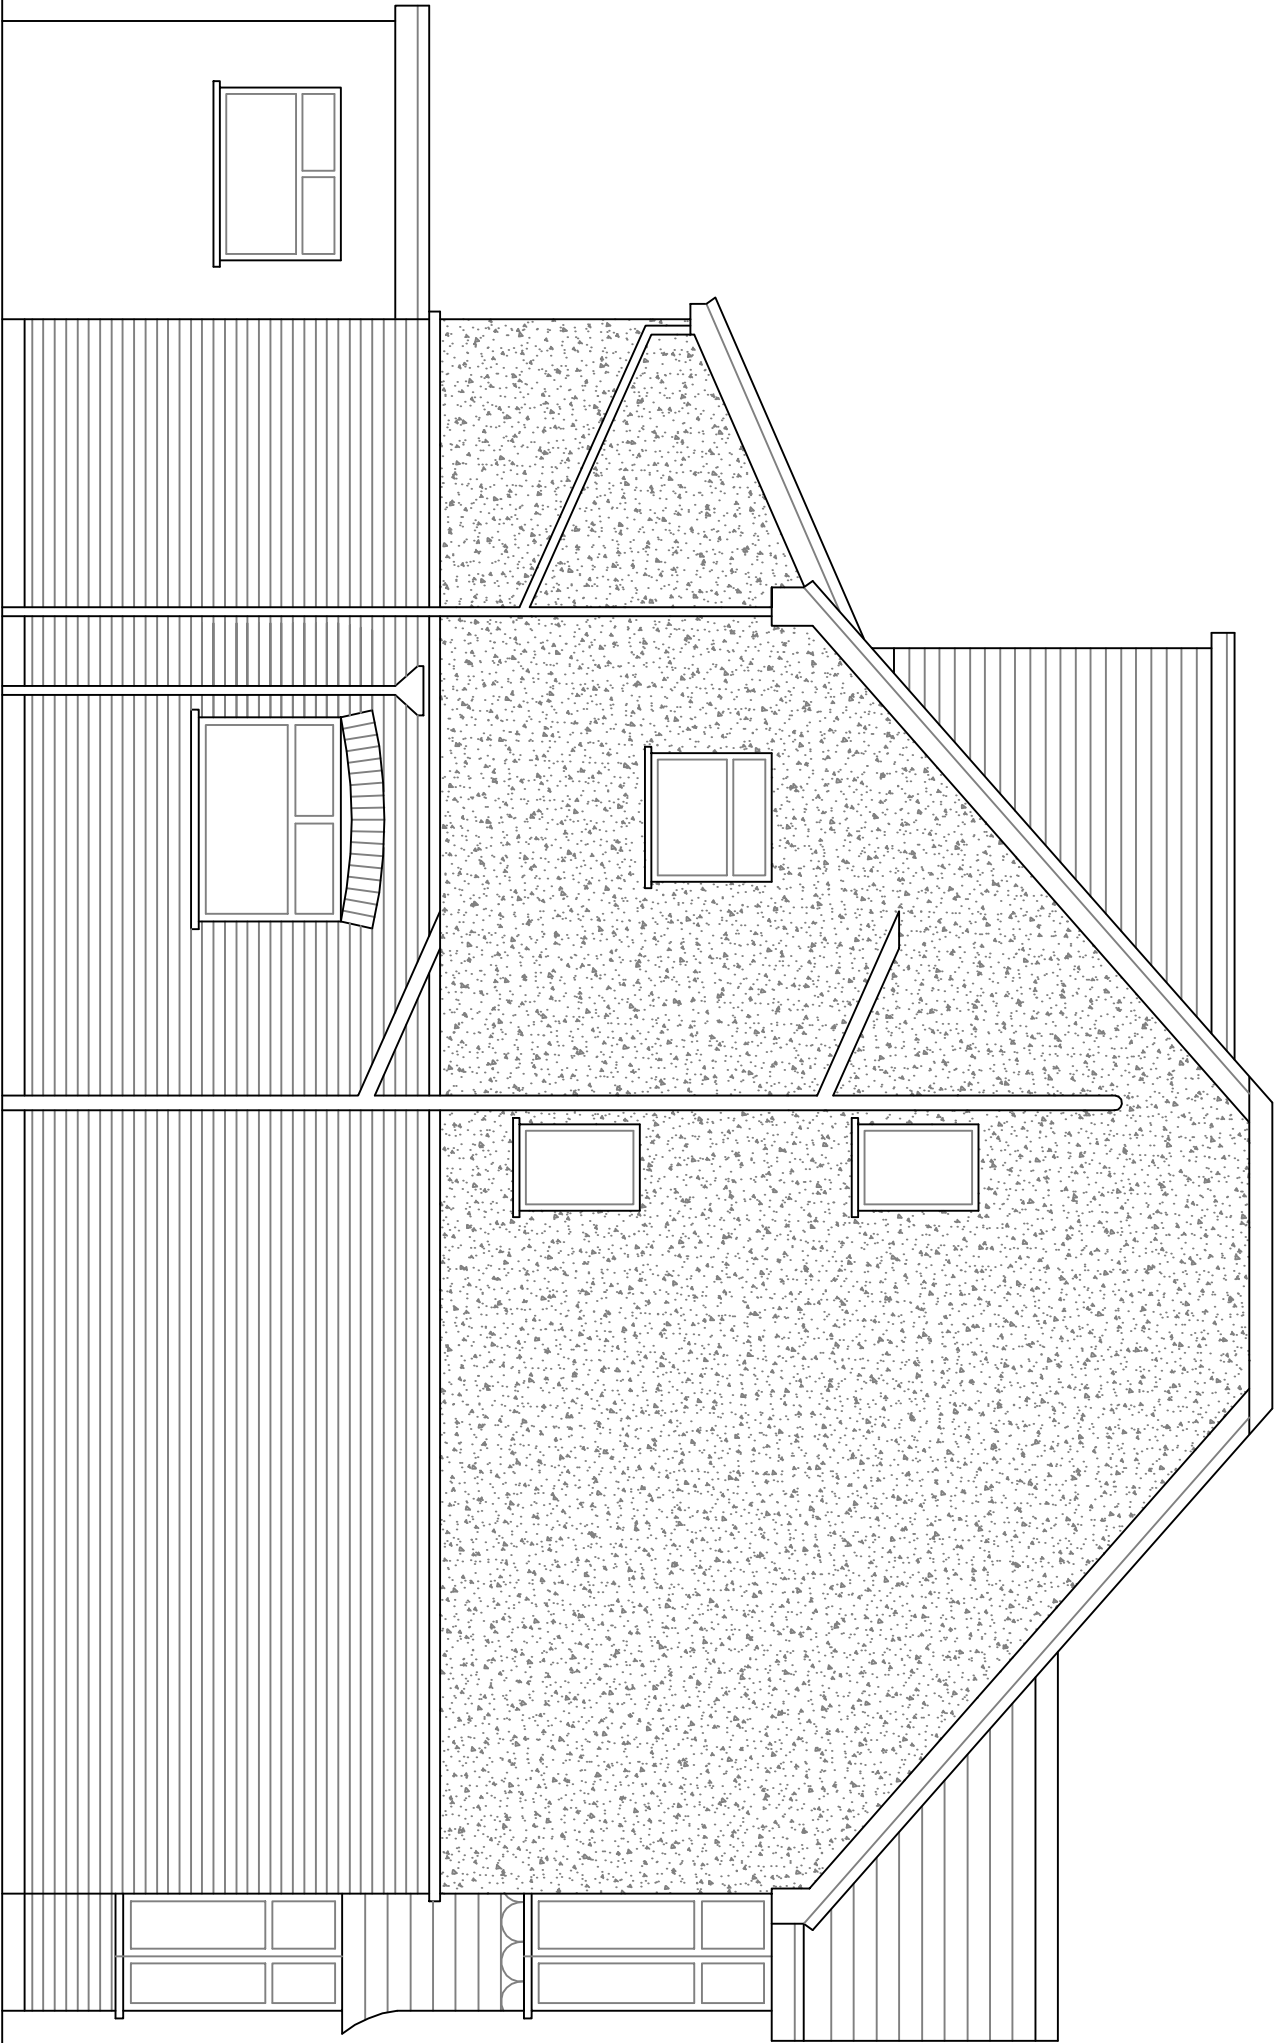

Proposed Side Elevation

Itemref	Quantity	Title/Name, designation, material, dimension etc			Article No./Reference	
Designed by		Checked by	Approved by - date	File name	Date	Scale
JD					November 2011	1:50

66 Greencourt Drive		Proposed Loft Conversion	
	06		Sheet
	Edition 0		