


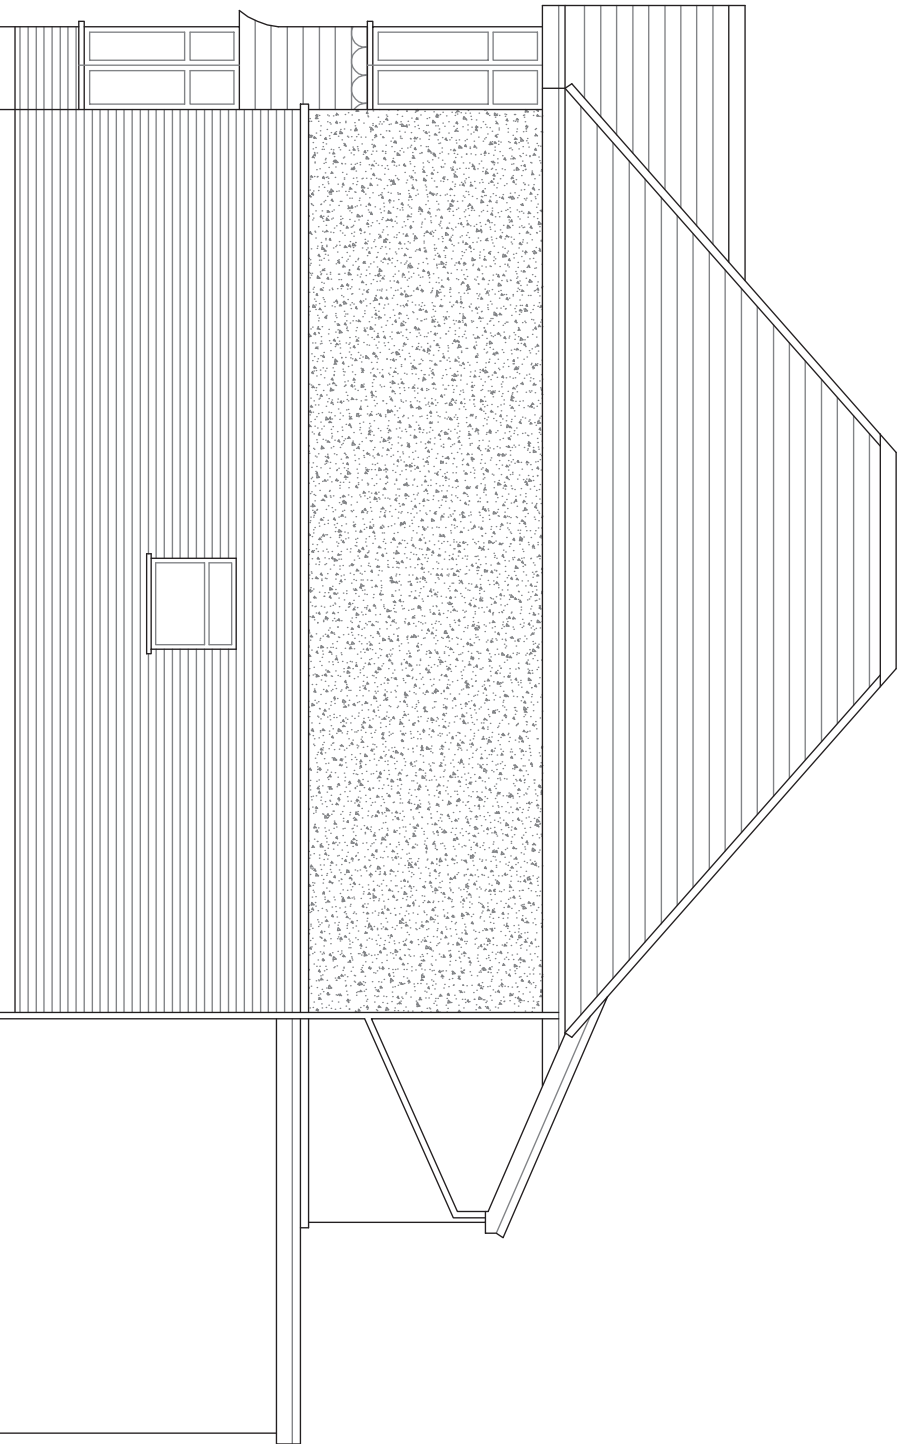

Existing Side Elevation

Item/ref	Quantity	Title/Name, designation, material, dimension etc			Article No./Reference	Scale
Designed by JD		Checked by	Approved by - date	File name	Date November 2011	1:50

66 Greencourt Drive

Proposed Loft Conversion

09

Edition
0
Sheet