


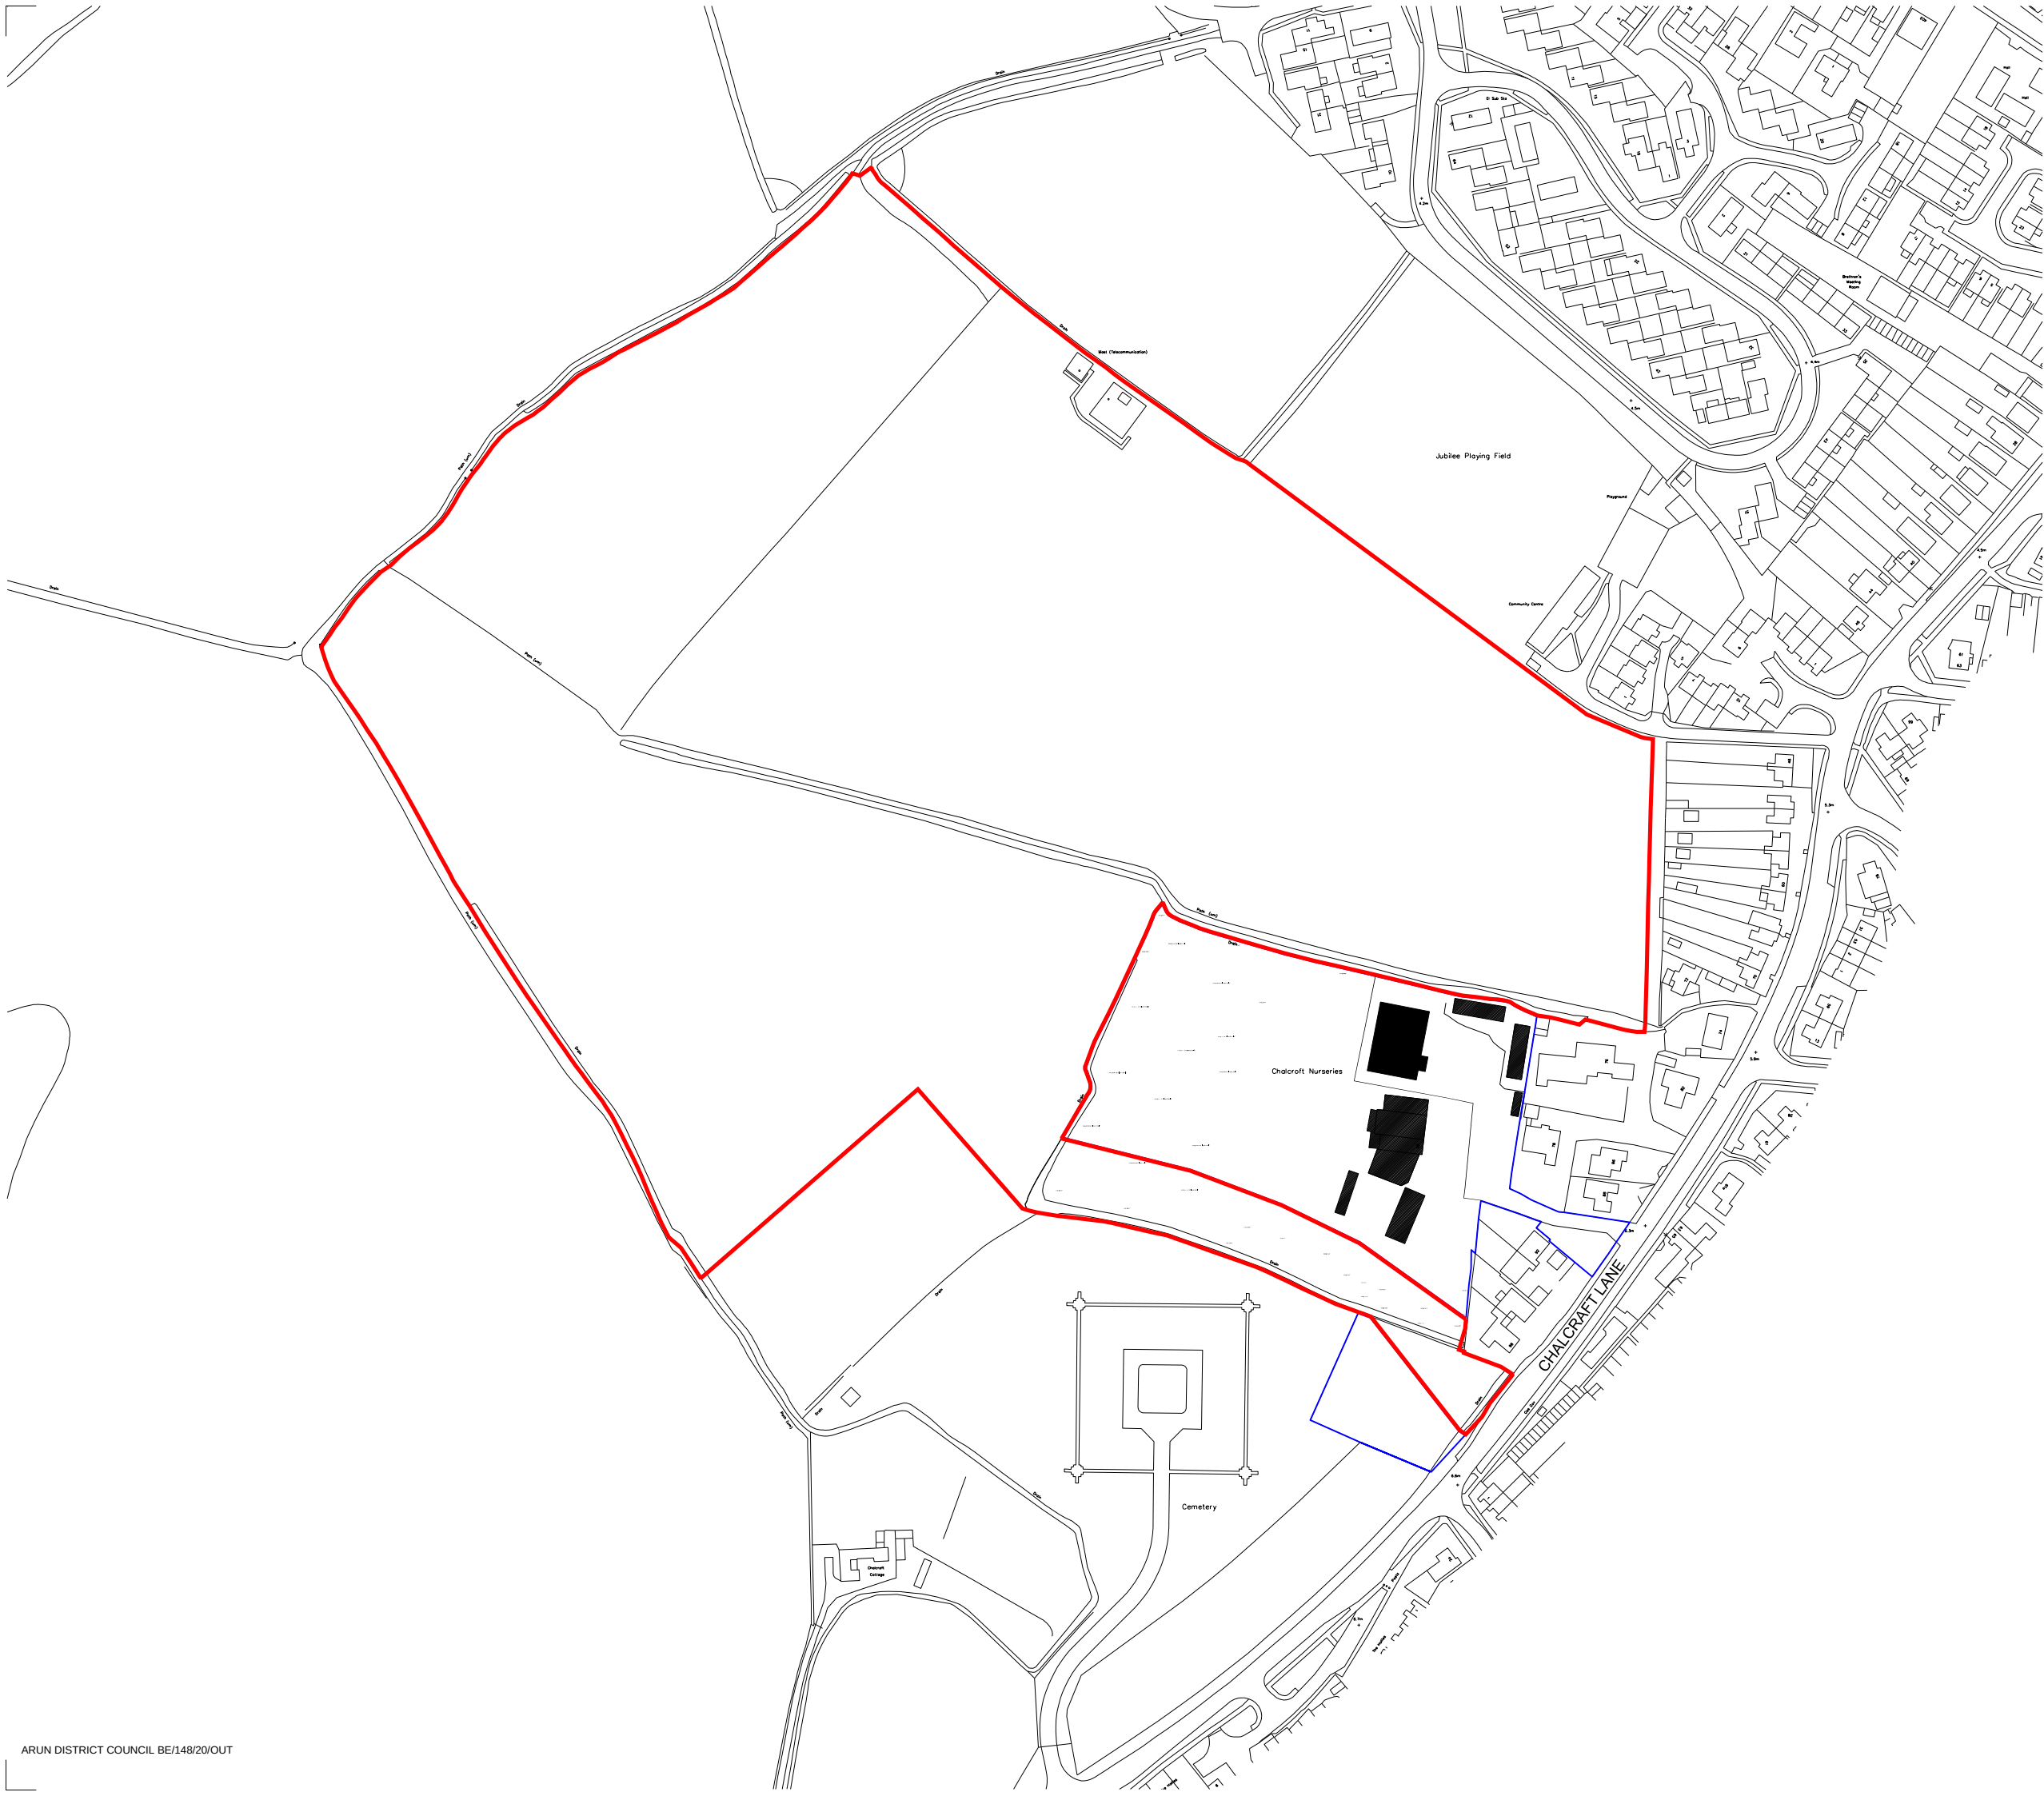

Notes:
Do not scale from this drawing.
All contractors must visit the site and be responsible for taking and checking Dimensions.
All construction information should be taken from figured dimensions only.
Any discrepancies between drawings, specifications and site conditions must be brought to the attention of the supervising officer.
This drawing and the works depicted are the copyright of JTP.

This drawing is for planning purposes only. It is not intended to be used for construction purposes. Whilst all reasonable efforts are used to ensure drawings are accurate, JTP accept no responsibility or liability for any reliance placed on, or use made of, this plan by anyone for purposes other than those stated above.

Key

— Nursery Fields application boundary (14.07 ha)

PLAN FOR APPROVAL

P1	16.10.20	First Issue	VB	GP
Rev	Date	Description	Drawn	Chkd

Drawing Status

PLANNING

Client

Landform Bersted Ltd



JTP Studios
Unit 5, The Rum Warehouse
Pennington Street
London, E1W 2AP
+44 (0)20 7017 1780
www.jtp.co.uk

Project

Nursery Fields,
West Bersted

Drawing Title

Nursery Fields
Location Plan

Scale @ A3 1:2500 Job Ref. 01304

Drawing No. 01304 _ S_11 Revision P1

