



DRAWINGS

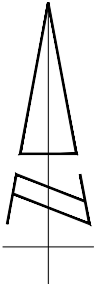

REV	DATE	BY	DESCRIPTION	CHK	APD

STATUS: FOR INFORMATION

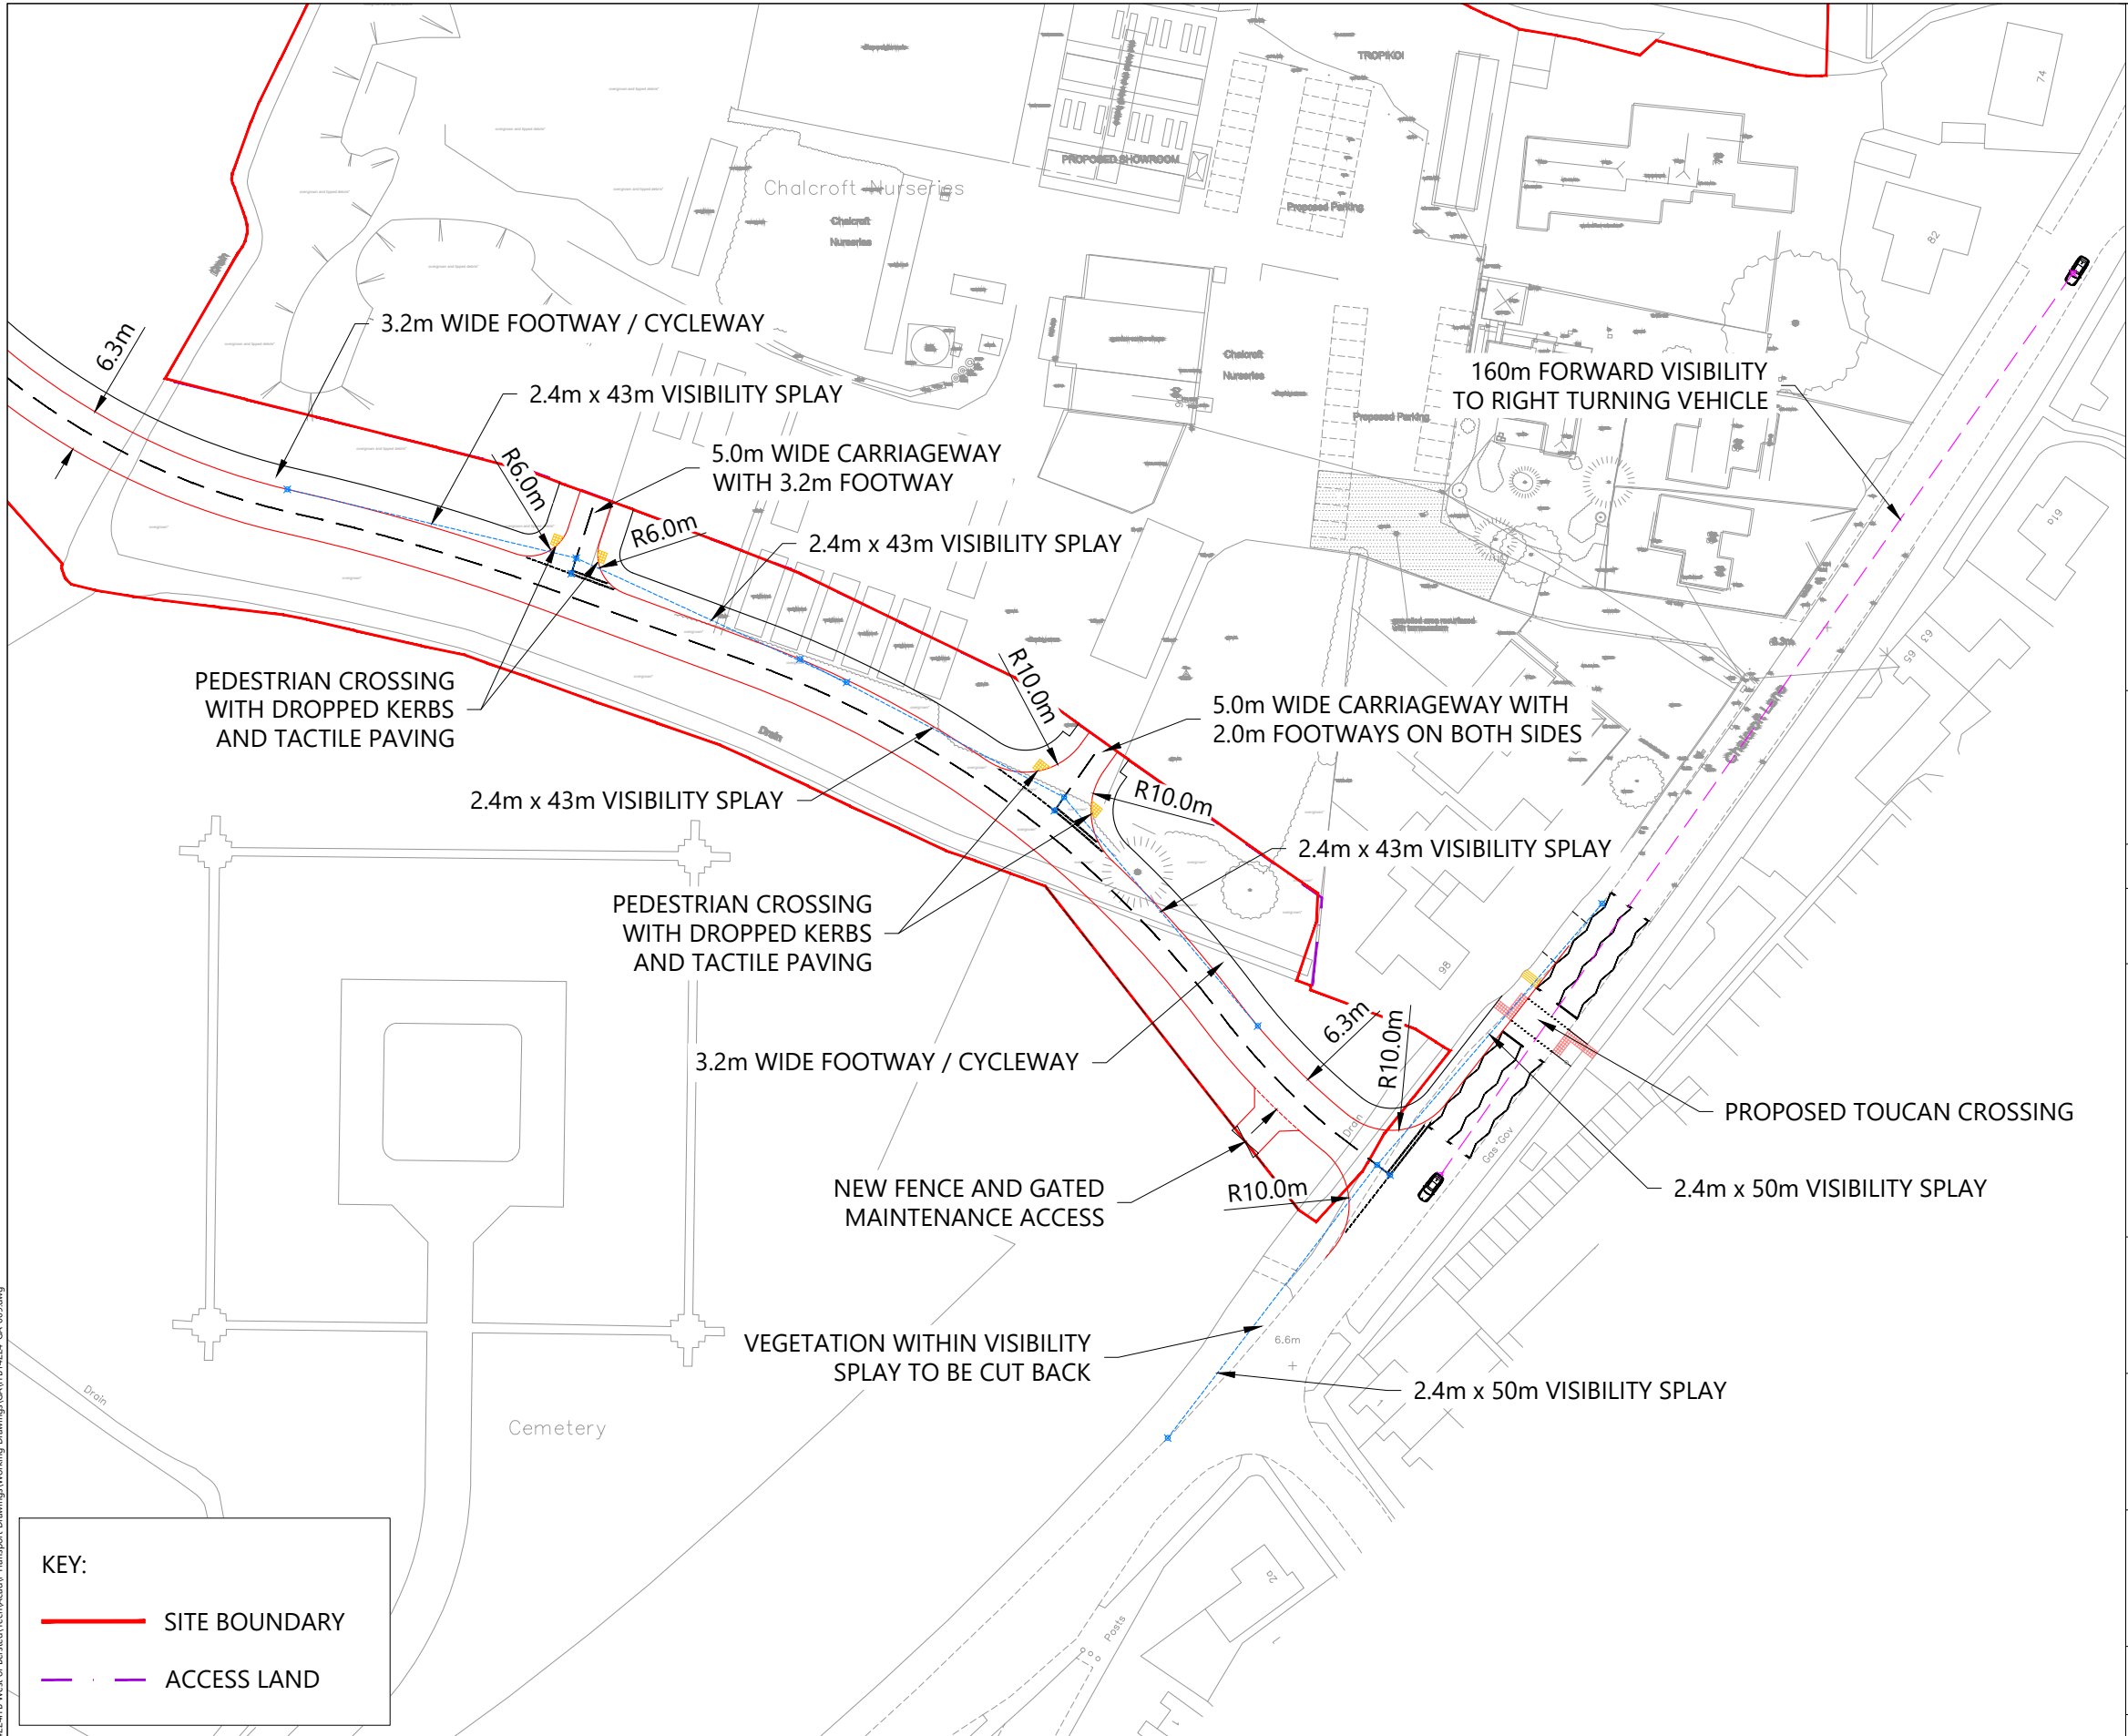

Grove House, Lutyens Close, Chineham
Basingstoke, Hampshire, RG24 8AG
Tel: 01256 338640
www.i-transport.co.uk

TITLE: SITE ACCESS ARRANGEMENT

PROJECT: LAND WEST OF BERSTED

CLIENT: LANDFORM ESTATES

DRAWN: JD	CHECKED: DS	APPROVED: DS
PROJECT No: ITB14224	SCALE @ A3: 1:1000	DATE: 02.11.20


DRAWING No: ITB14224-GA-009	REV: -
-----------------------------	--------


T:\Projects\14000 Series\14224\ITB West of Bersted\Drawings\Working Drawings\GA\ITB14224-GA-009.dwg

KEY:
SITE BOUNDARY
ACCESS LAND

REPRODUCED FROM THE ORDNANCE SURVEY
MAP WITH THE PERMISSION OF THE
CONTROLLER OF HER MAJESTY'S STATIONERY
OFFICE. LICENCE No. 100044286.
© CROWN COPYRIGHT RESERVED.

DRAWING ISSUED FOR FEASIBILITY CONSIDERATION AND PLANNING PURPOSES ONLY.
DRAWING NOT TO BE USED FOR CONSTRUCTION. I-TRANSPORT LLP ACCEPT NO RESPONSIBILITY
FOR ERRORS MADE BY OTHERS IN SCALING FROM THIS DRAWING. MEASUREMENTS SHOULD BE
TAKEN FROM FIGURED DIMENSIONS ONLY. CDM REQUIREMENTS CONSIDERED AT FEASIBILITY
STAGE ONLY. FURTHER CONSIDERATION REQUIRED BY DETAILED DESIGN TEAM.

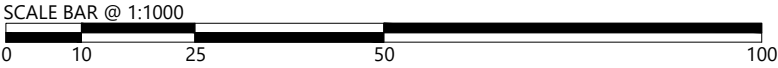


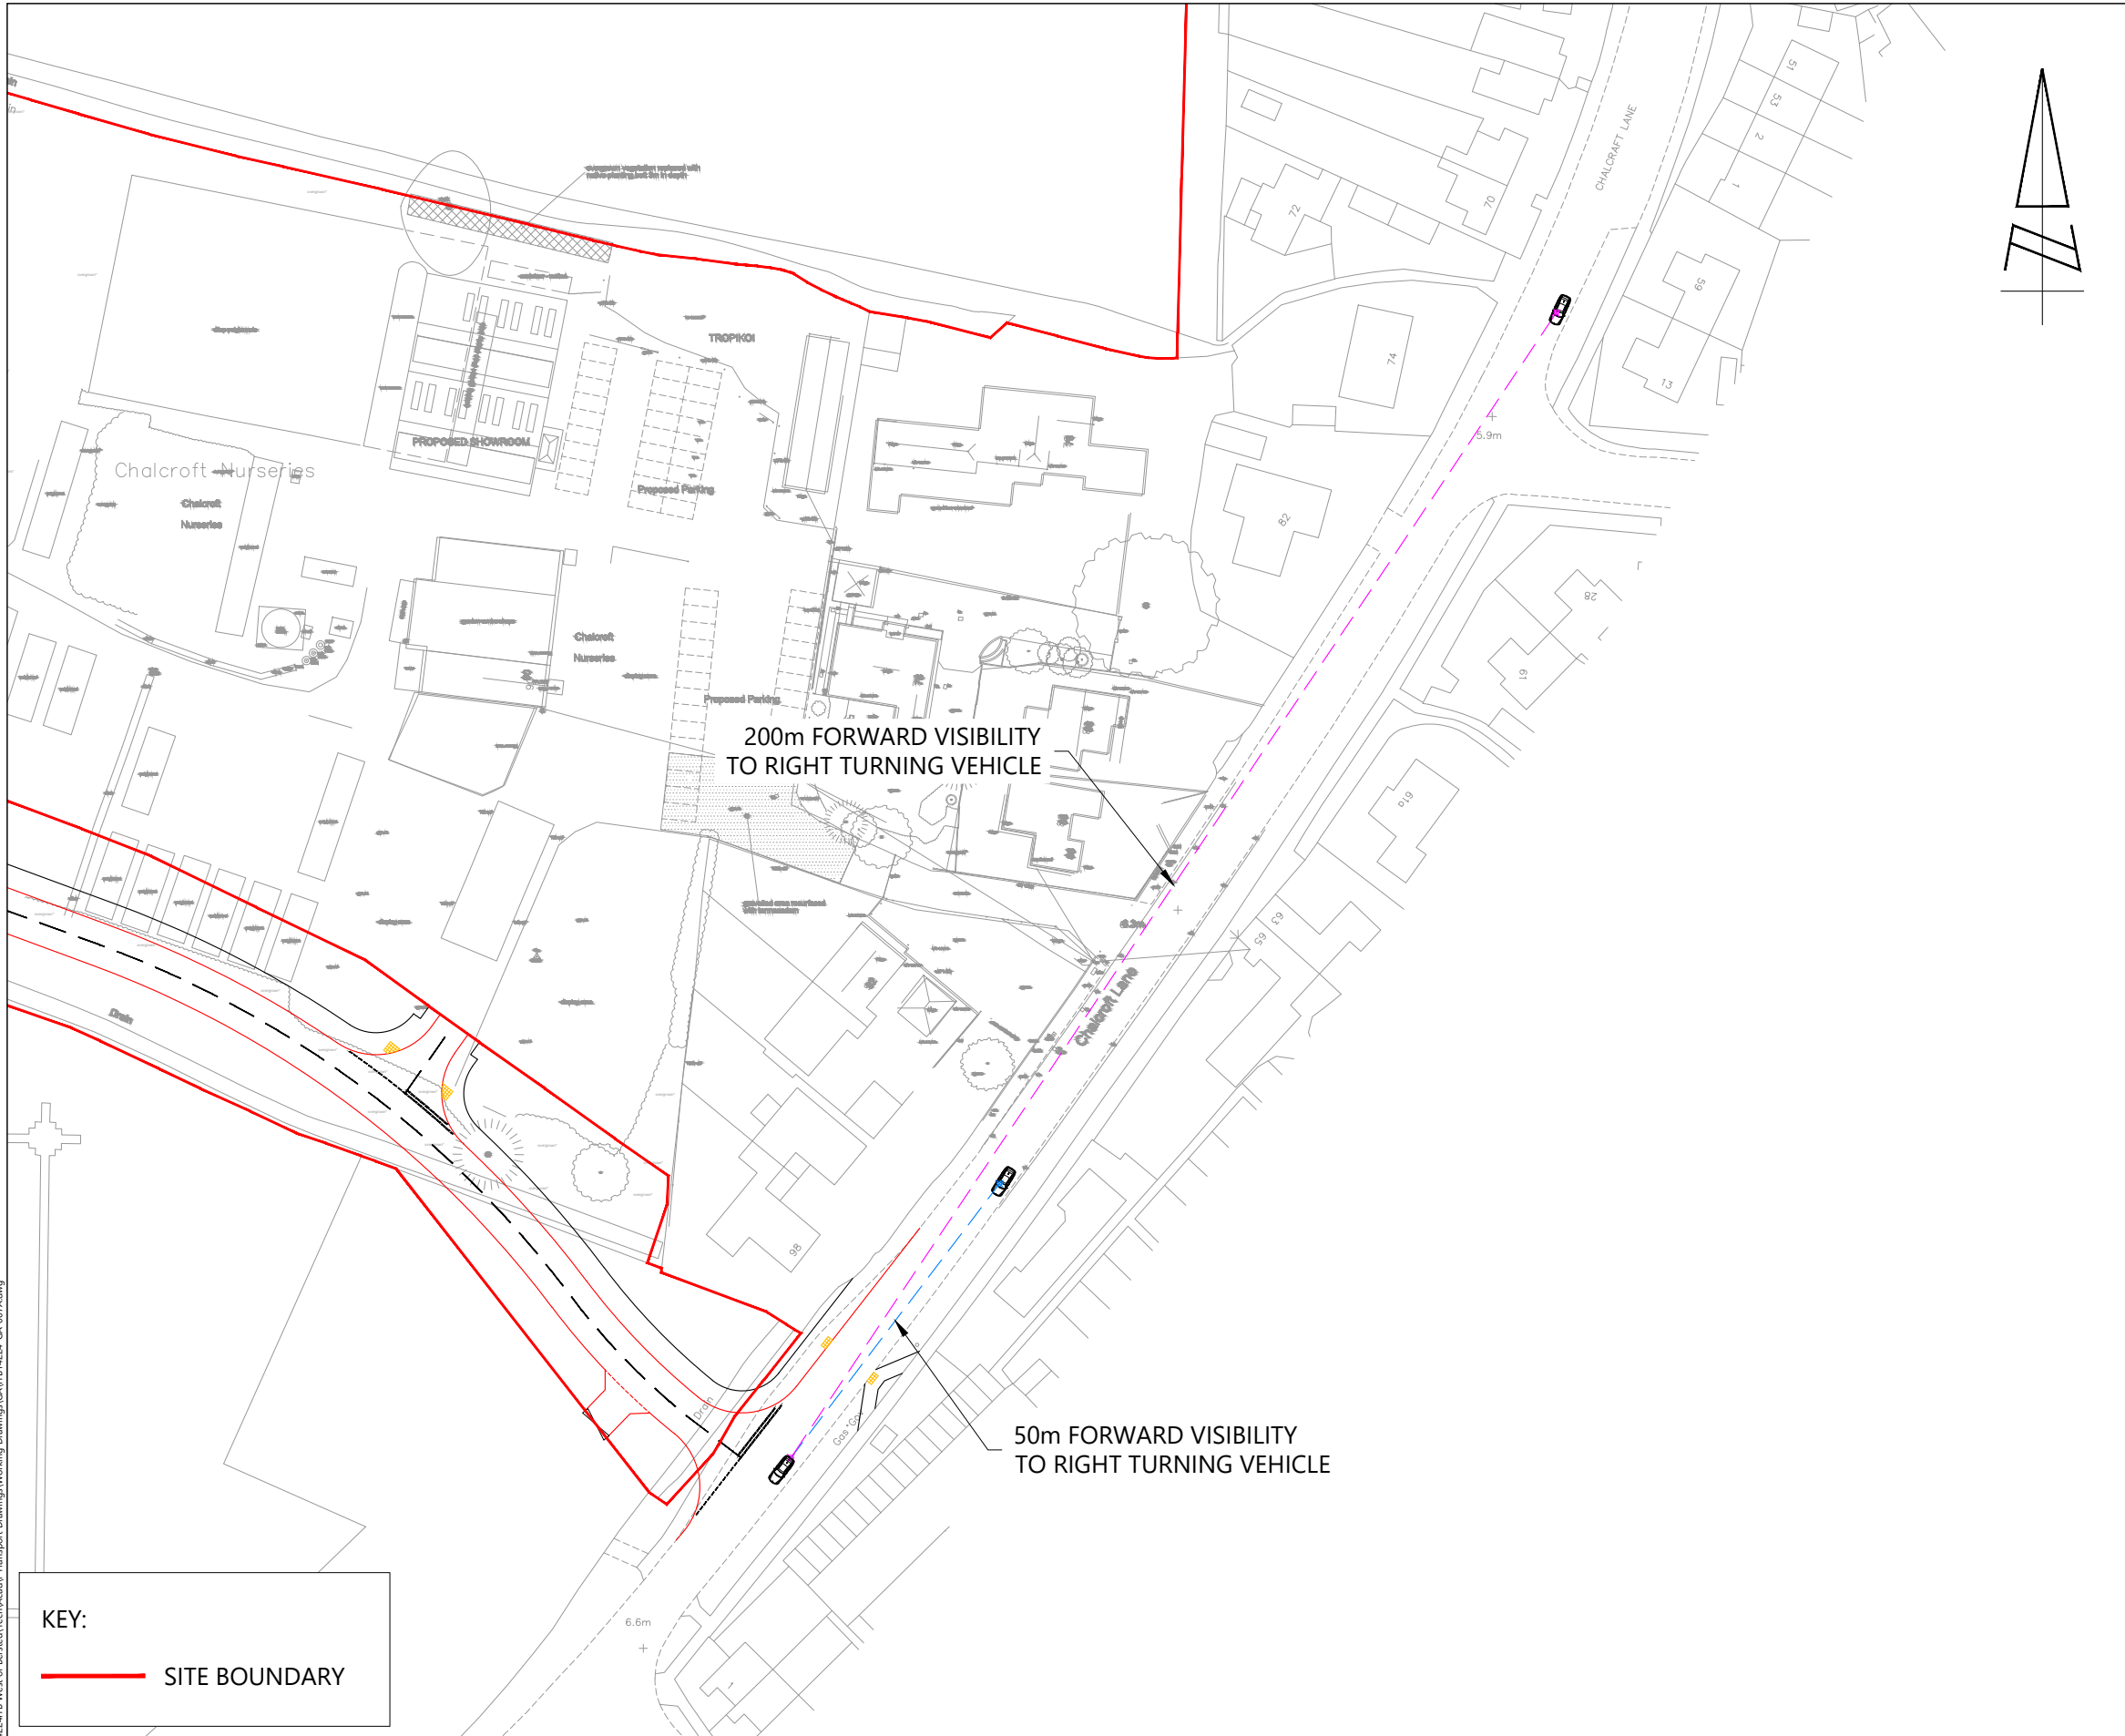


T:\Projects\14000 Series\14224\ITB West of Bersted\Tech\Acad\1-Transport Drawings\Working Drawings\GA\ITB14224-GA-007A.dwg

REPRODUCED FROM THE ORDNANCE SURVEY MAP WITH THE PERMISSION OF THE CONTROLLER OF HER MAJESTY'S STATIONERY OFFICE. LICENCE No. 100044286. © CROWN COPYRIGHT RESERVED.

DRAWING ISSUED FOR FEASIBILITY CONSIDERATION AND PLANNING PURPOSES ONLY. I-TRANSPORT LLP ACCEPT NO RESPONSIBILITY FOR ERRORS MADE BY OTHERS IN SCALING FROM THIS DRAWING. MEASUREMENTS SHOULD BE TAKEN FROM FIGURED DIMENSIONS ONLY. CDM REQUIREMENTS CONSIDERED AT FEASIBILITY STAGE ONLY. FURTHER CONSIDERATION REQUIRED BY DETAILED DESIGN TEAM.

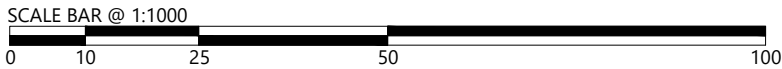

A	02.11.20	JD	REDLINE BOUNDARY UPDATED	DS	DS
REV	DATE	BY	DESCRIPTION	CHK	APD
STATUS: FOR INFORMATION					
 Grove House, Lutyens Close, Chineham Basingstoke, Hampshire, RG24 8AG Tel: 01256 338640 www.i-transport.co.uk					
TITLE: SITE ACCESS ARRANGEMENT - FORWARD VISIBILITY					
PROJECT: LAND WEST OF BERSTED					
CLIENT: LANDFORM ESTATES					
DRAWN: SH		CHECKED: IN		APPROVED: DS	
PROJECT No: ITB14224		SCALE @ A3: 1:1000		DATE: 21.04.20	
DRAWING No: ITB14224-GA-007				REV: A	

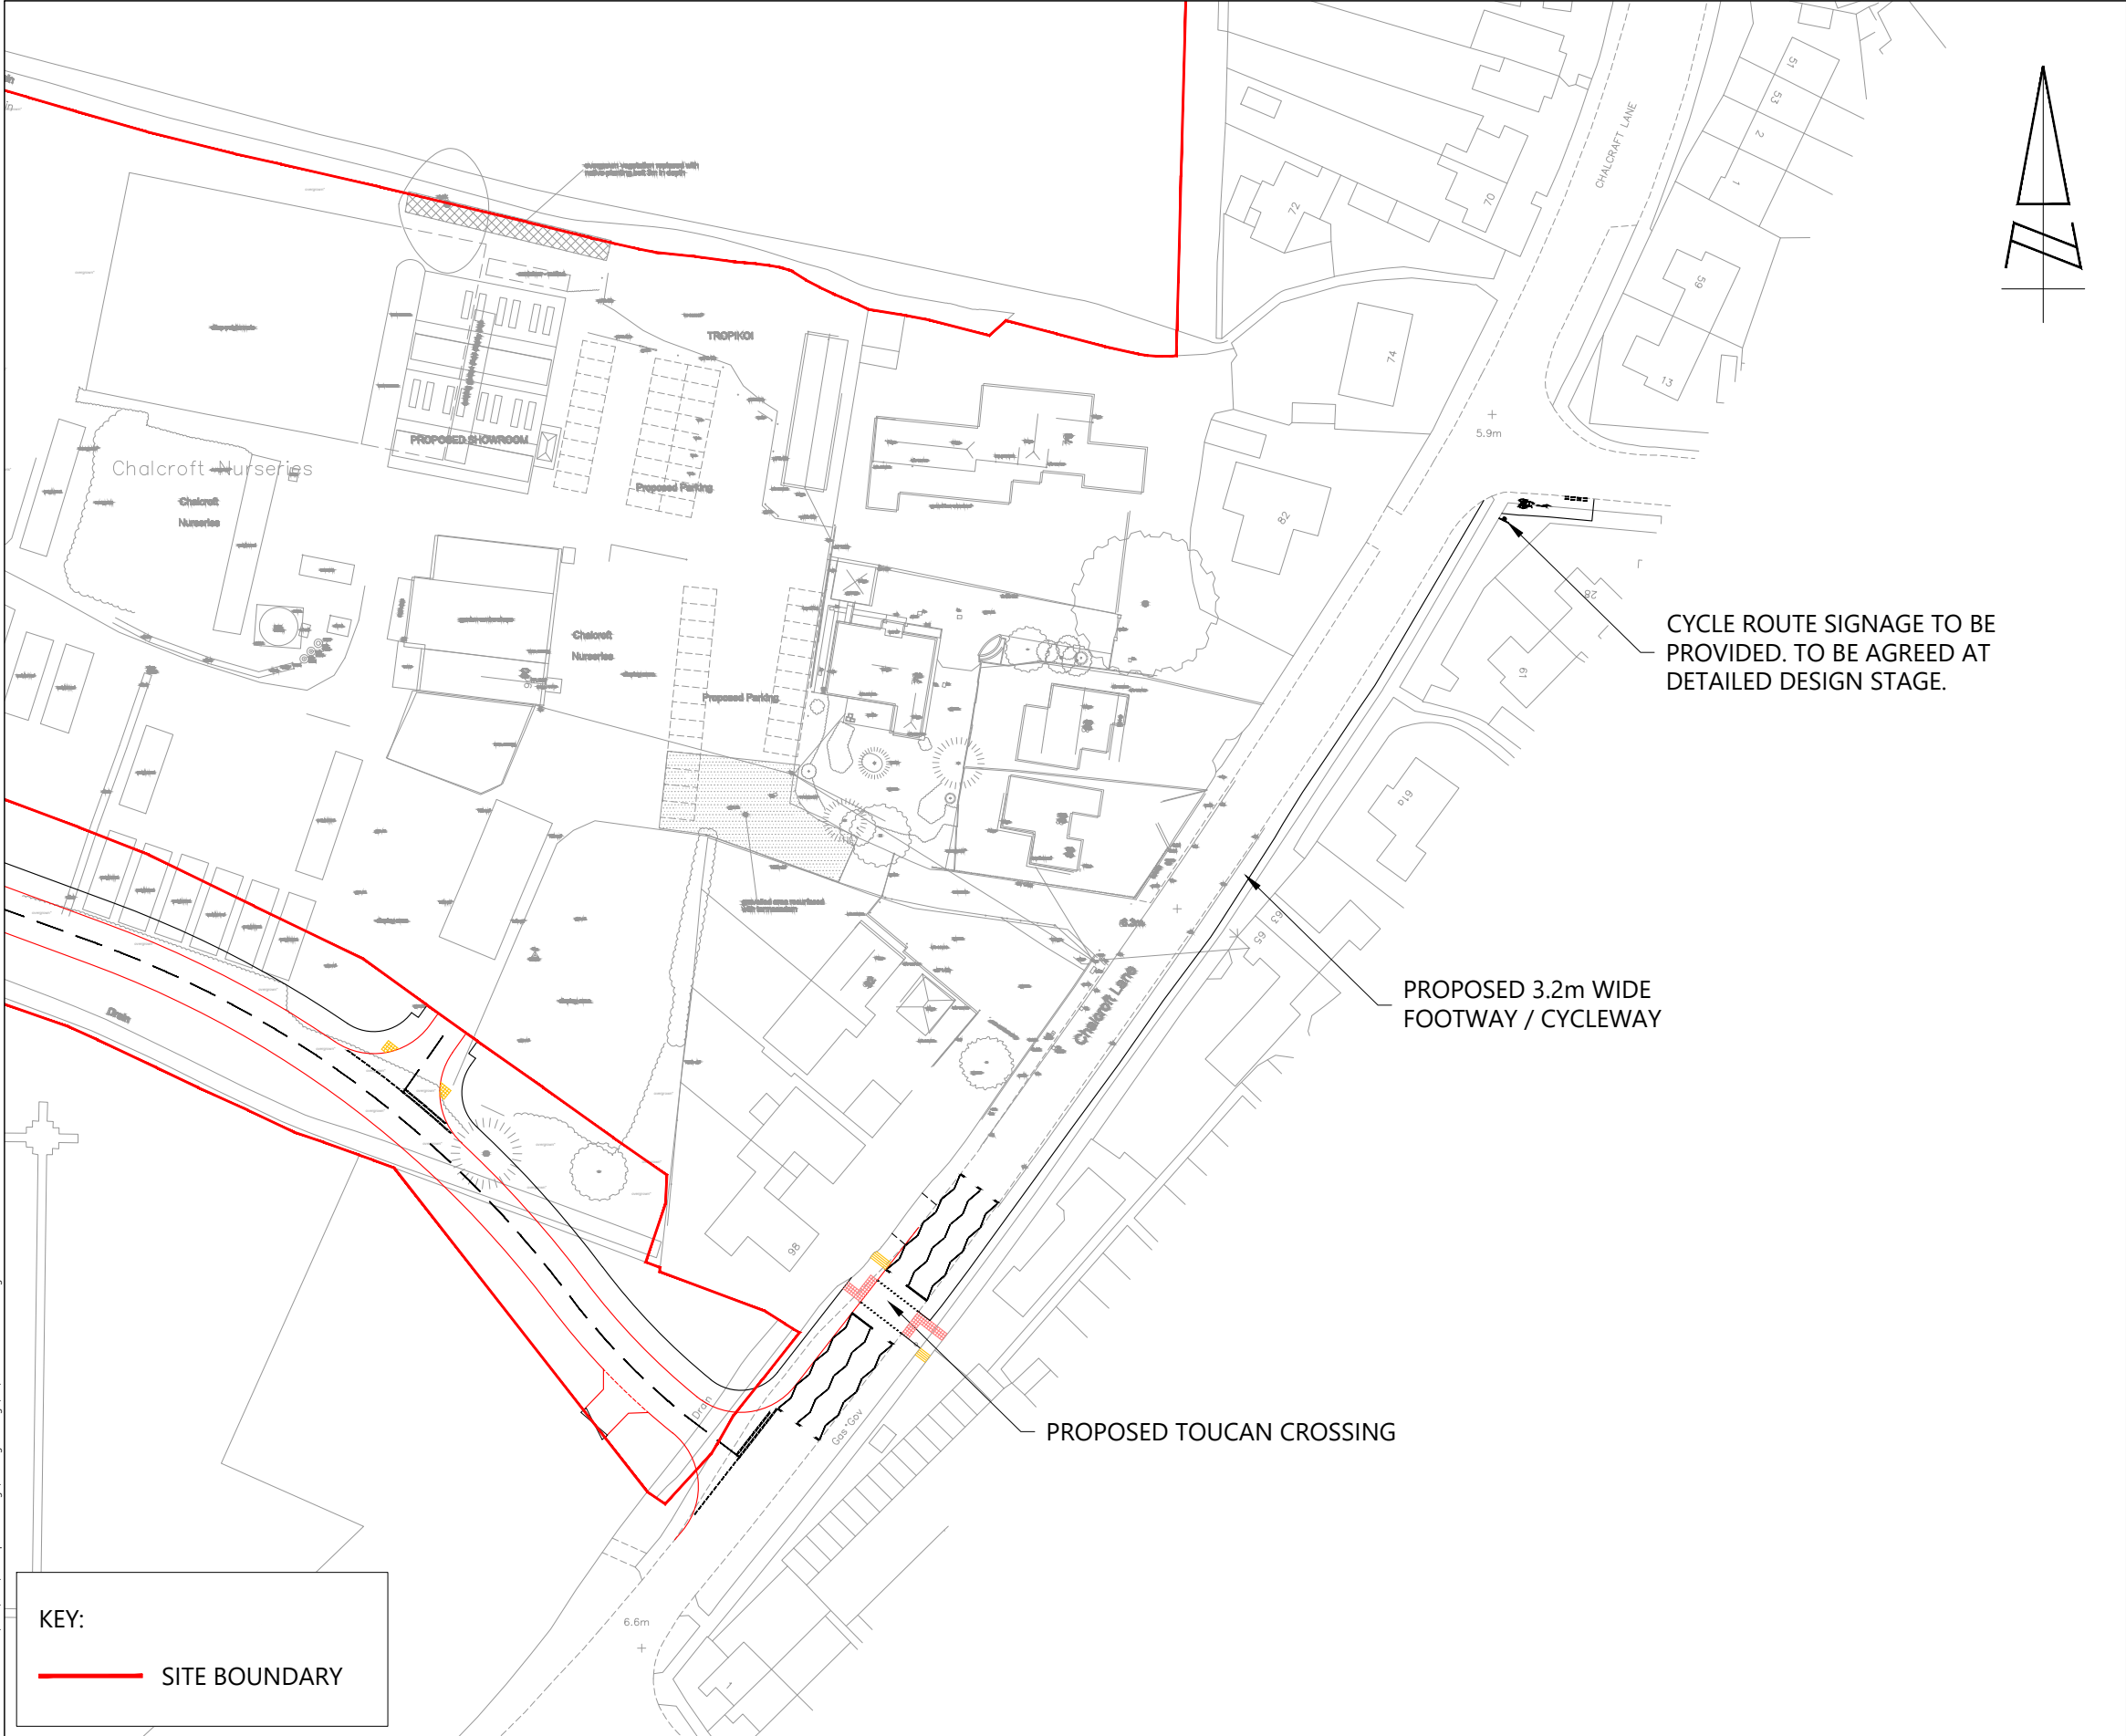

A	02.11.20	JD	REDLINE BOUNDARY UPDATED	DS	DS
REV	DATE	BY	DESCRIPTION	CHK	APD

STATUS: FOR INFORMATION



Grove House, Lutyens Close, Chineham
Basingstoke, Hampshire, RG24 8AG
Tel: 01256 338640
www.i-transport.co.uk

TITLE: SITE ACCESS ARRANGEMENT - TOUCAN CROSSING

PROJECT: LAND WEST OF BERSTED

CLIENT: LANDFORM ESTATES

DRAWN: SH	CHECKED: IN	APPROVED: DS
PROJECT No: ITB14224	SCALE @ A3: 1:1000	DATE: 05.10.20

DRAWING No: ITB14224-GA-008	REV: A
-----------------------------	--------

T:\Projects\14224\Site\14224\ITB West of Bersted\Tech\Acad\1-Transport Drawings\Working Drawings\GA\ITB14224-GA-008A.dwg

REPRODUCED FROM THE ORDNANCE SURVEY
MAP WITH THE PERMISSION OF THE
CONTROLLER OF HER MAJESTY'S STATIONERY
OFFICE. LICENCE No. 100044286.
© CROWN COPYRIGHT RESERVED.

DRAWING ISSUED FOR FEASIBILITY CONSIDERATION AND PLANNING PURPOSES ONLY.
DRAWING NOT TO BE USED FOR CONSTRUCTION. I-TRANSPORT LLP ACCEPT NO RESPONSIBILITY
FOR ERRORS MADE BY OTHERS IN SCALING FROM THIS DRAWING. MEASUREMENTS SHOULD BE
TAKEN FROM FIGURED DIMENSIONS ONLY. CDM REQUIREMENTS CONSIDERED AT FEASIBILITY
STAGE ONLY. FURTHER CONSIDERATION REQUIRED BY DETAILED DESIGN TEAM.

